

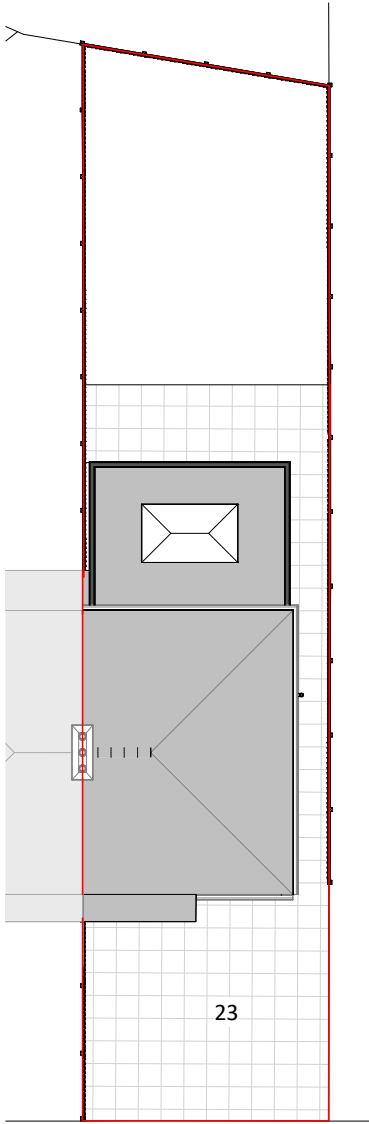
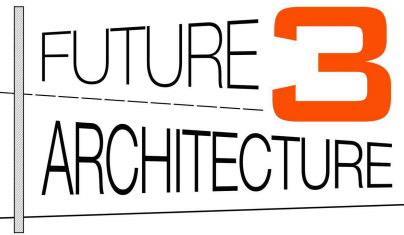


This drawing (or any part thereof) may not be copied, transmitted or disclosed to any third party or unauthorized person without the prior written permission of Future3Architecture
This drawing is to be read in conjunction with all other relevant drawings prepared by consultants and sub-contractors. Work only to printed dimensions. Report any discrepancies to the Architect or representatives thereof.

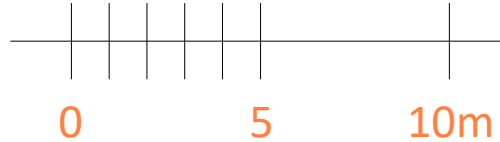

PROPOSED SITE PLAN
SCALE 1:200@A3

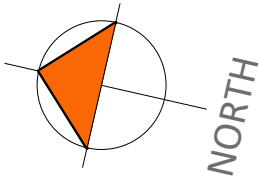

Contact:
07919222347
hello@future3.co.uk
155 Score Lane, Liverpool, L16 5EE
www.future3.co.uk

PROJECT	
23 Westfield Avenue	
Liverpool	
L14 6UY	
PROJECT N°	25053
CLIENT	
Linda Thompson	
DRAWING	
Proposed site plan & 3D	
STATUS	
SCALE (@ A3)	1 : 200
DRAWN BY	LL
DATE	11.11.25
DRAWING NUMBER	25053 - 03
REV	A