

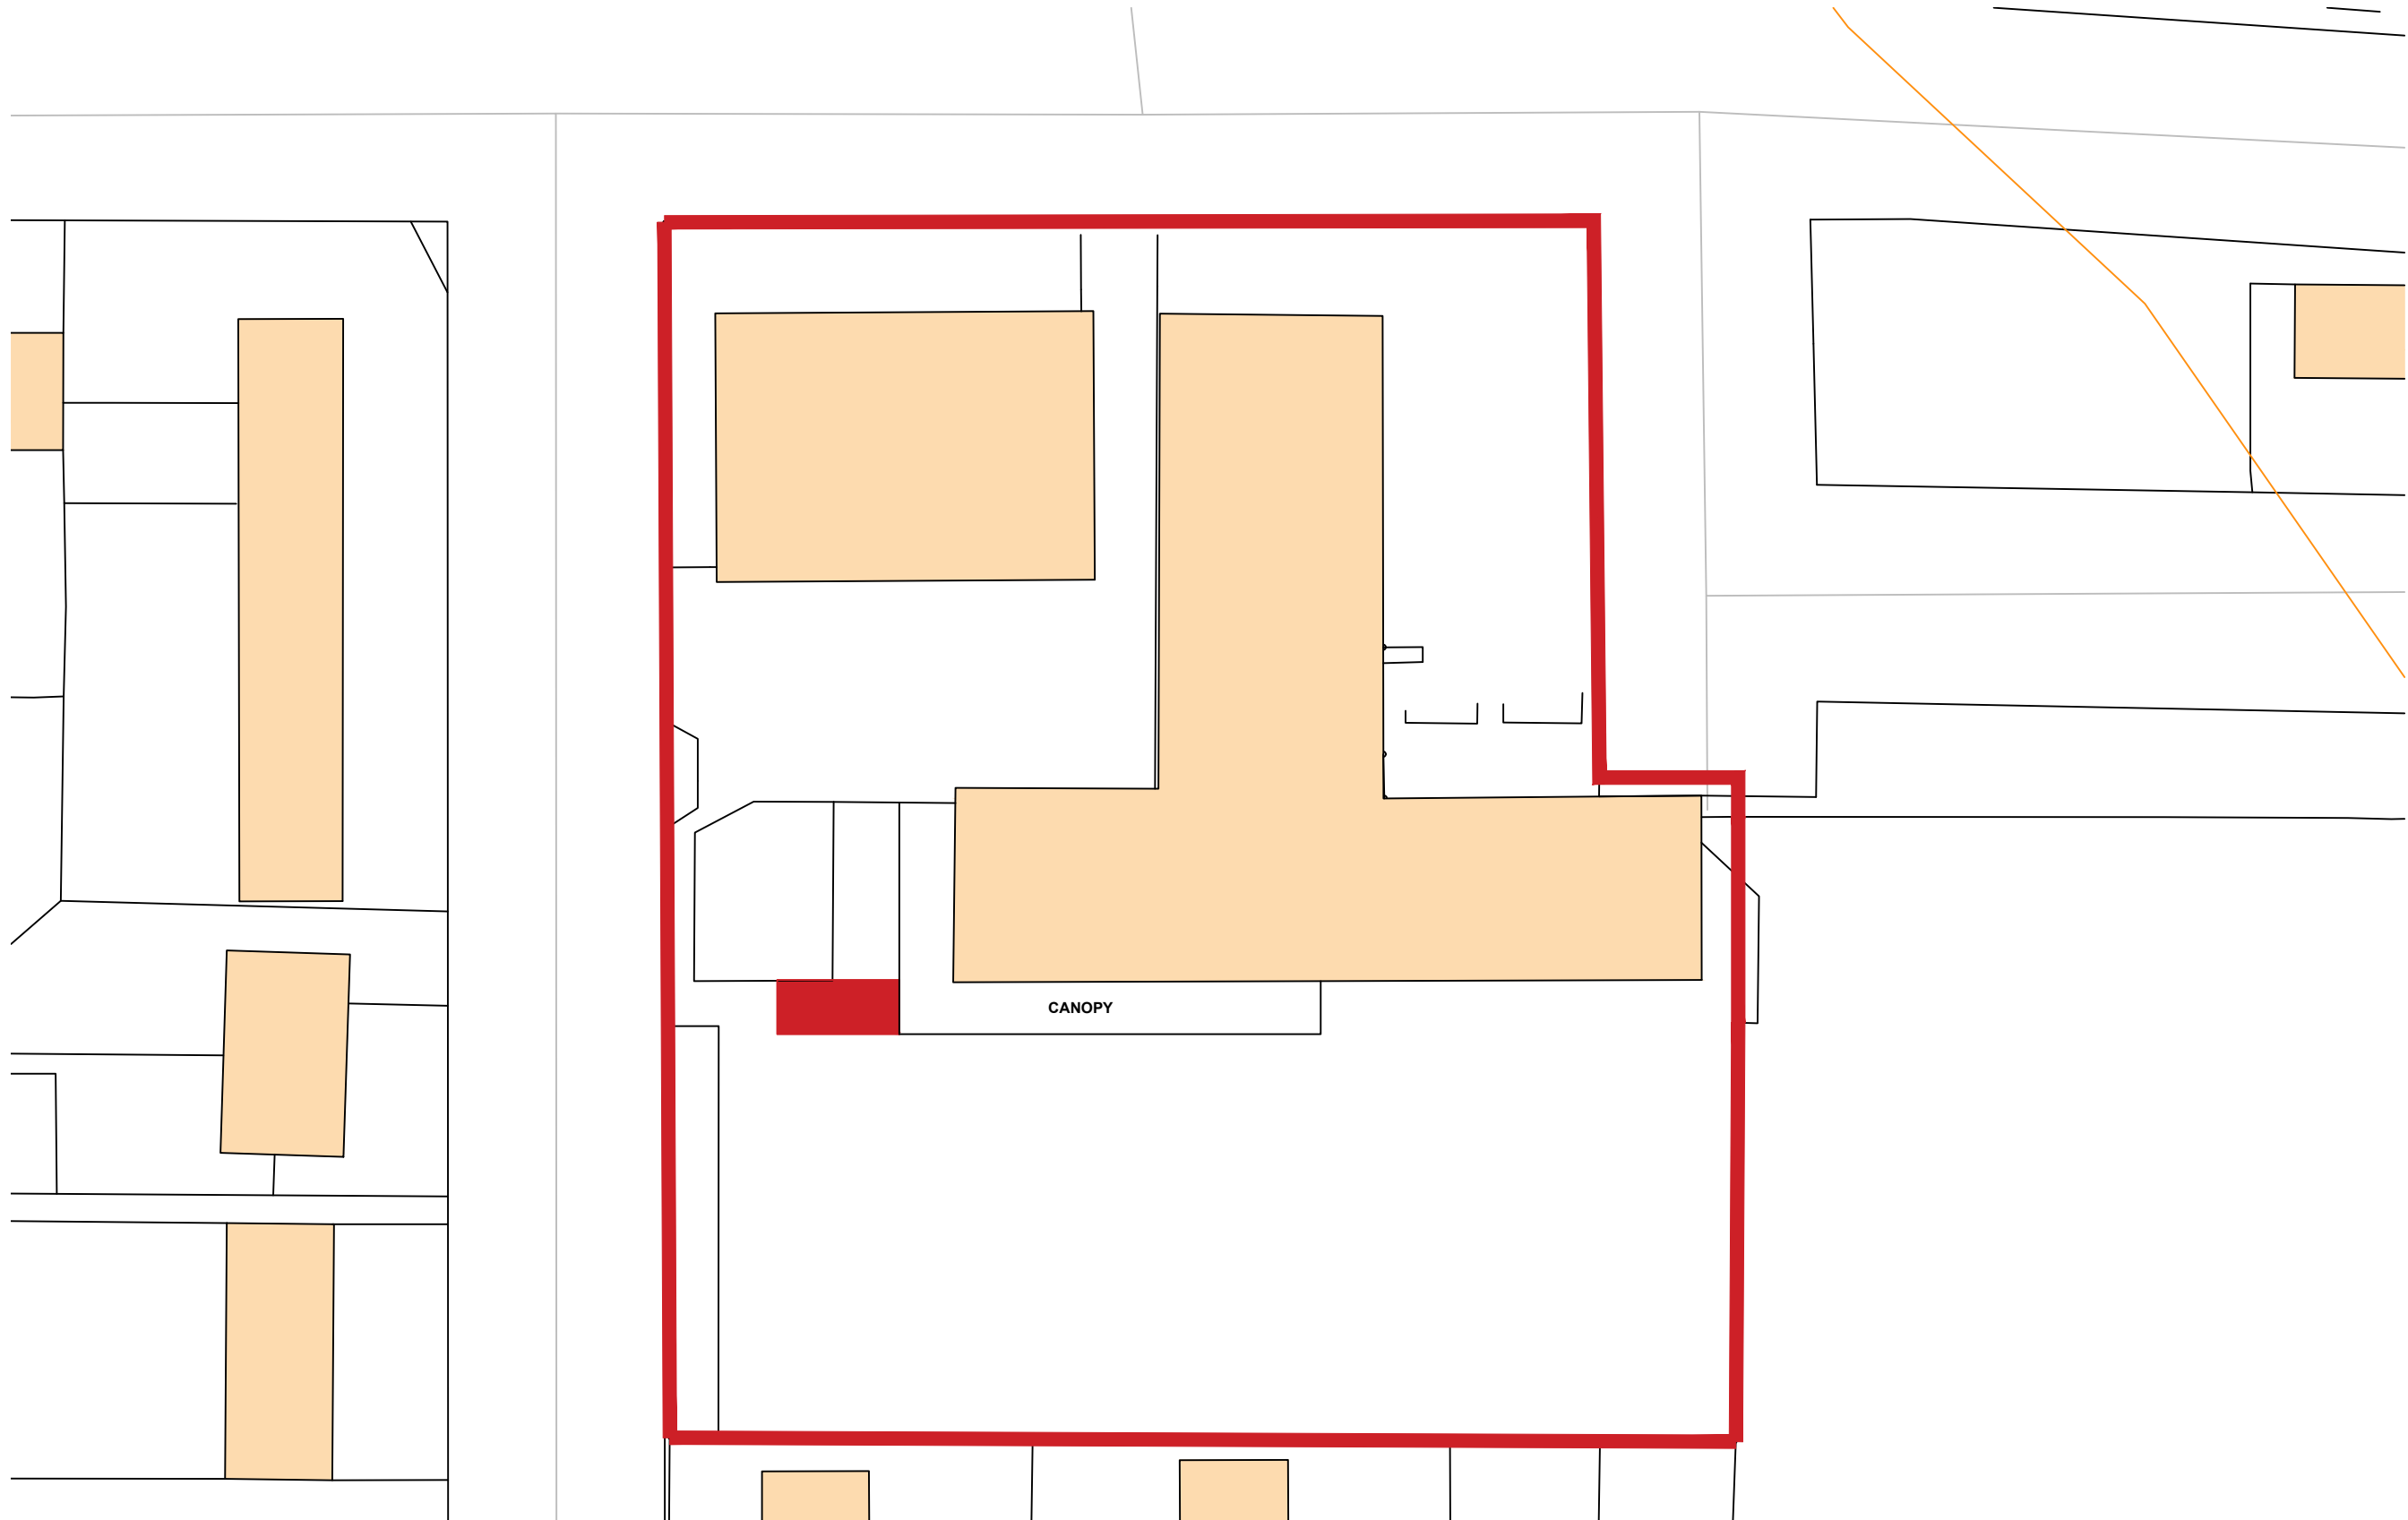


 

Rev	Amendments	Date

PLANNING

 PROPERTY & CONSTRUCTION CONSULTANTS Claire Court Oriel Road Bootle Liverpool L20 7AD Tel No: (0151) 944 2030 E-mail: cs@cunliffes.com  Chartered Practice 	Client	Project Title	Drawing Title	Drawn	Date	Checked	Scale
	Tuneside Ltd	St Laurences Catholic Primary School	Proposed Site Plan	JF	03/23	AC	1:500 @ A3
							DWG No
							7149_P02

 