




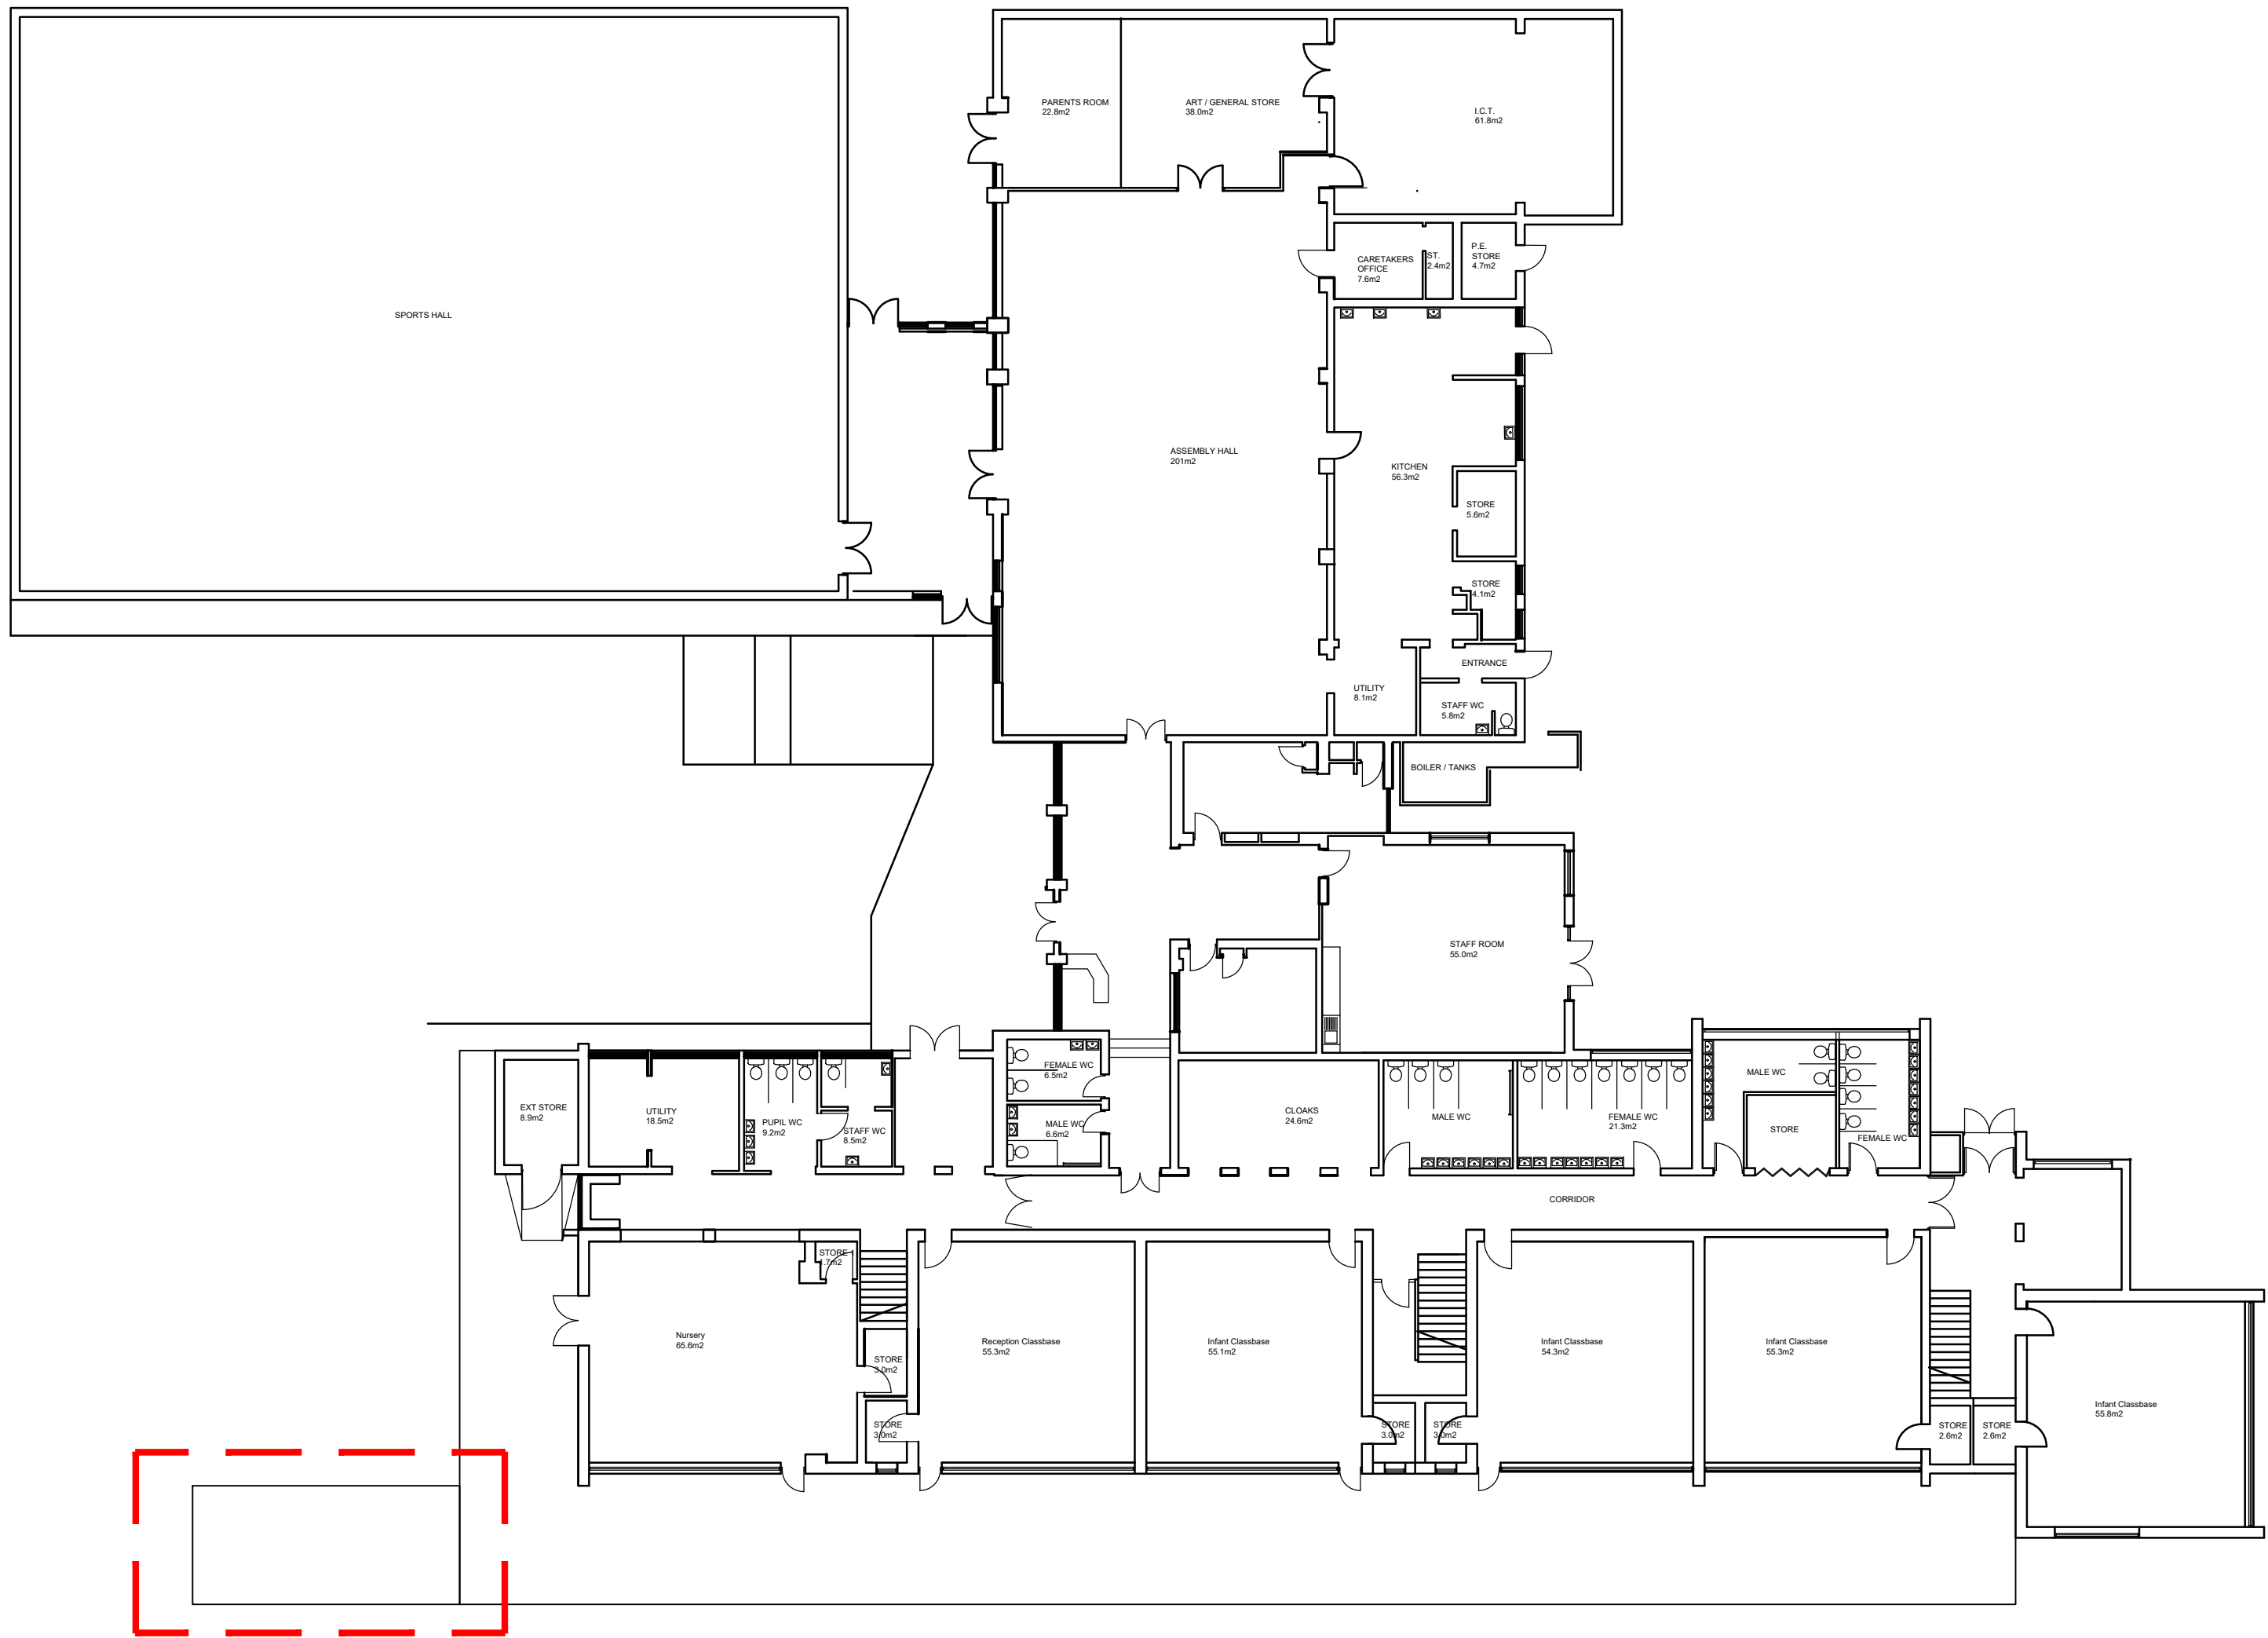


PROPOSED SITE PLAN SCALE 1:200 @ A1

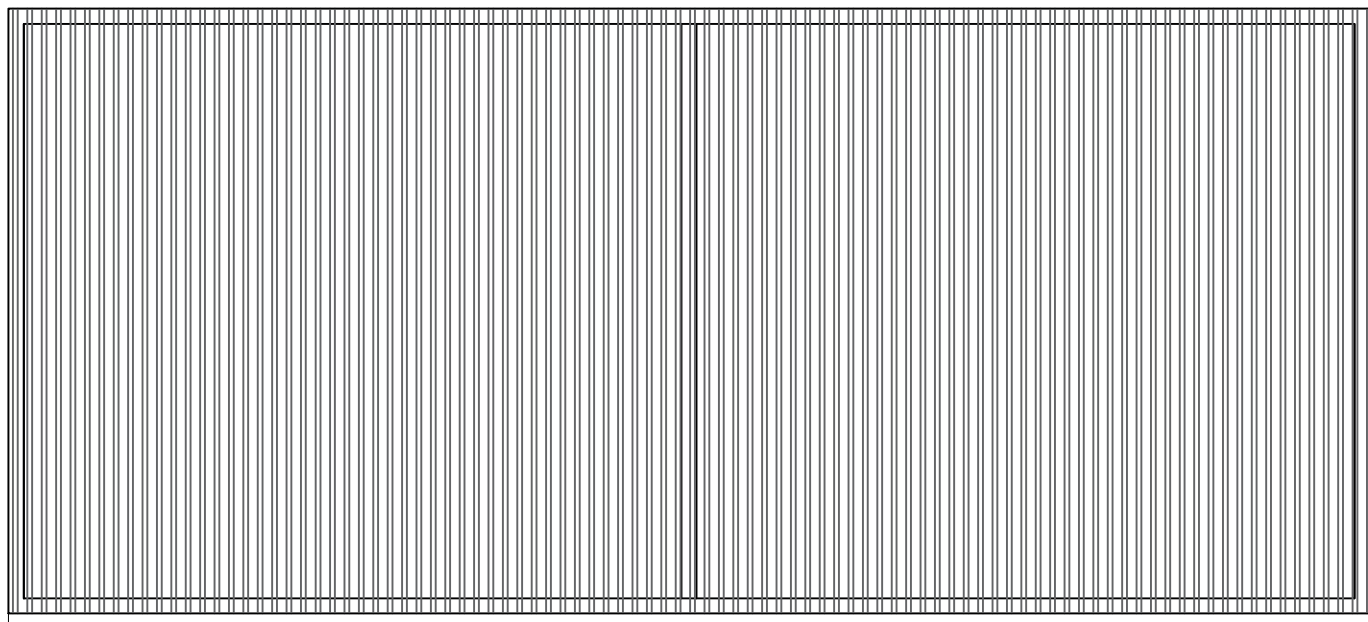


PROPOSED ROOF PLAN 1:50

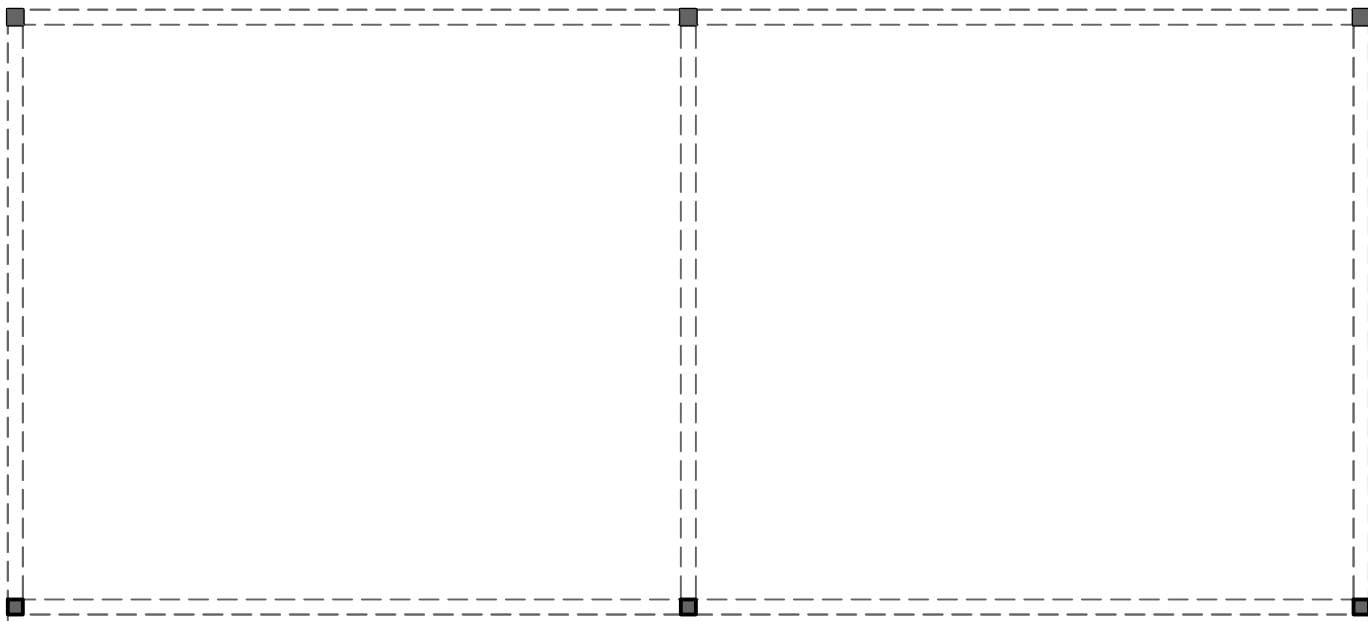


PROPOSED PLAN 1:50

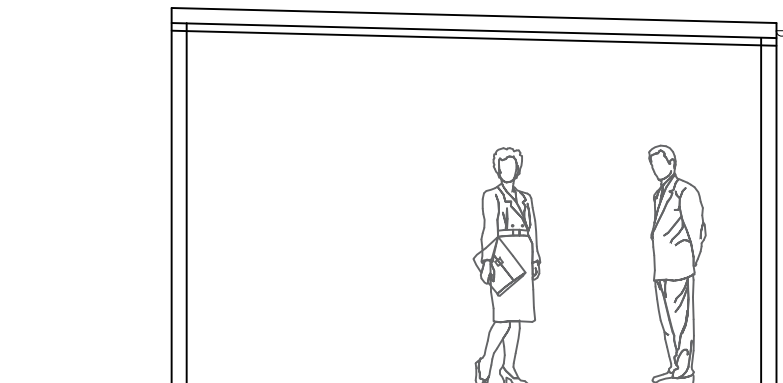


PROPOSED ELEVATION
A-A 1:50

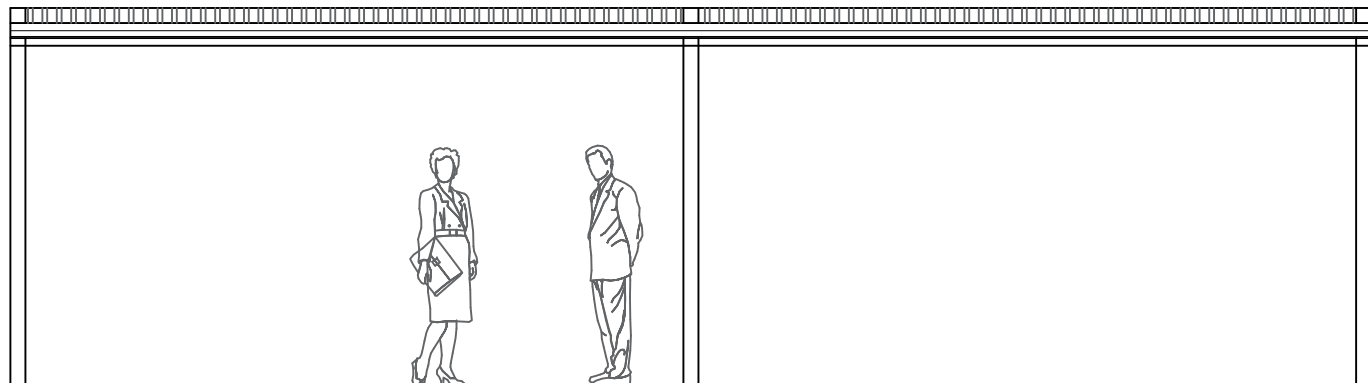


PROPOSED ELEVATION
B-B 1:50

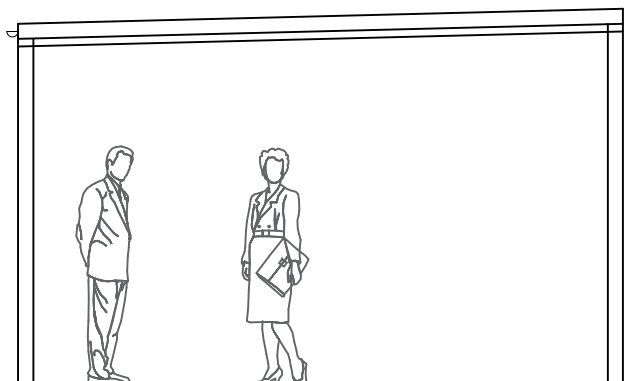

PROPOSED ELEVATION
C-C 50

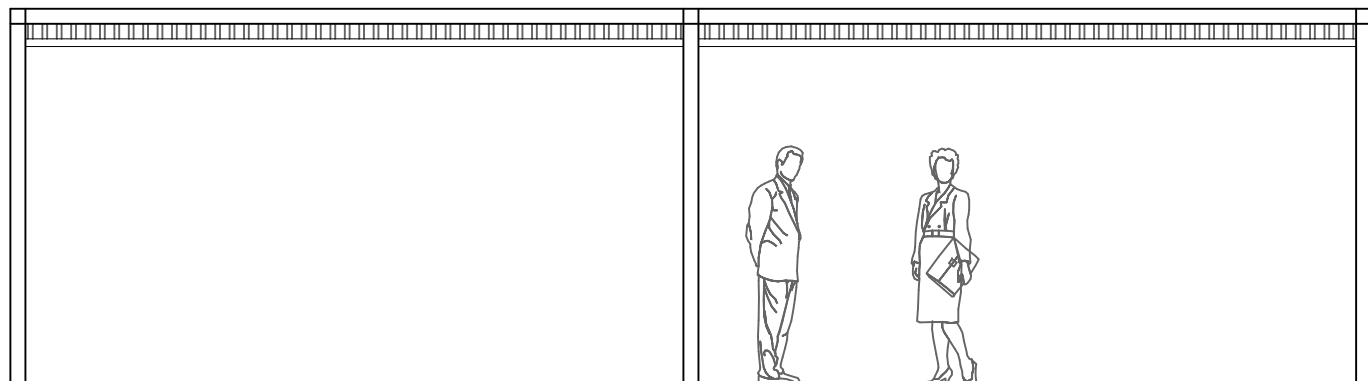

PROPOSED ELEVATION
D-D 1:50

 

Rev	Amendments	Date

PLANNING

 PROPERTY AND CONSTRUCTION CONSULTANTS Claire Court Oriel Road Bootle Liverpool L20 7AD Tel No: (0151) 944 2030 Fax No: (0151) 944 2031 E-mail: cs@cunliffesurveyors.co.uk  Chartered Practice 	Client Tuneside Ltd		Drawing Title Proposed Canopy		
	Project Title St Laurences Catholic Primary School		Drawn	Date	Checked
			JF	03/23	AC
			SCALE	1:50 and 1:200 @ A1	
			DWG No.	7149_P03	