


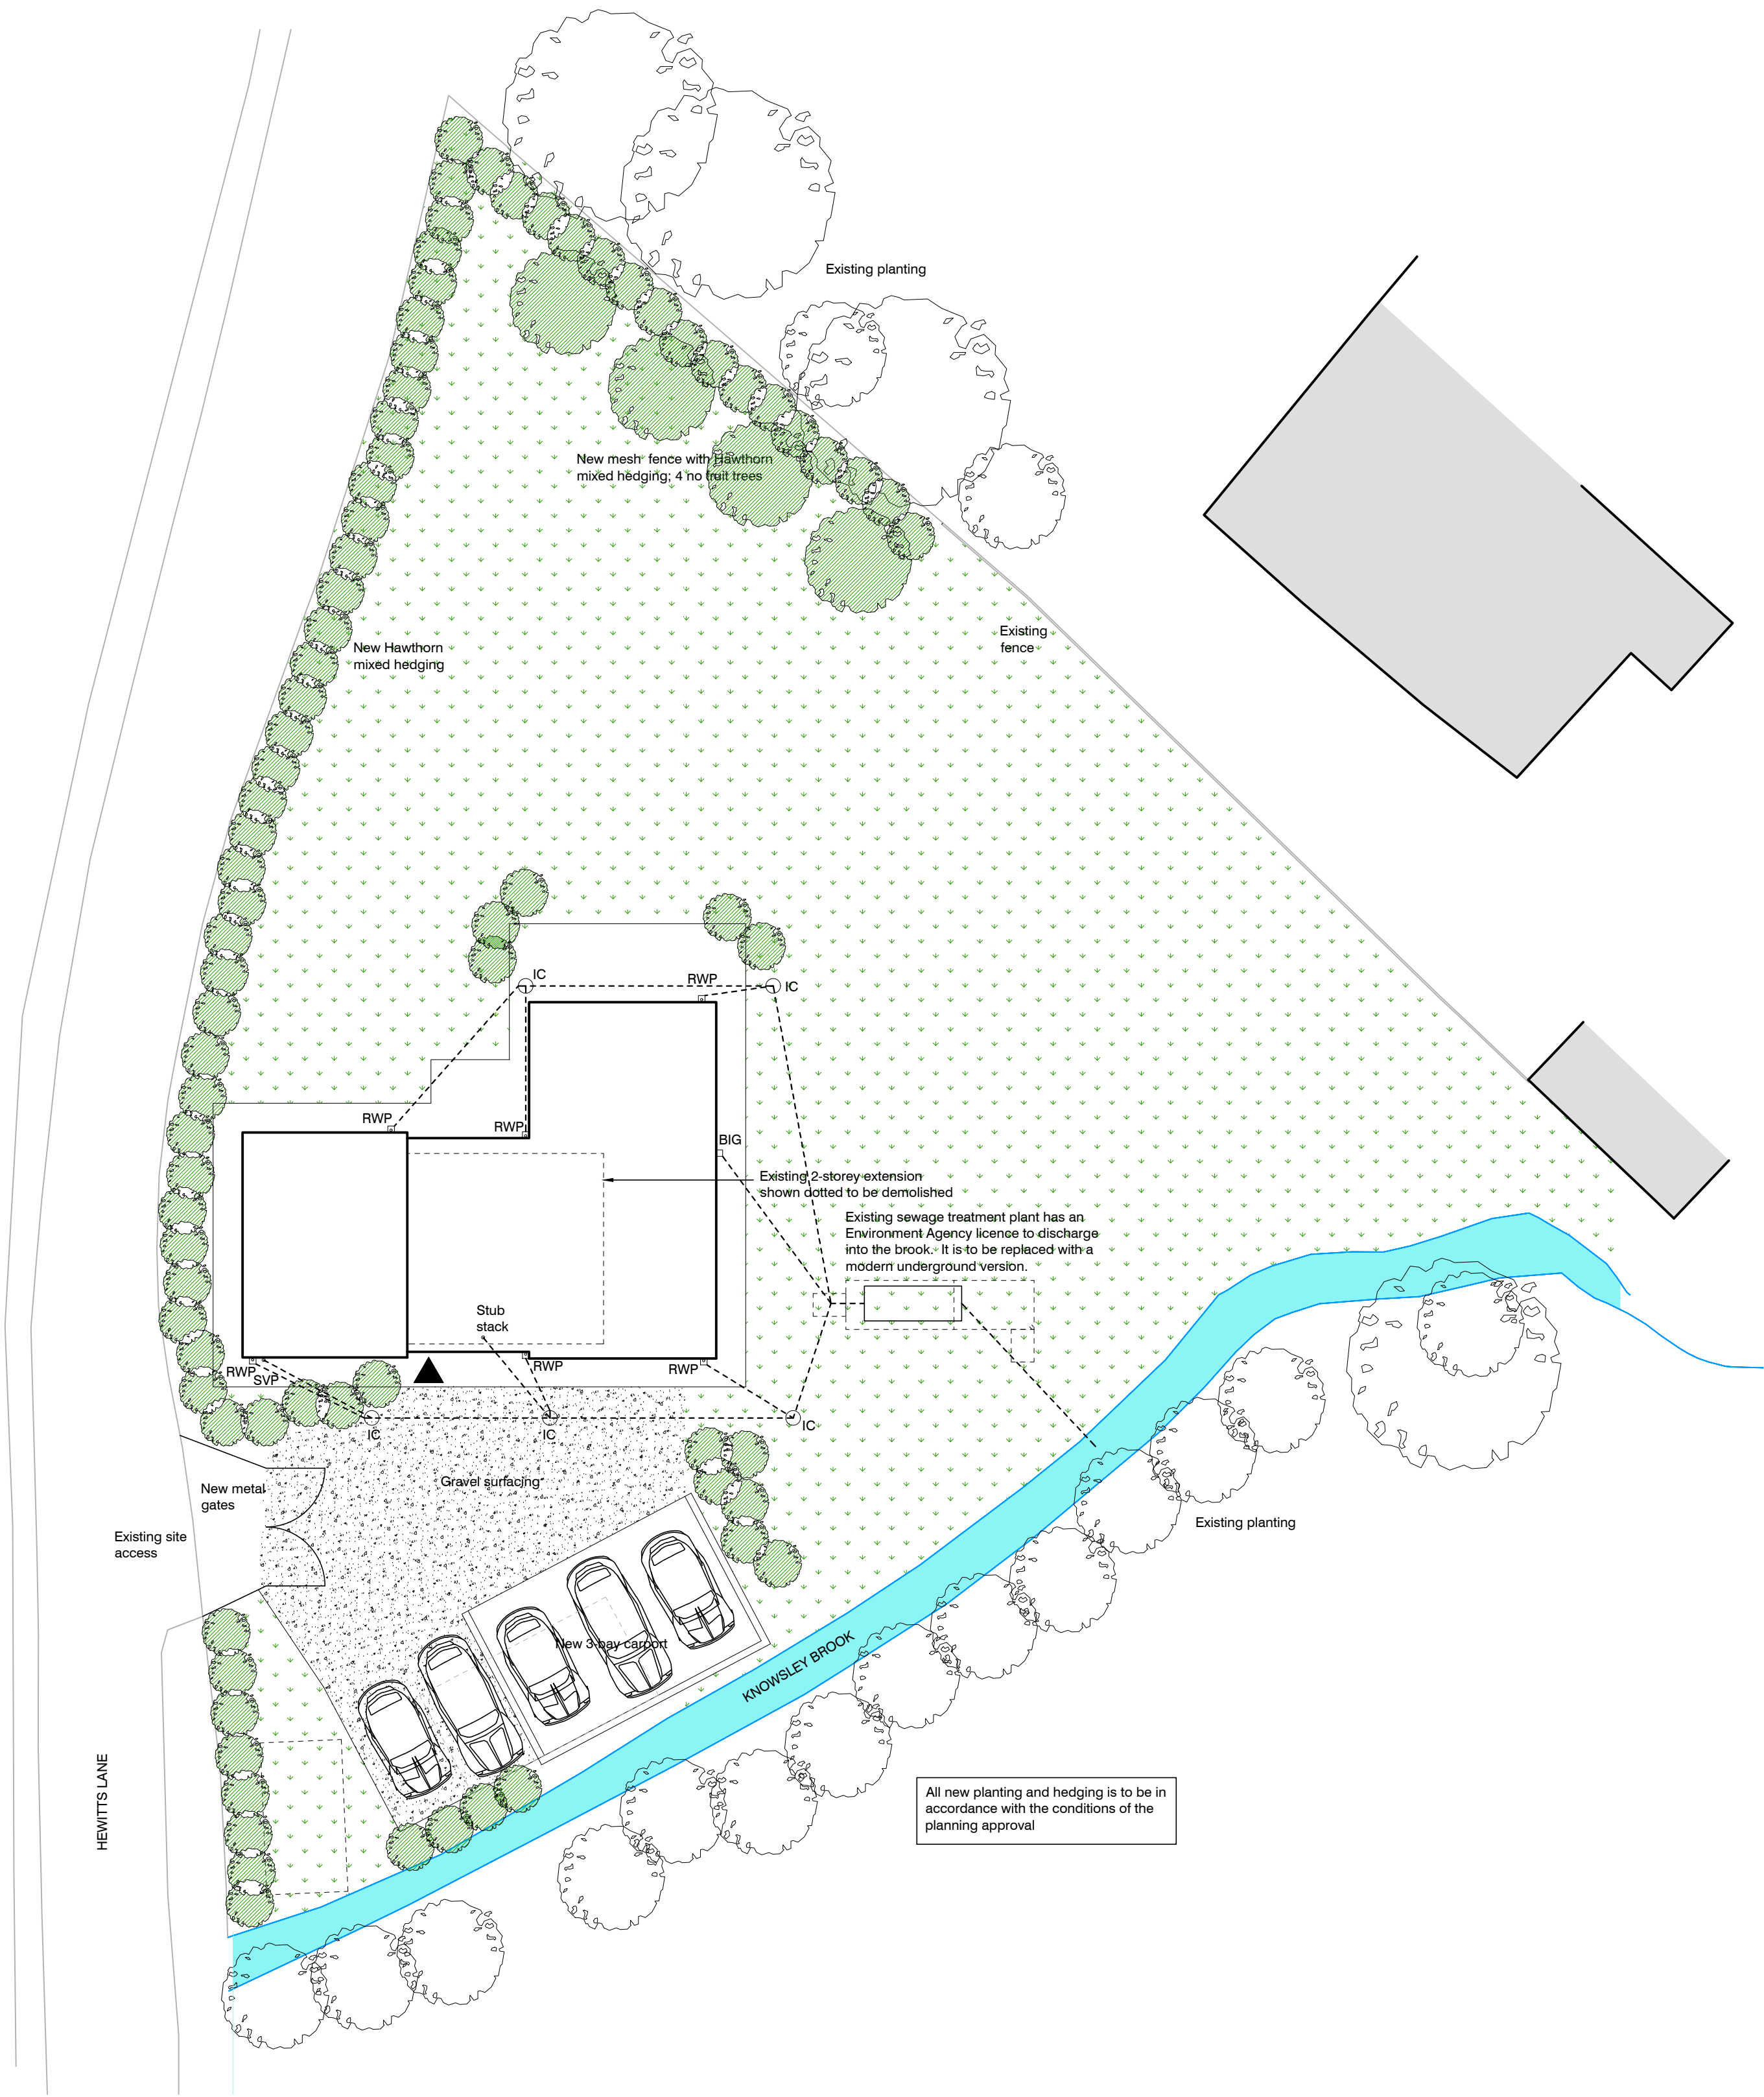
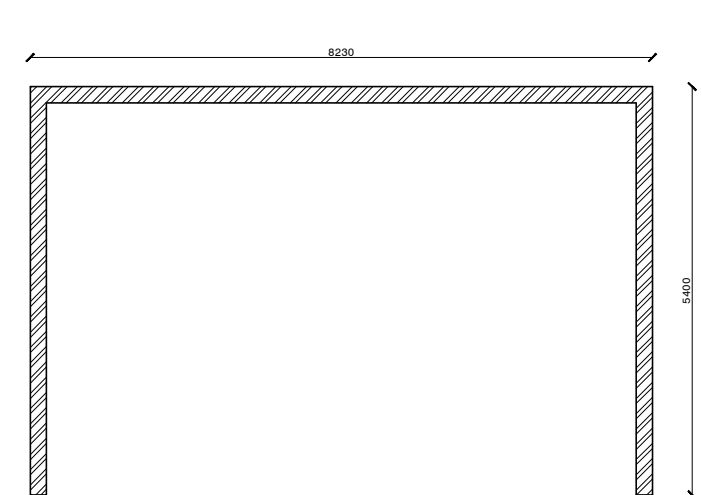


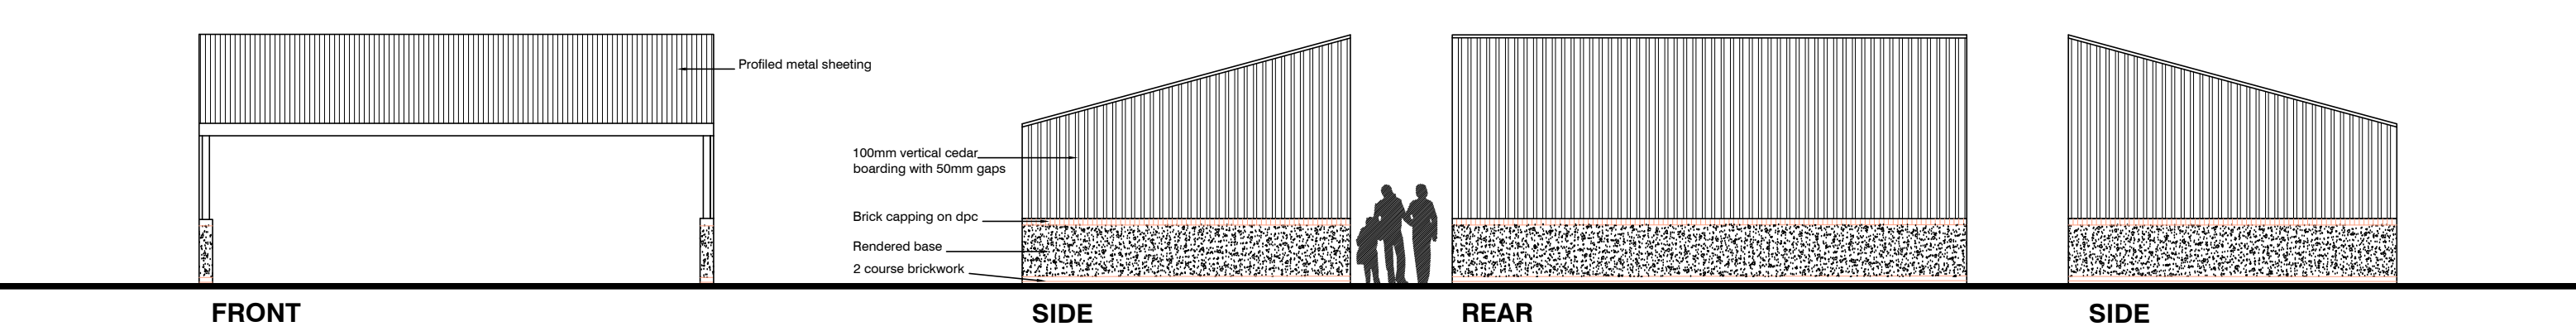

**SITE PLAN**  
Scale 1:150

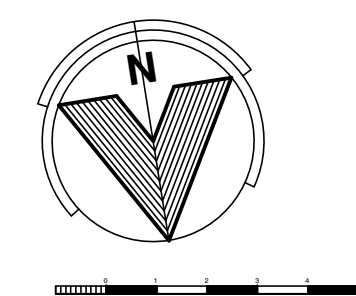

**PLAN ON BRICK BASE**

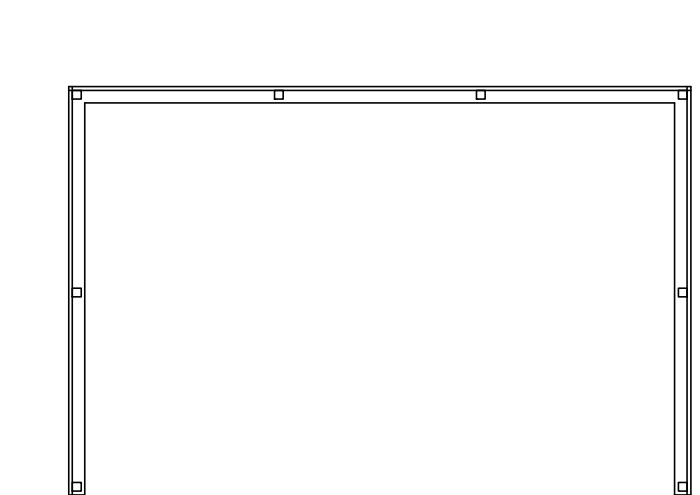

**PLAN ON CLADDING**

**CARPORT DETAILS**  
Scale 1:100