




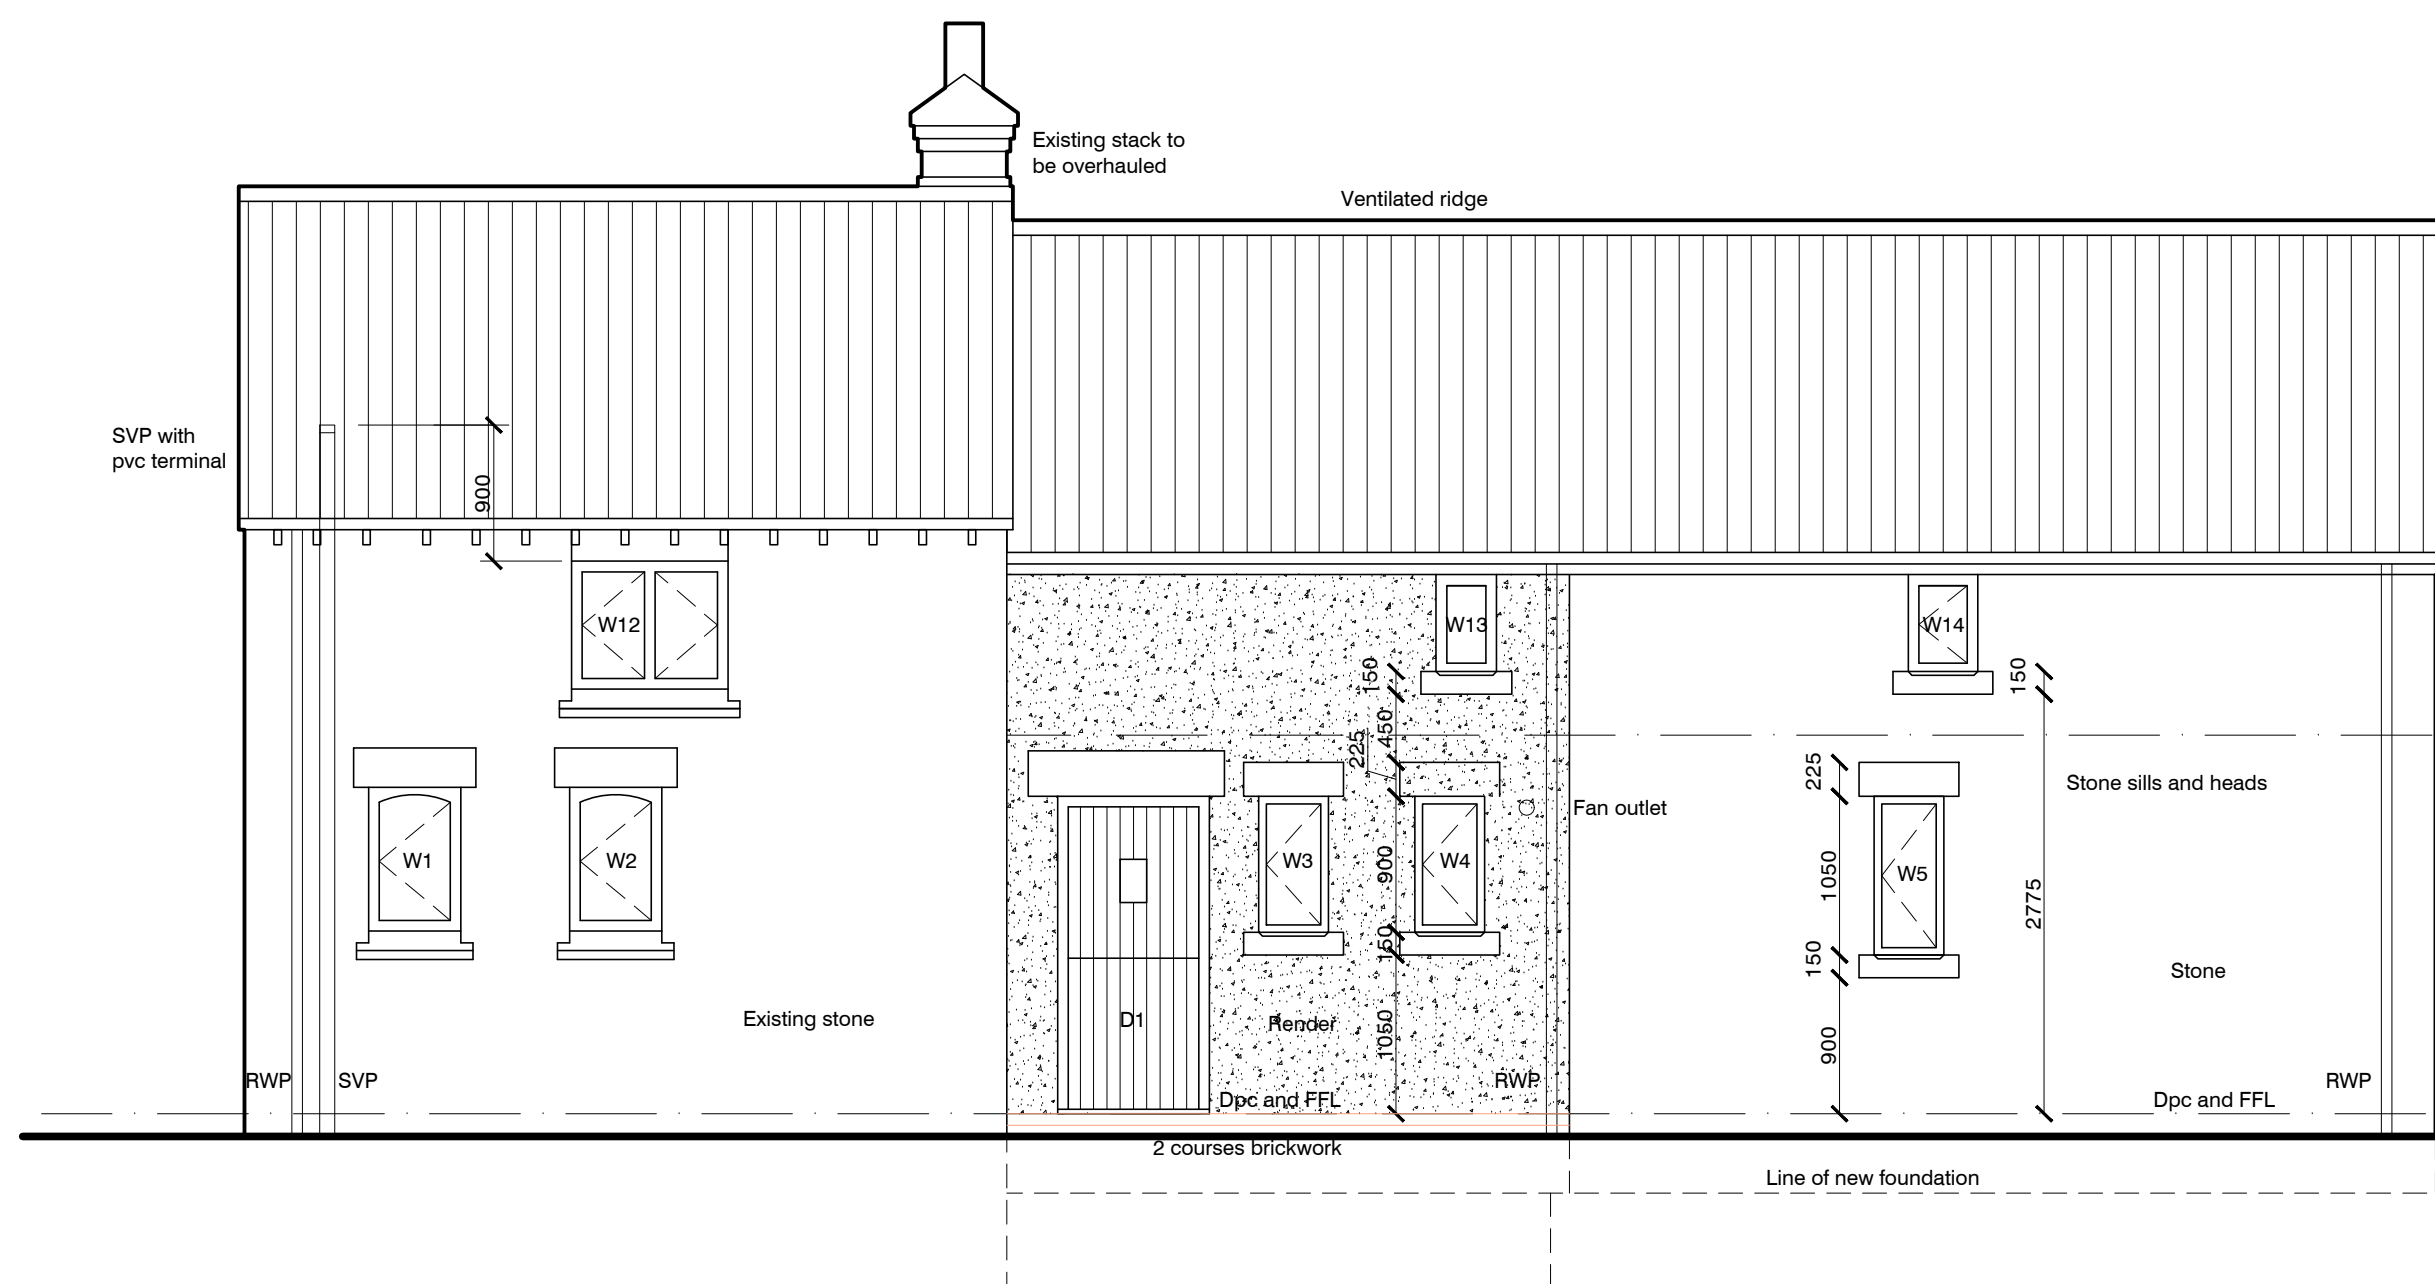


FRONT ELEVATION

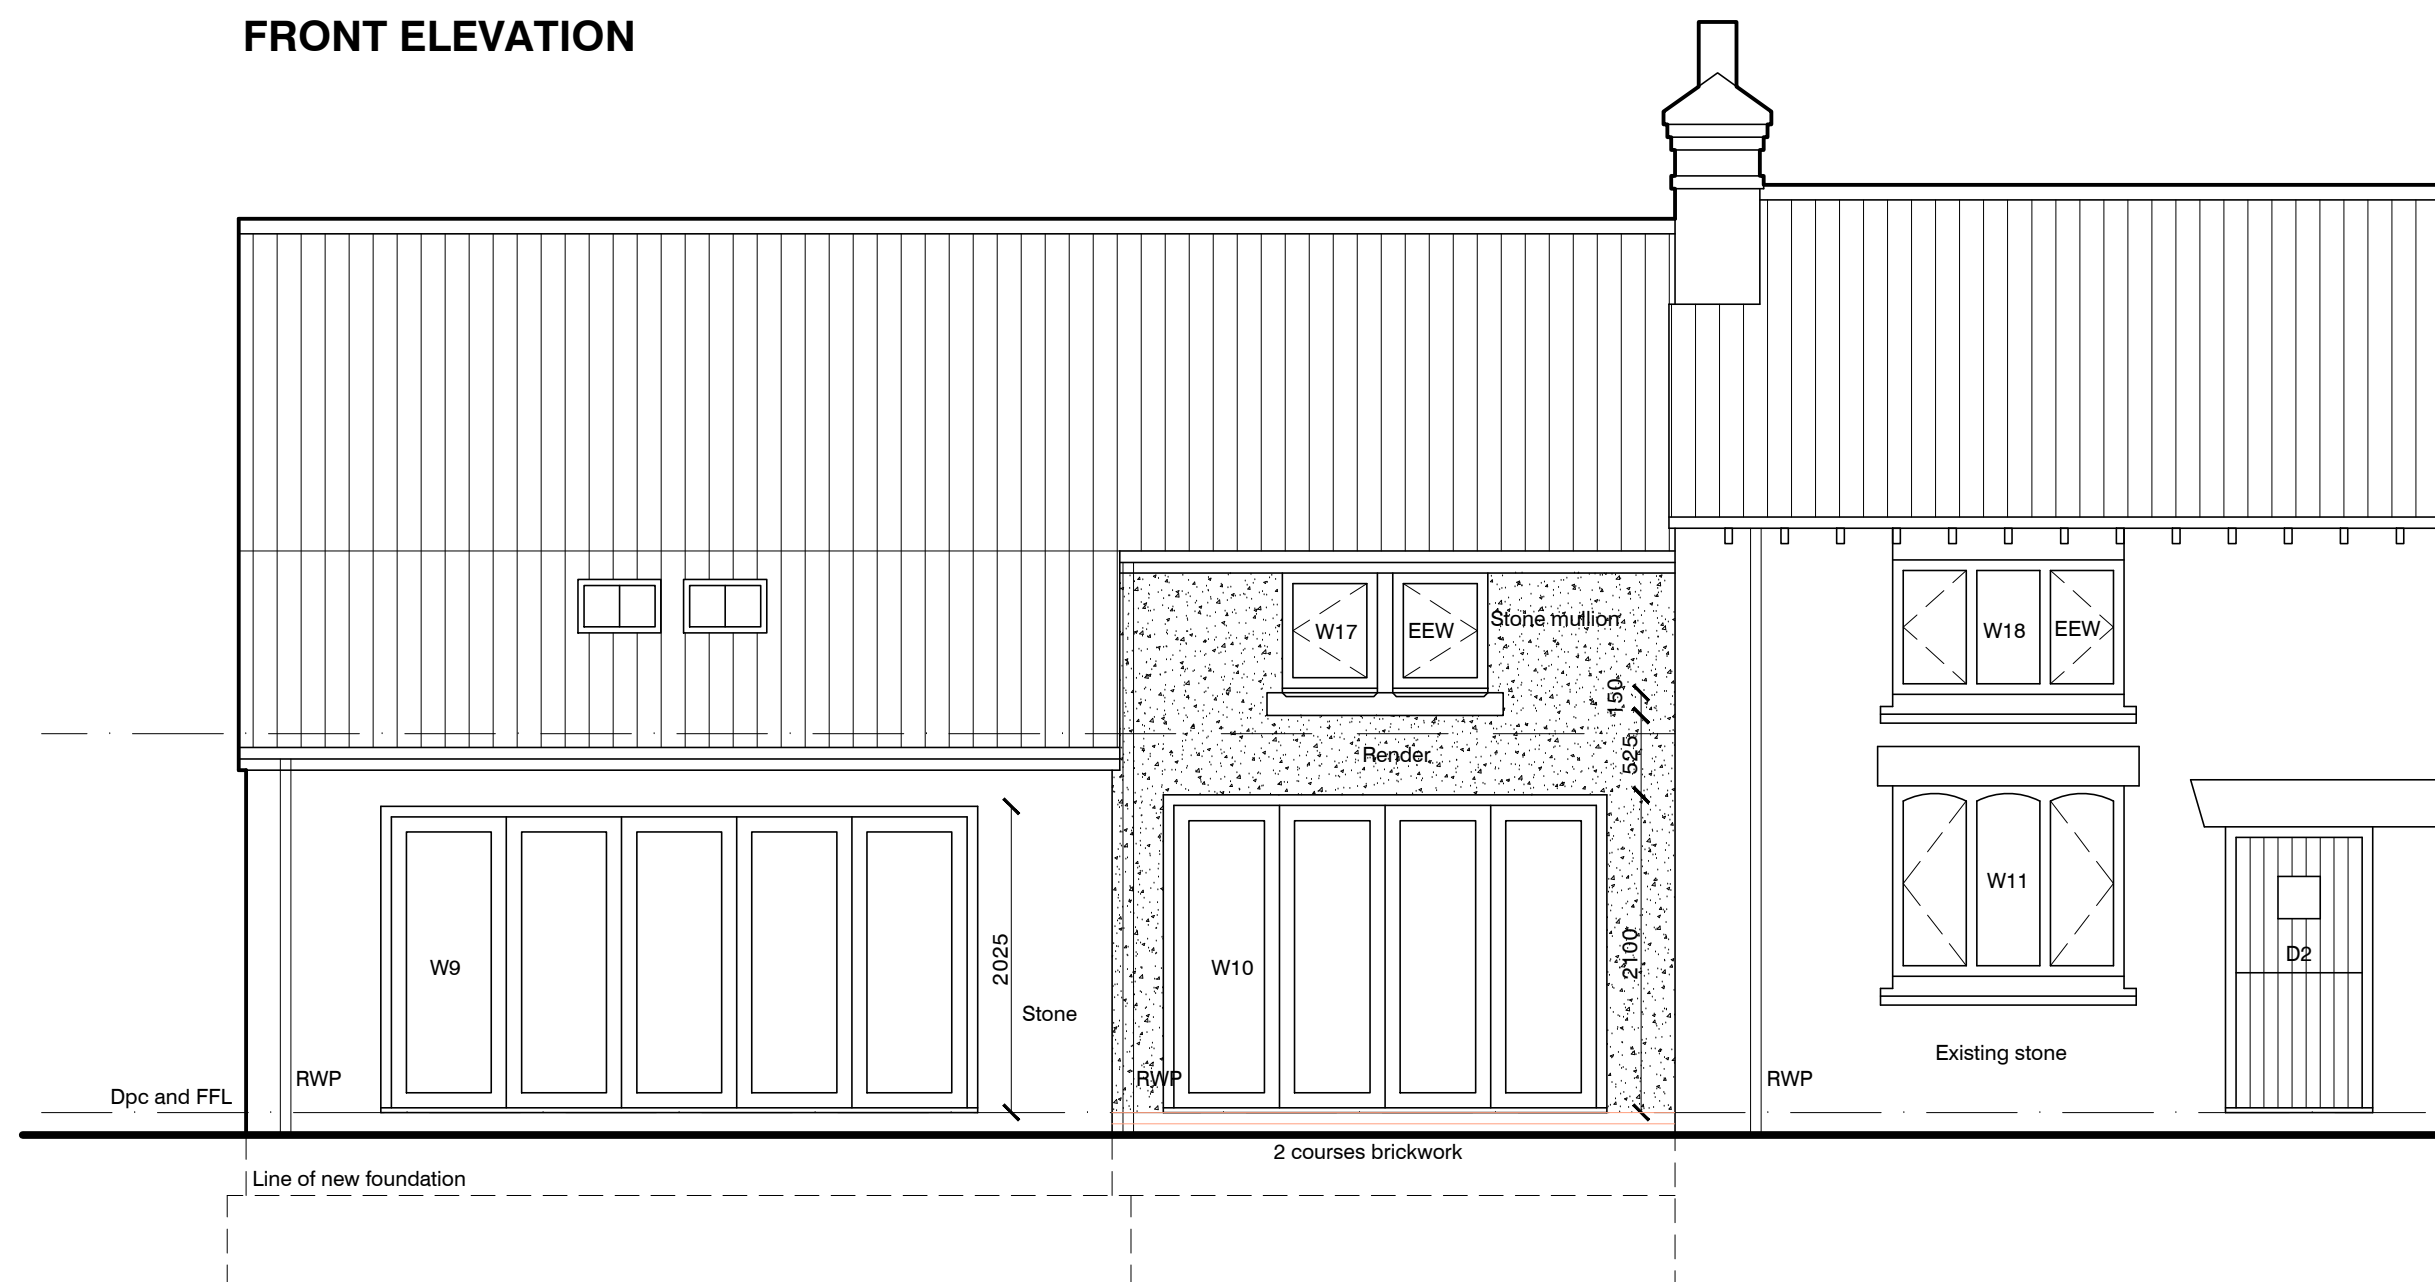


REAR ELEVATION

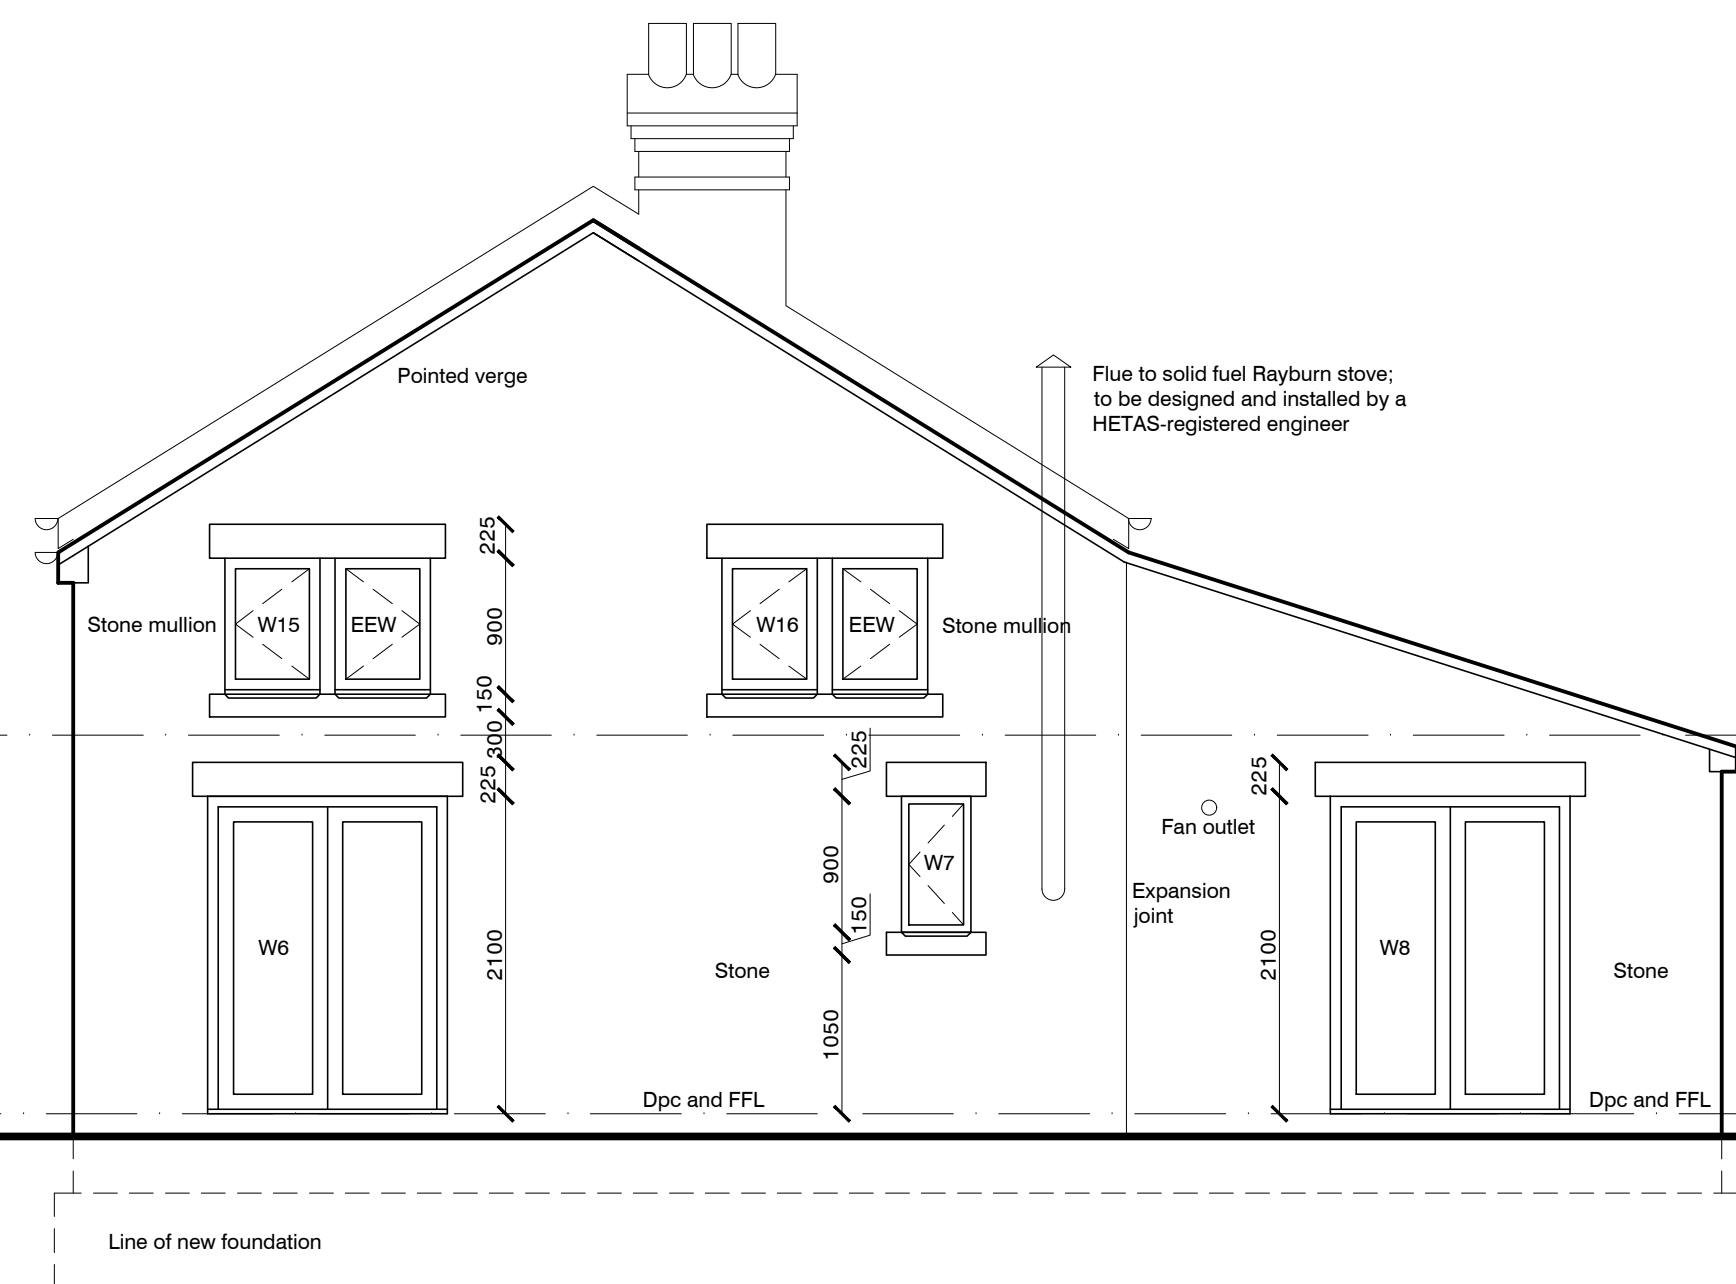


SIDE ELEVATION

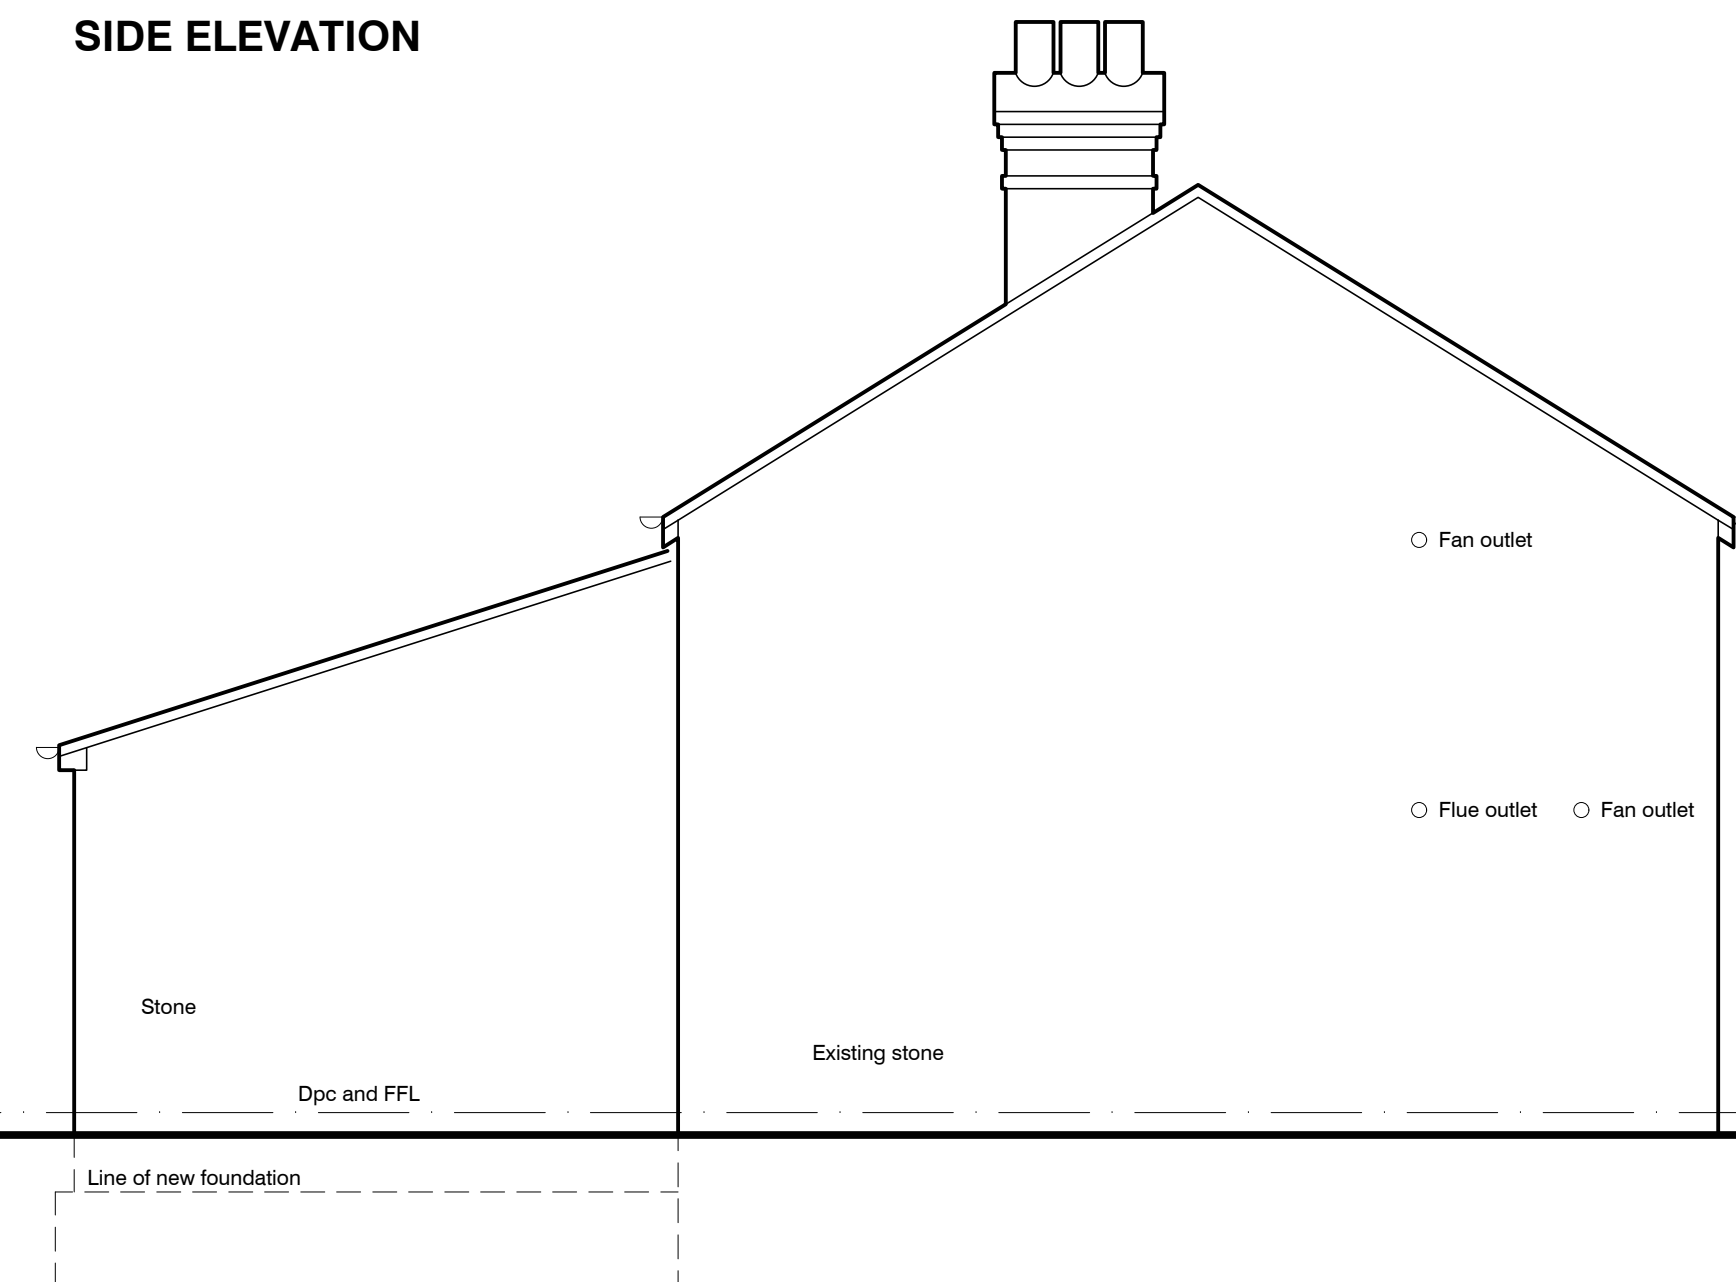


SIDE ELEVATION

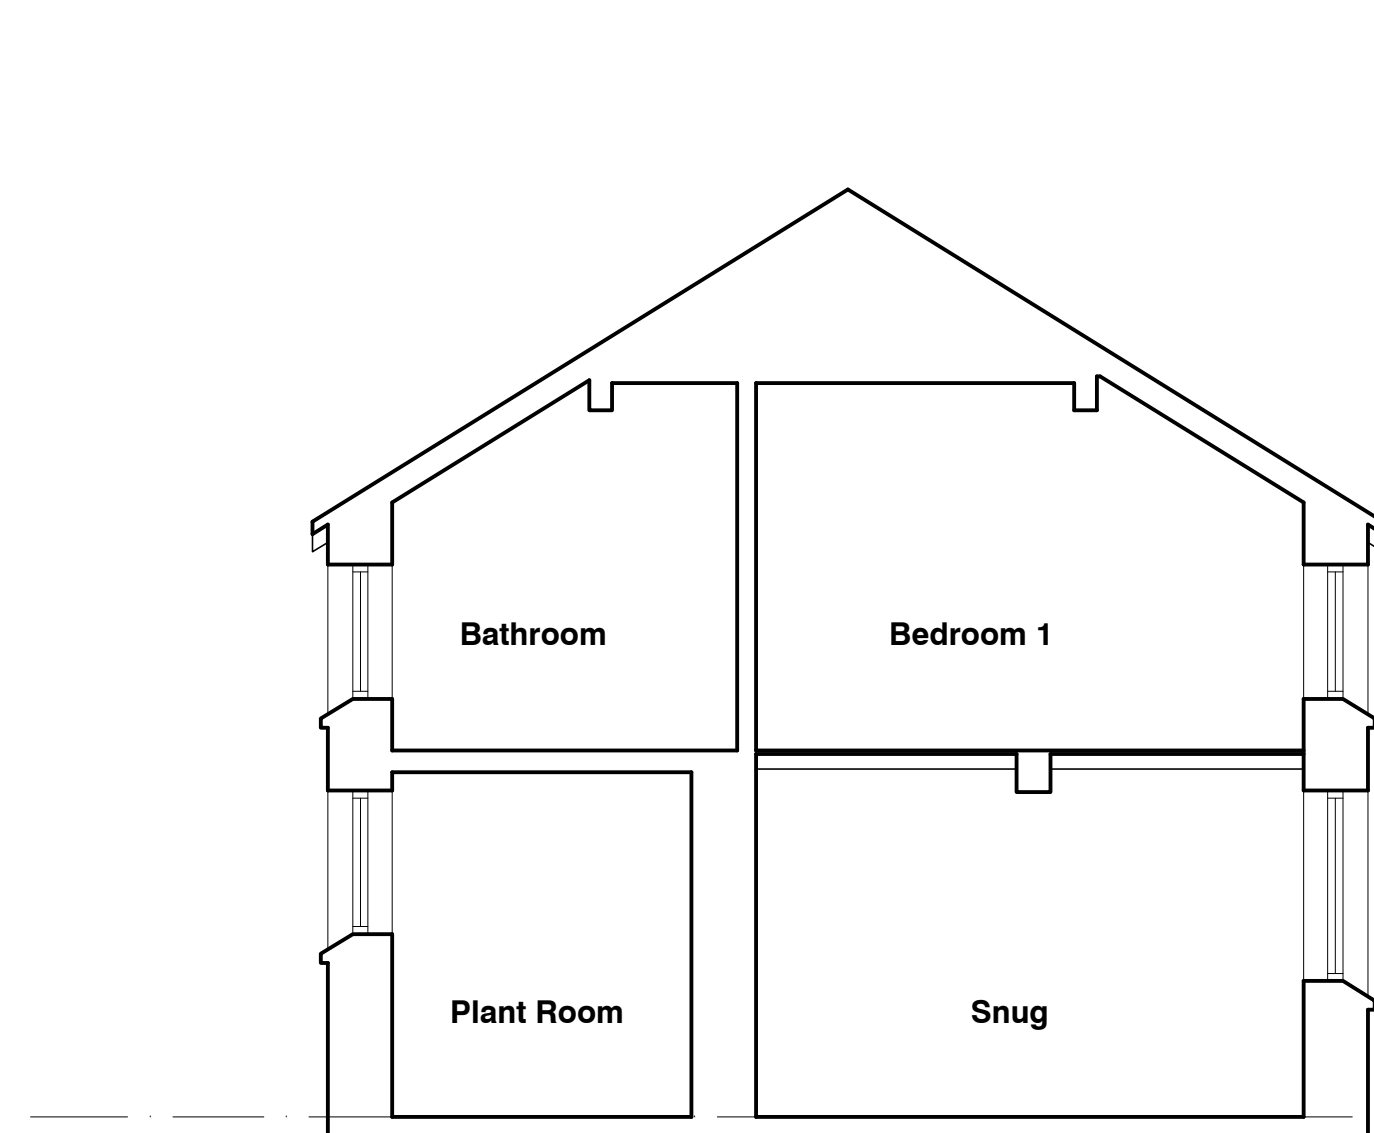


SECTION A-A

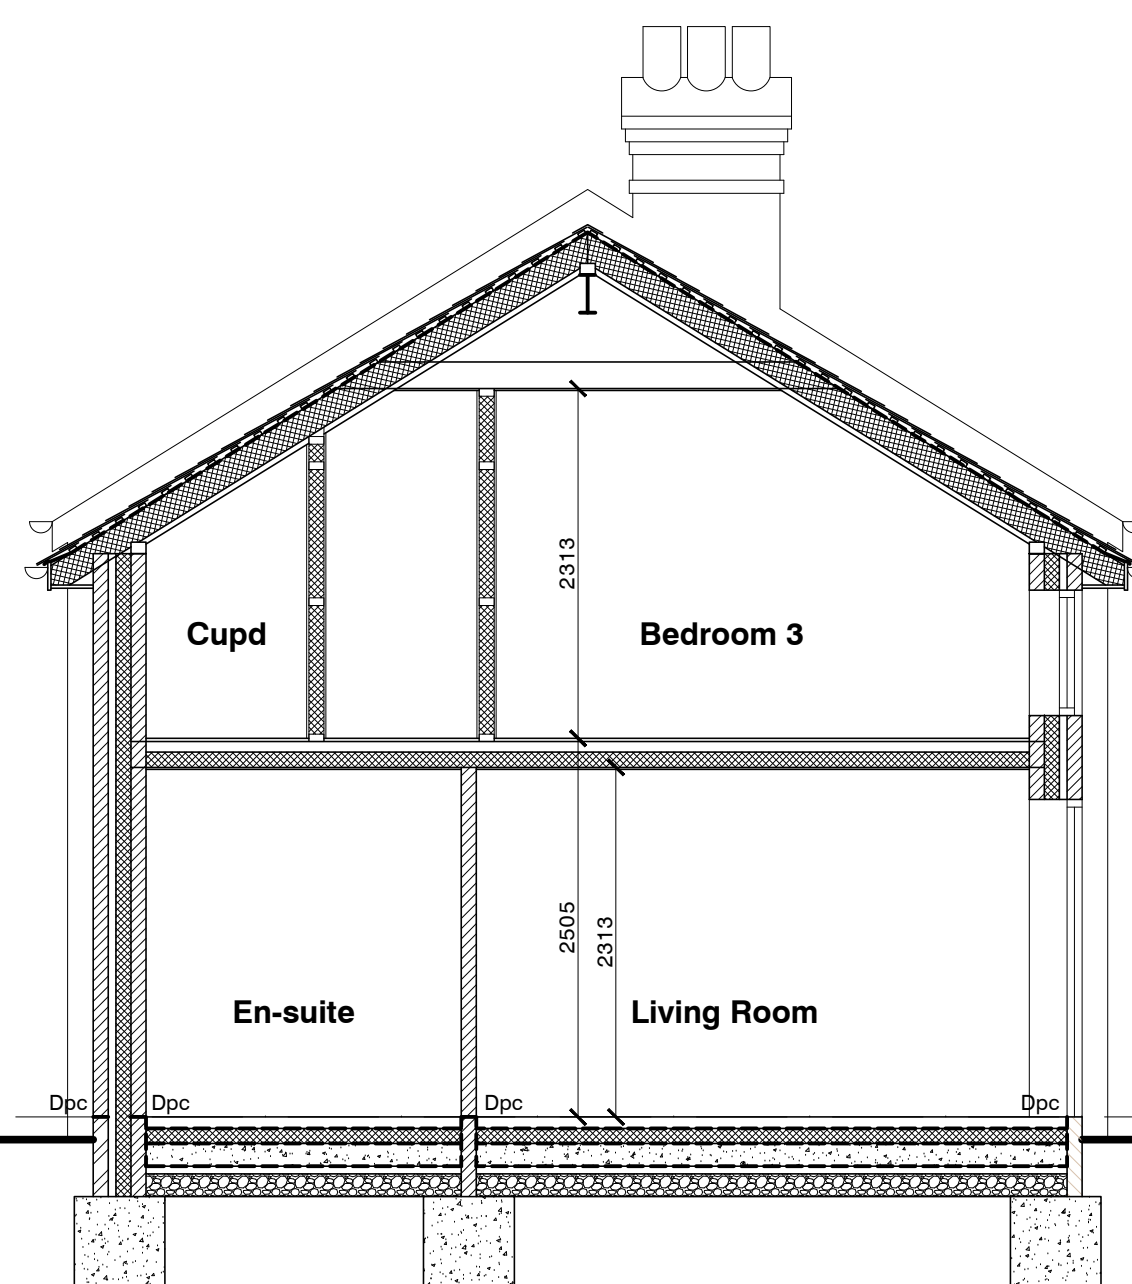

SECTION B-B

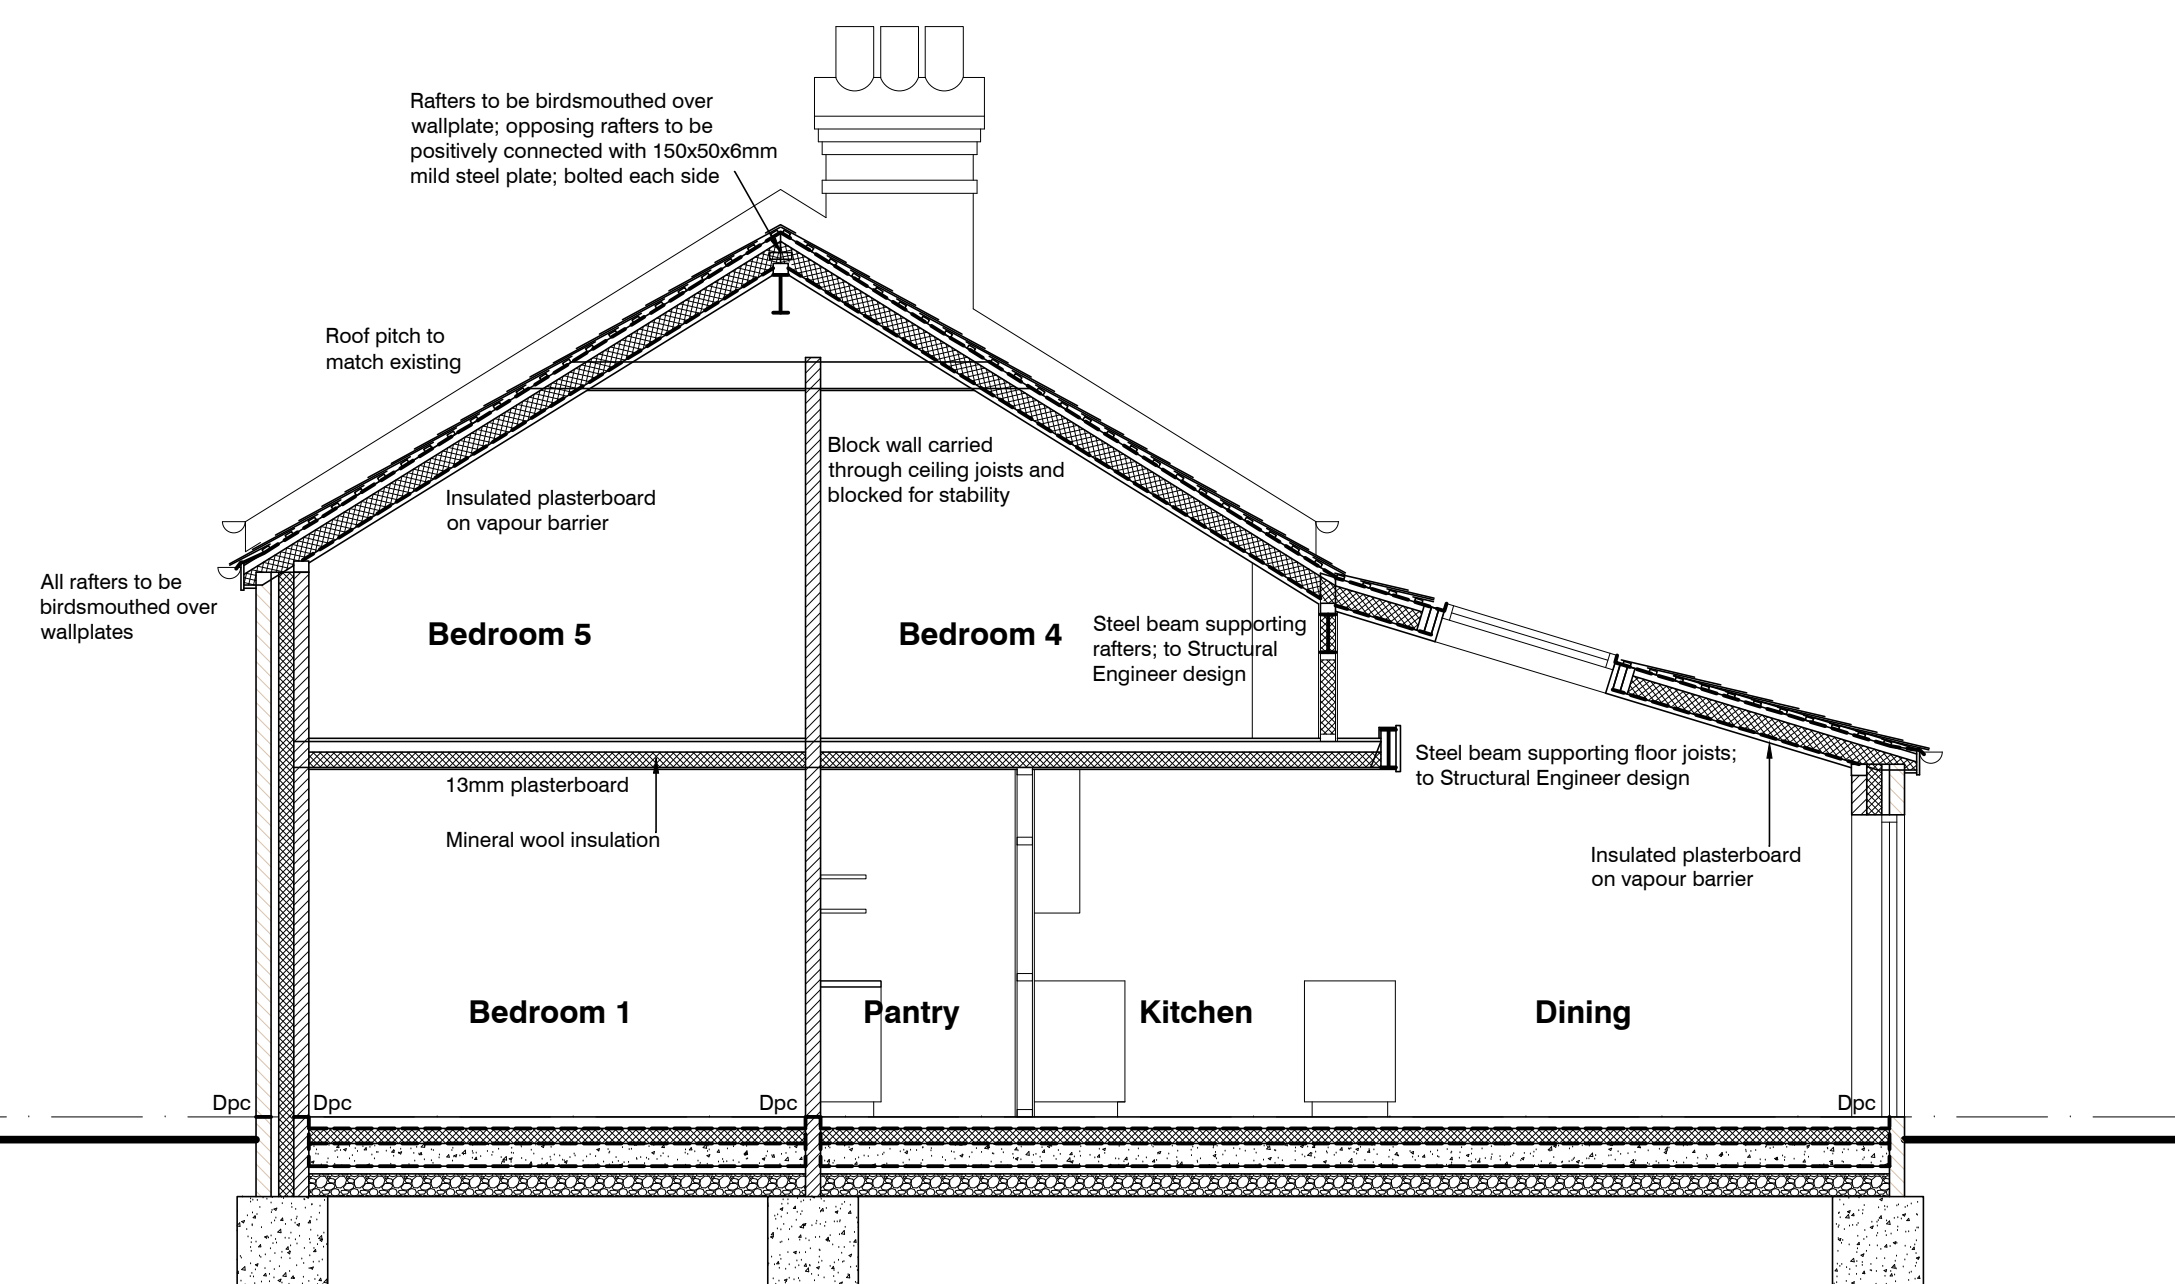

SECTION C-C

 

COPYRIGHT © Schafer Associates Ltd. This drawing and the copyright in it is the property of Schafer Associates Ltd, Chartered Architects, and must not be copied or reproduced without written permission. It should not be used for any purpose other than that inferred by its status upon issue, and must be returned whenever requested by the Architect. Drawings, particularly house type drawings, must not be re-used on other sites without the prior written permission of the Architect.

DRAWINGS, DIMENSIONS AND DISCREPANCIES This drawing should not be scaled. Contractors should use only figured dimensions which should always be checked on site prior to undertaking any works. This drawing should be read in conjunction with all other relevant drawings and specifications prepared by the Architect and other consultants. Any discrepancies should be reported to the Architect immediately.

revisions

A	Jan 2023	Amended following client meeting 2023.01.16
B	Mar 2023	Trenchblock omitted; trench fill shown.
C	Apr 2023	Central extension shown rendered.

100

Amended following client meeting 2023.01.16
Trenchable is omitted; trench fill above.

rendered.

Schafer Associates
56 Belvedere Road,
Ashton-in-Makerfield,
Lancashire, WN4 8RU

t 01942-717300
e info@schaferassociates.co.uk
w www.schaferassociates.co.uk



RIBA
Chartered Practice

scale
1:50 @ A1

date
Jan 2023

drawn

job

Mosside Cottage, Hewitts Lane, Knowsley, Prescot, L34 8HH.
Proposed alterations and extension of existing house

drawing title

Sections and elevations

Schafer Associates
Chartered Architects

job number	drawing number	revision
1308	4.03	C