




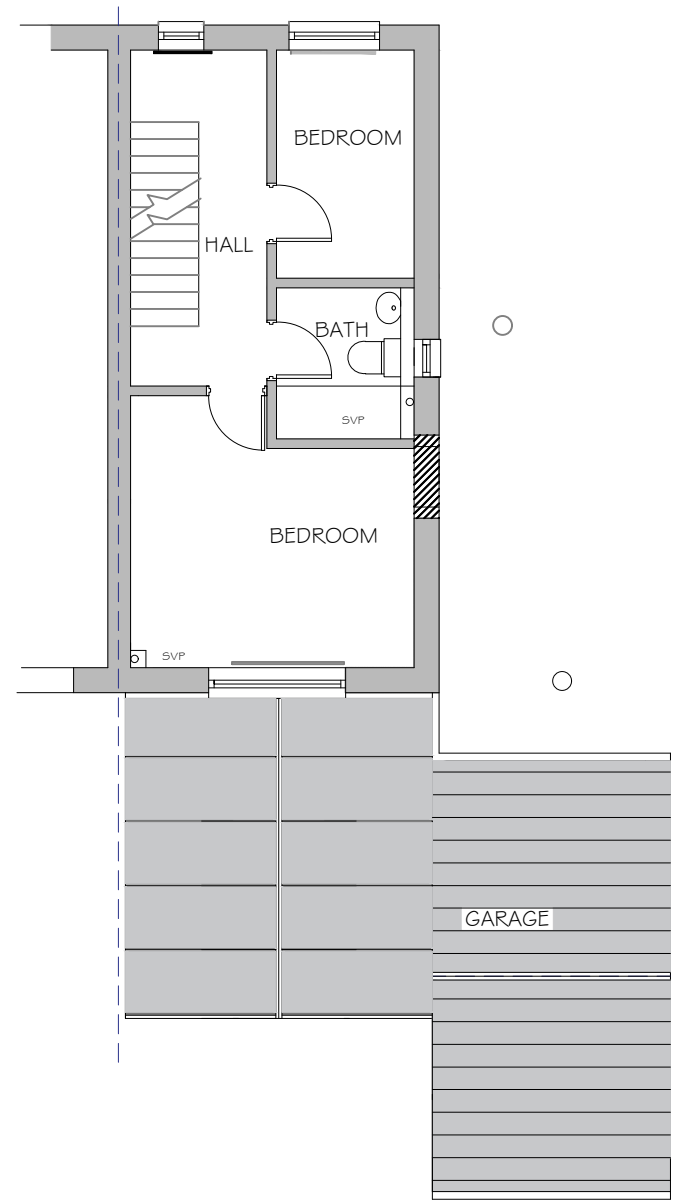


EXISTING FIRST FLOOR PLAN / ROOF PLAN 1:100

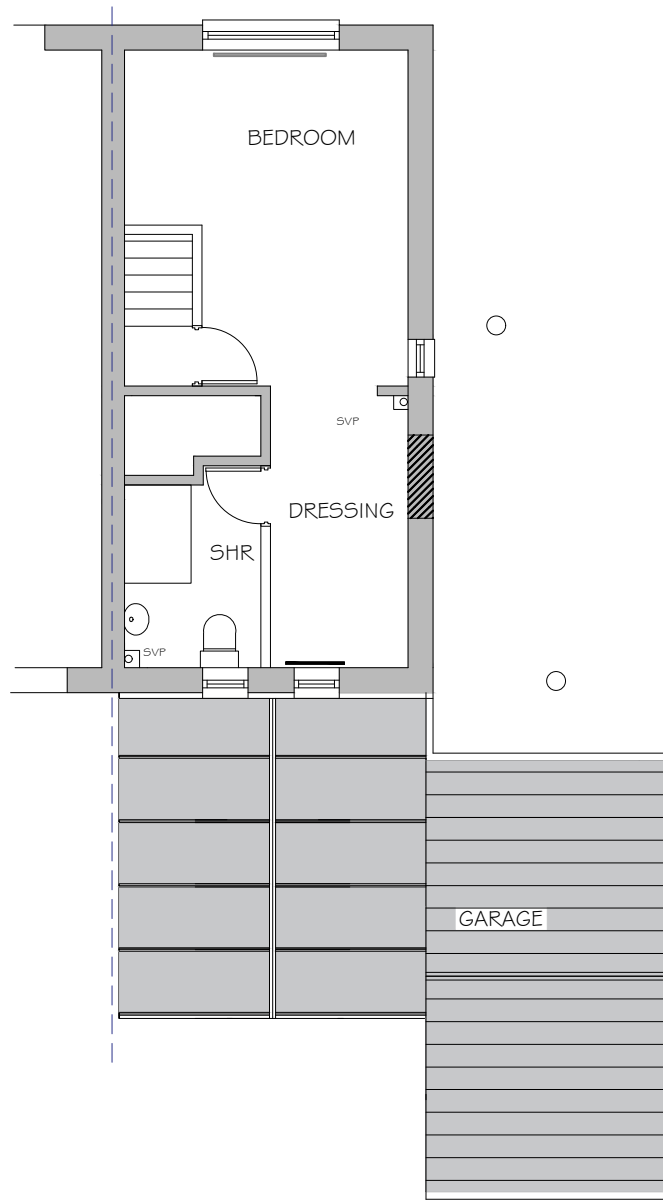


EXISTING SECOND FLOOR PLAN / ROOF PLAN 1:100

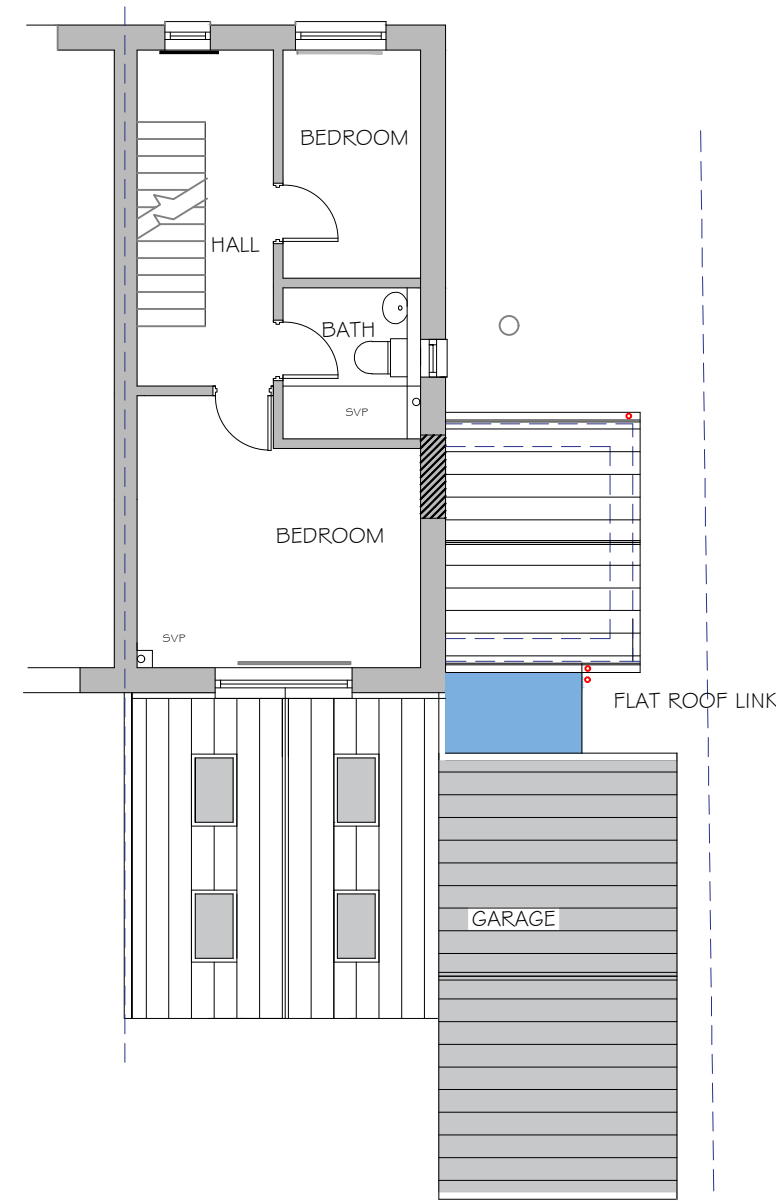


PROPOSED ROOF PLAN AT FIRST FLOOR LEVEL 1:100

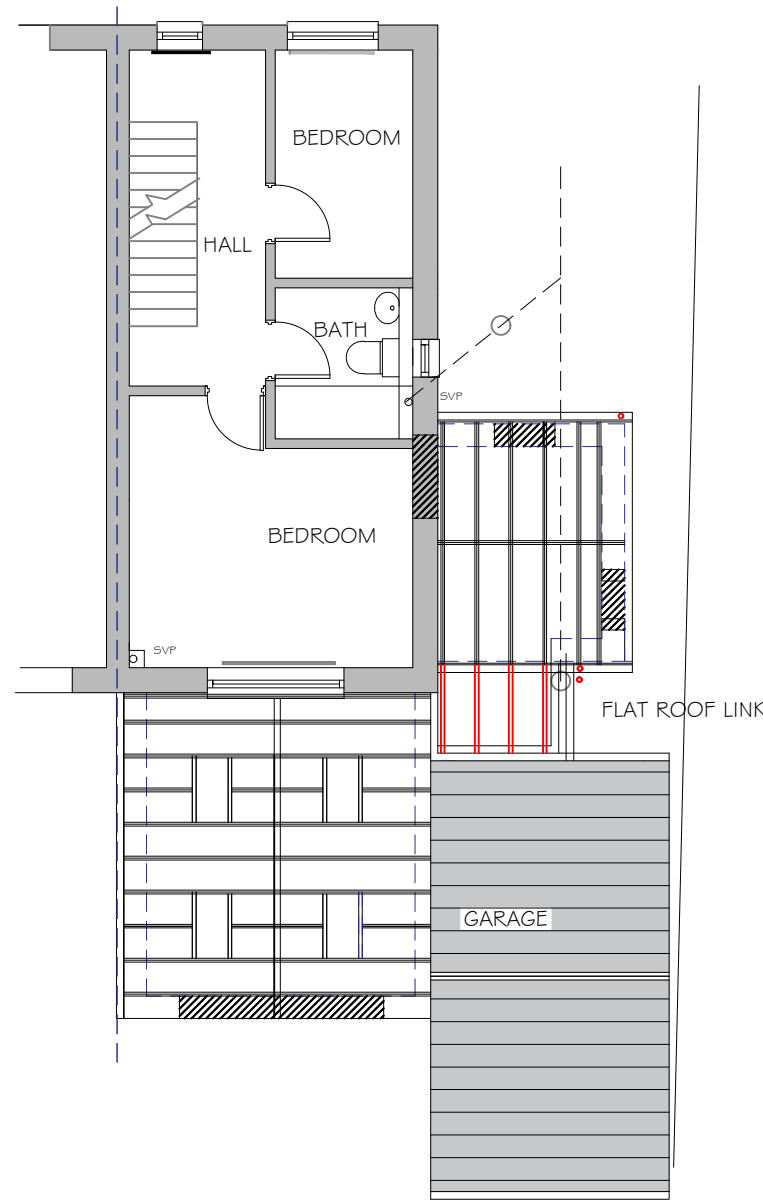


PROPOSED ROOF STRUCTURE AT FIRST FLOOR LEVEL

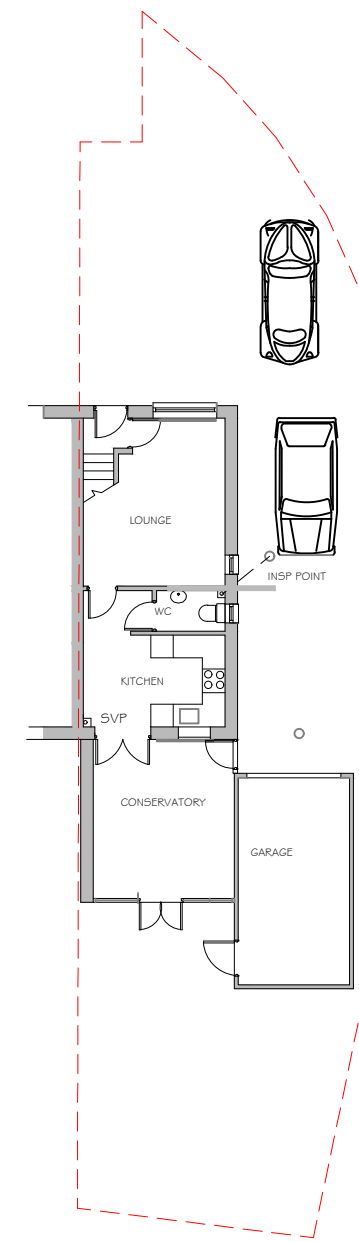


EXISTING SITE PLAN 1:200

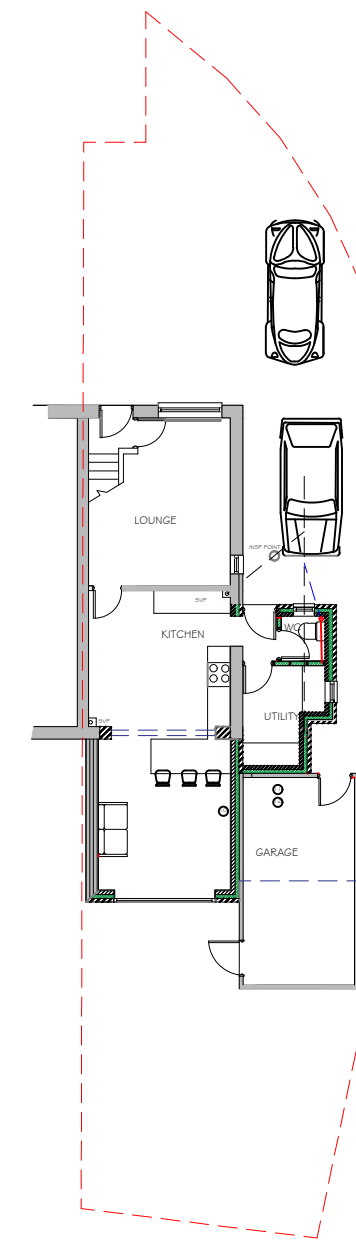


PROPOSED SITE PLAN 1:200

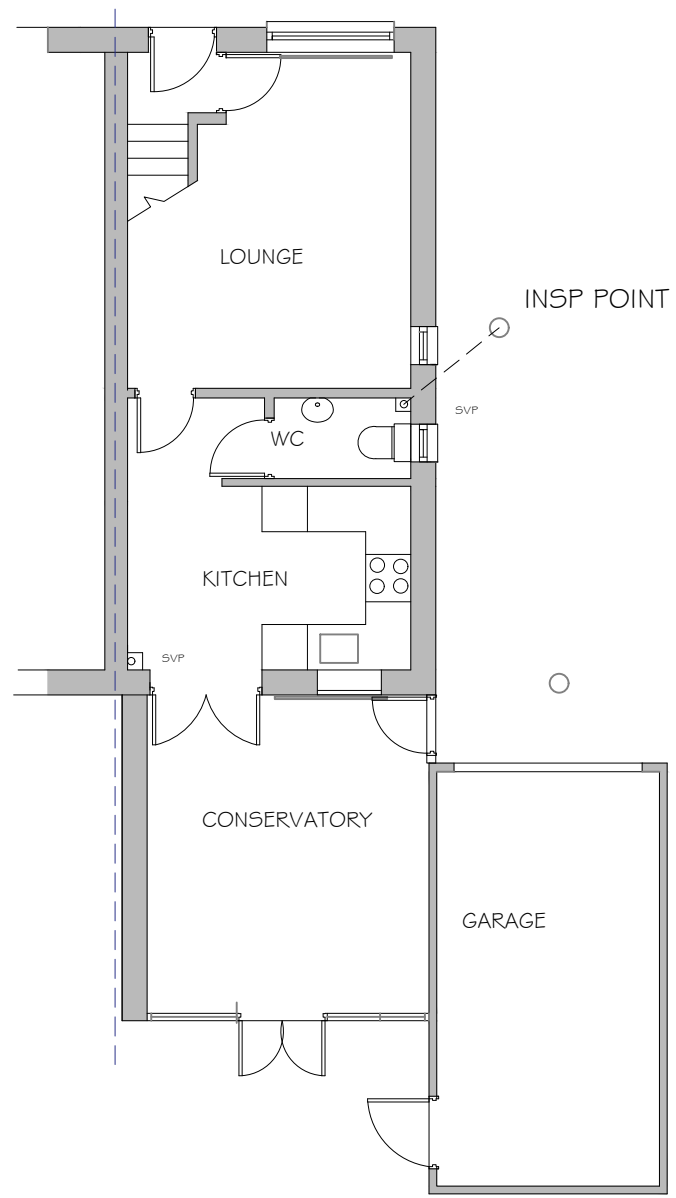


EXISTING GROUND FLOOR PLAN 1:100

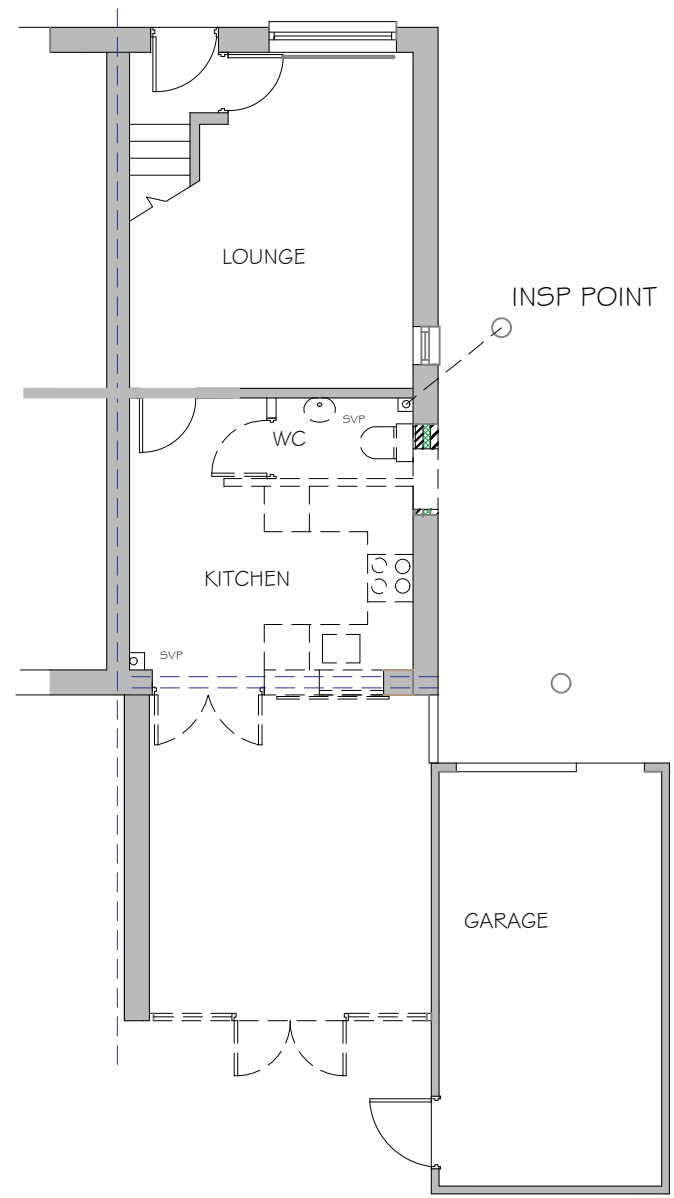

EXISTING GROUND FLOOR PLAN STRUCTURAL ALTERATIONS 1:100

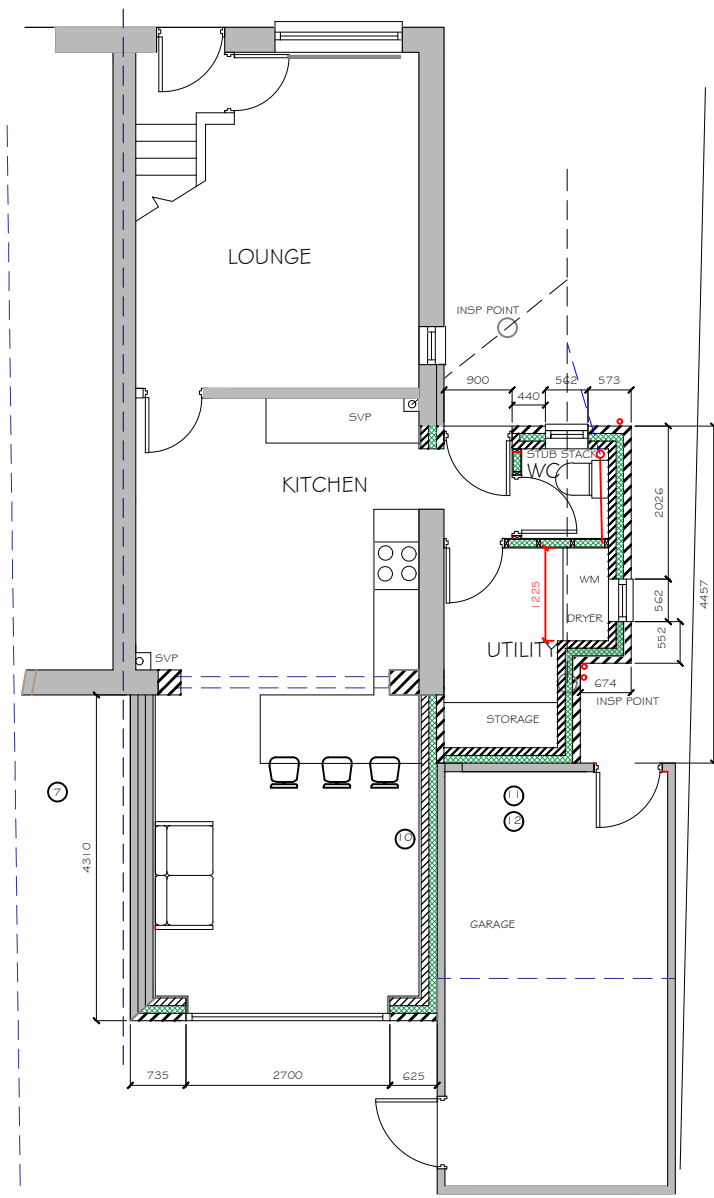

PROPOSED GROUND FLOOR PLAN

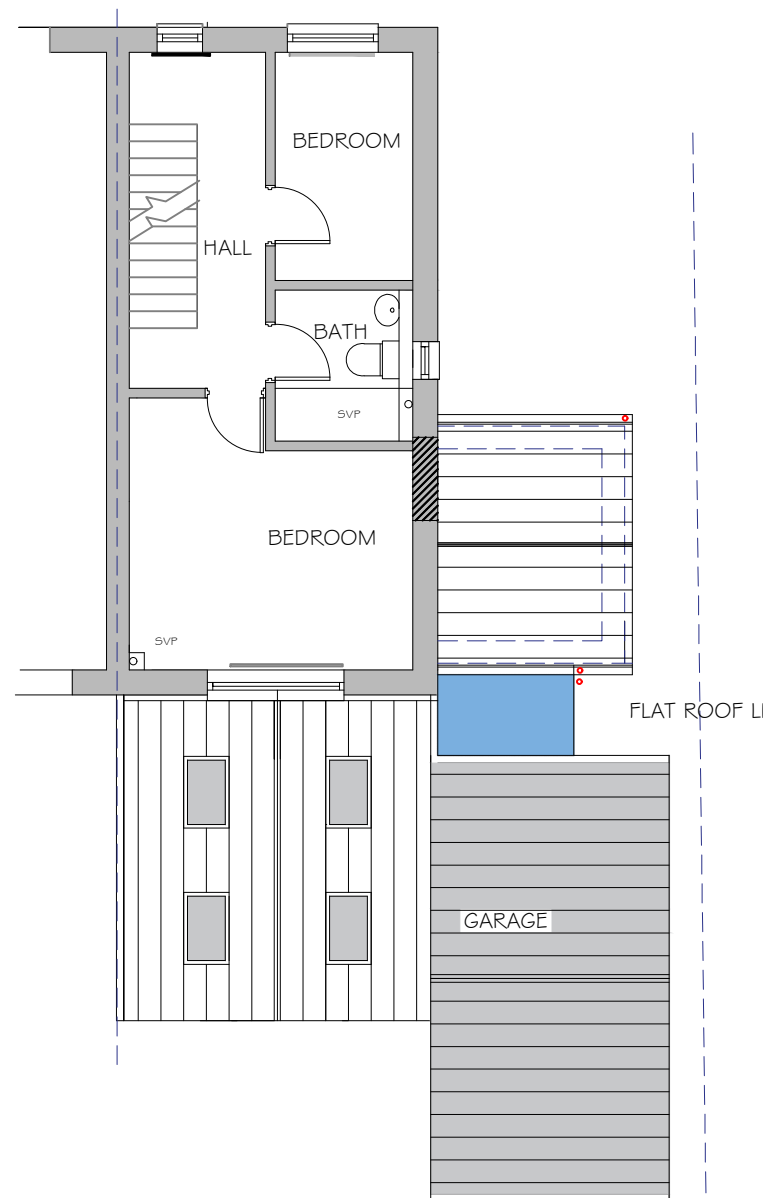

PROPOSED ROOF PLAN AT FIRST FLOOR LEVEL 1:100



NOTE: These drawings are not intended as full working details / specifications and are intended solely for 'in principle' Building Regulation and Planning Requirements. The client is to advise the contractor regarding elec socket locations, light fittings, radiator positions, wall and floor finishes etc.

Project: 3 Stokes Close
Halewood

Title: Plans

Scale: 1:100
Date: April 2023
Drawing No: SC 100.01

Revision

PROPOSED EXTENSION AND INTERNAL ALTERATIONS

SCHEME DRAWING 3 STOKES CLOSE HALEWOOD