




STATUS PLANNING	© Copyright of PM DESIGNS®. All rights reserved. ALL dimensions are in millimetres unless stated otherwise. ALL dimensions must be checked on site prior to construction and any discrepancies reported to the architect. Work is subject to change following detailed design.			
	RevNo	Revision note	Date	Signature
				Checked

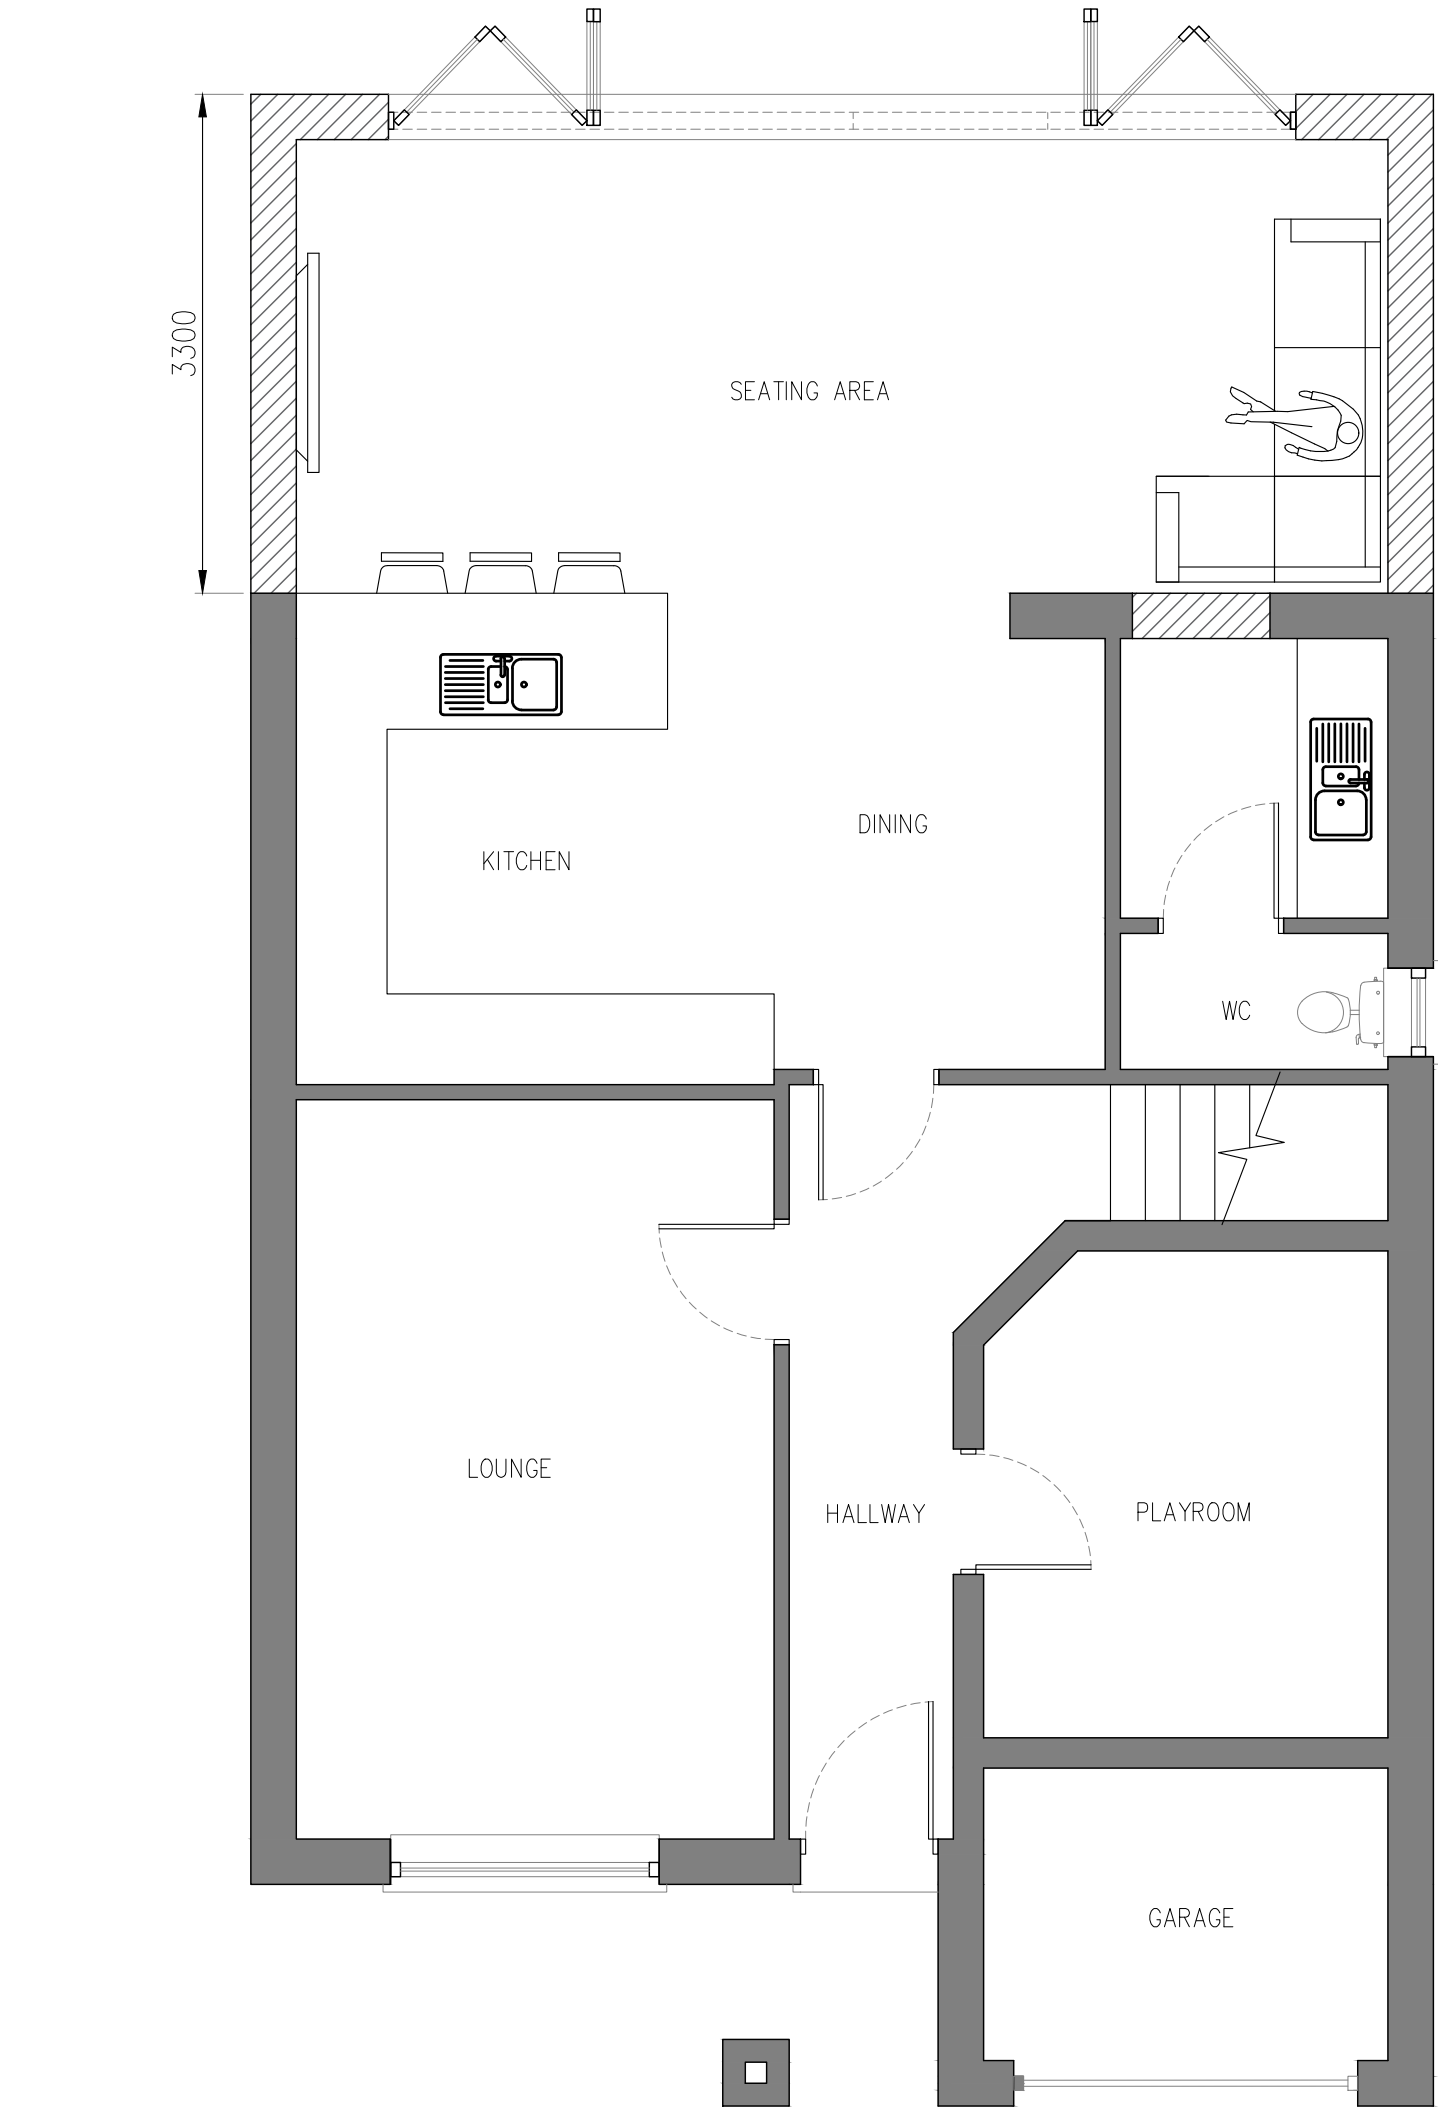

PROPOSED GROUND FLOOR | SCALE 1:50

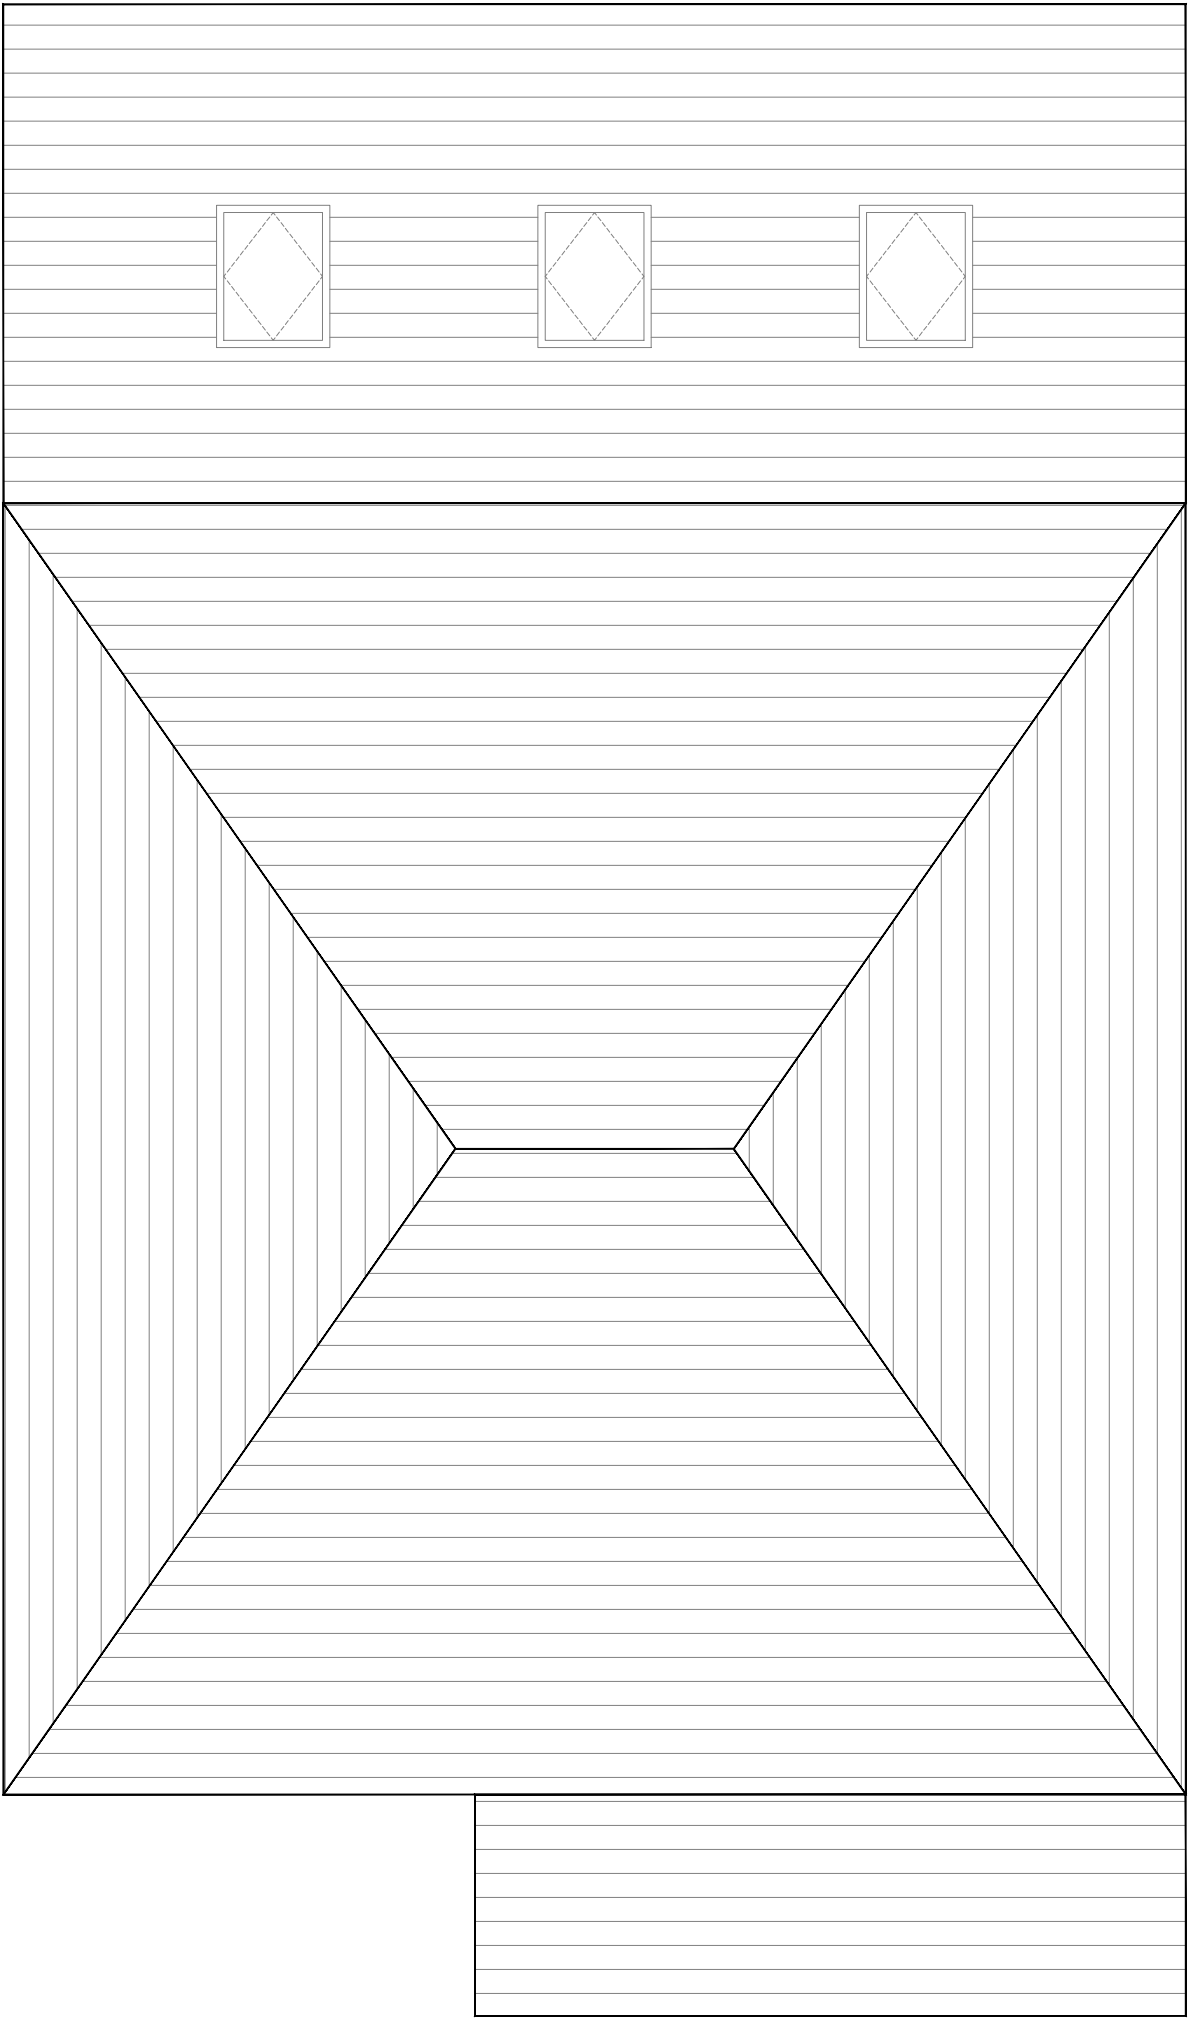


PROPOSED ROOF PLAN | SCALE 1:50

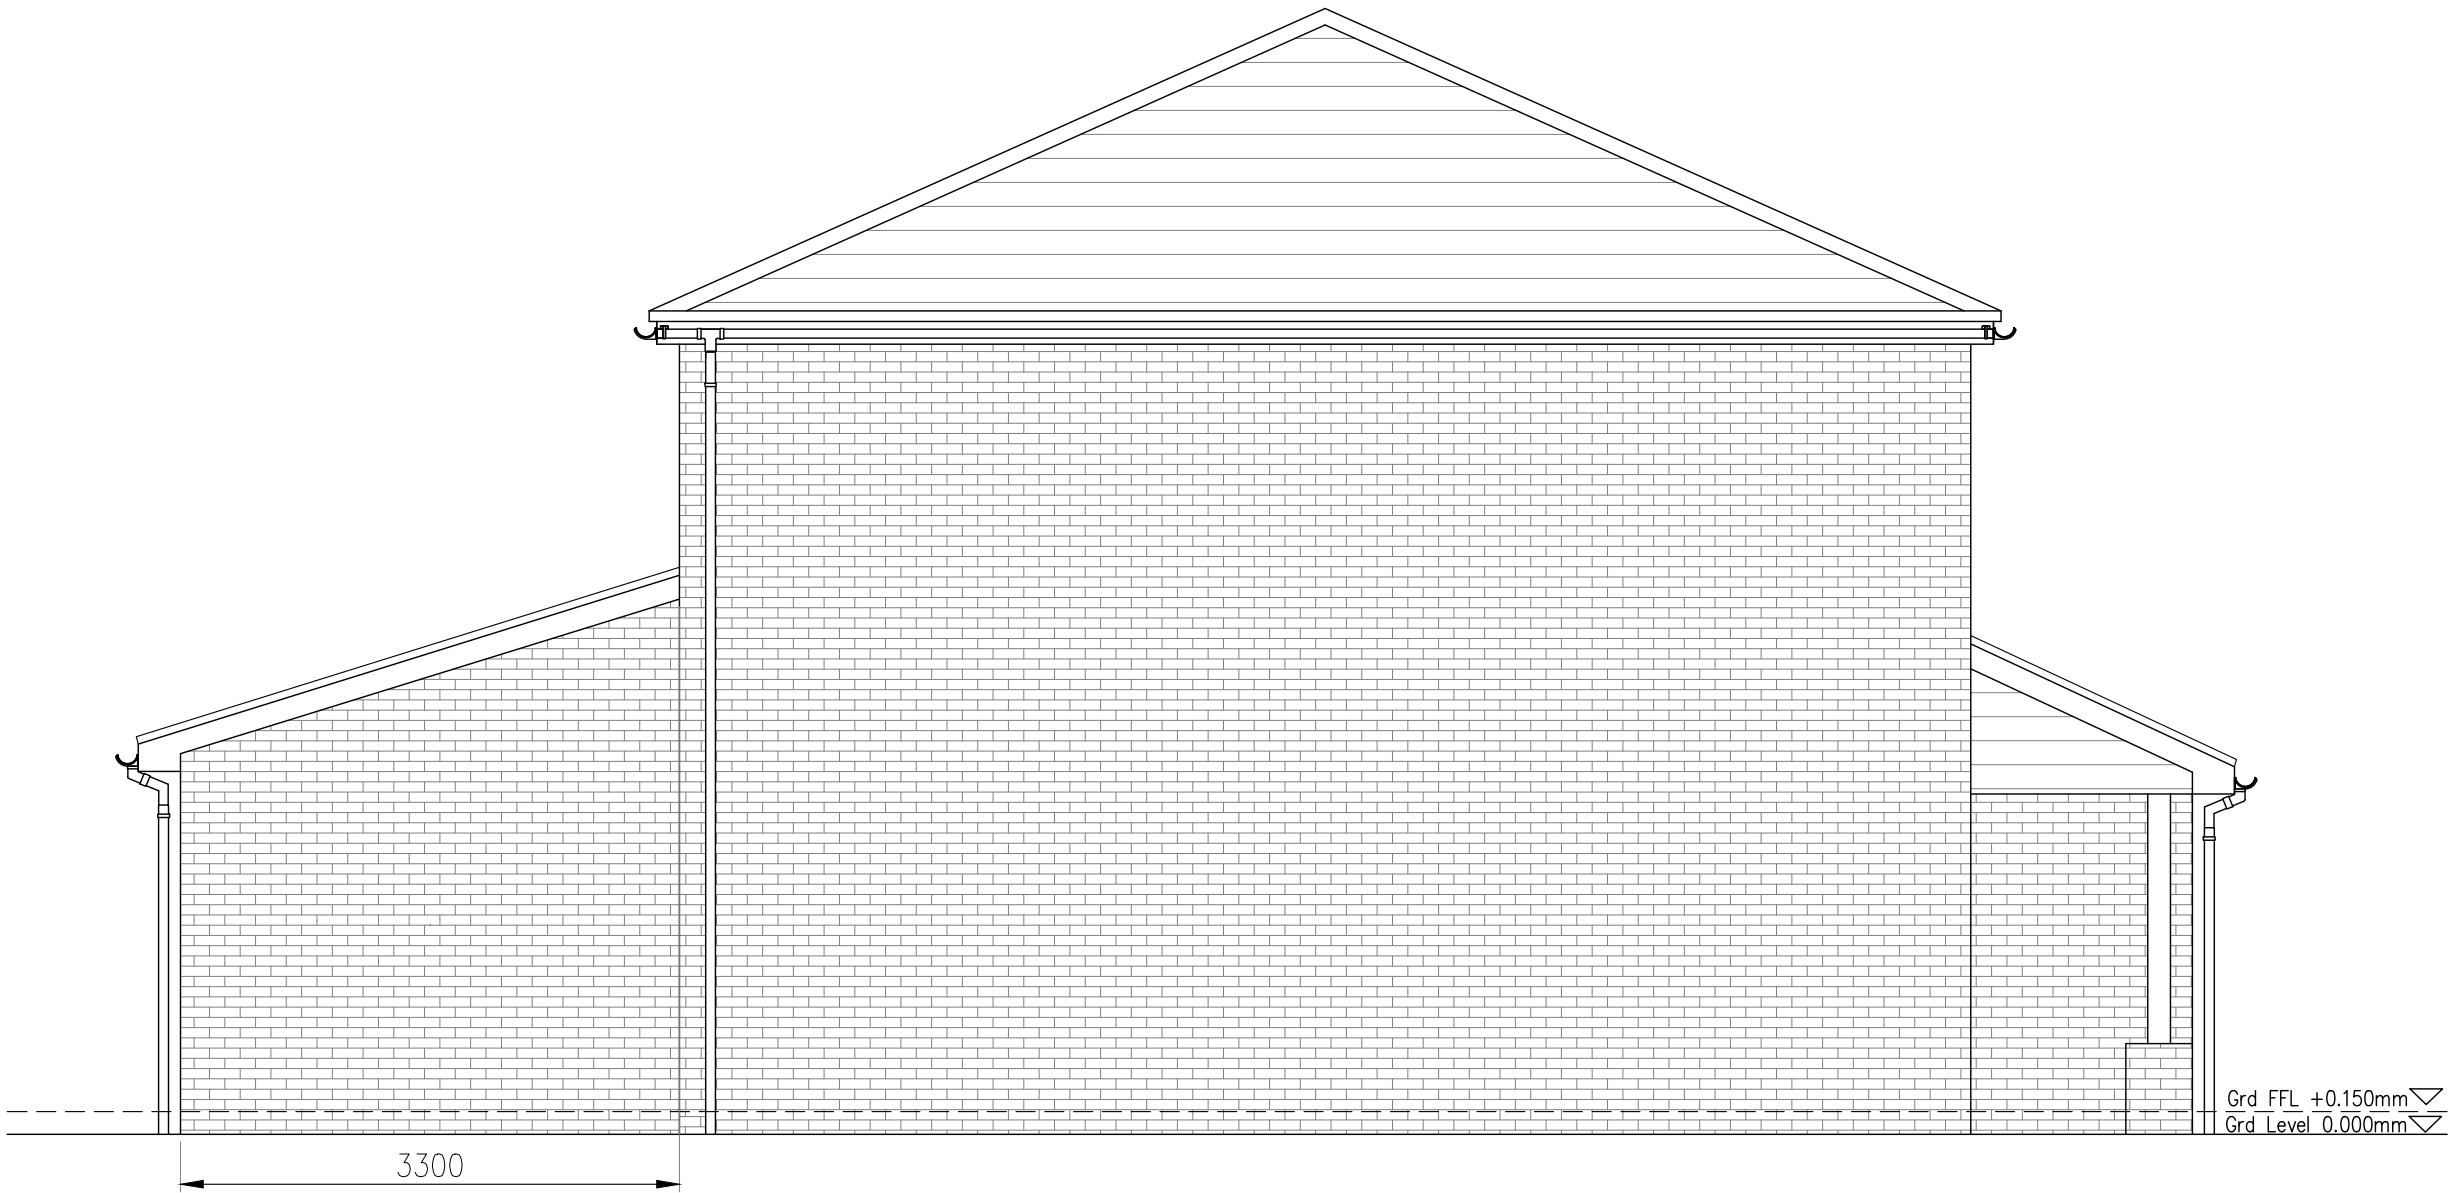


PROPOSED SIDE ELEVATION | SCALE 1:50



PROPOSED REAR ELEVATION | SCALE 1:50

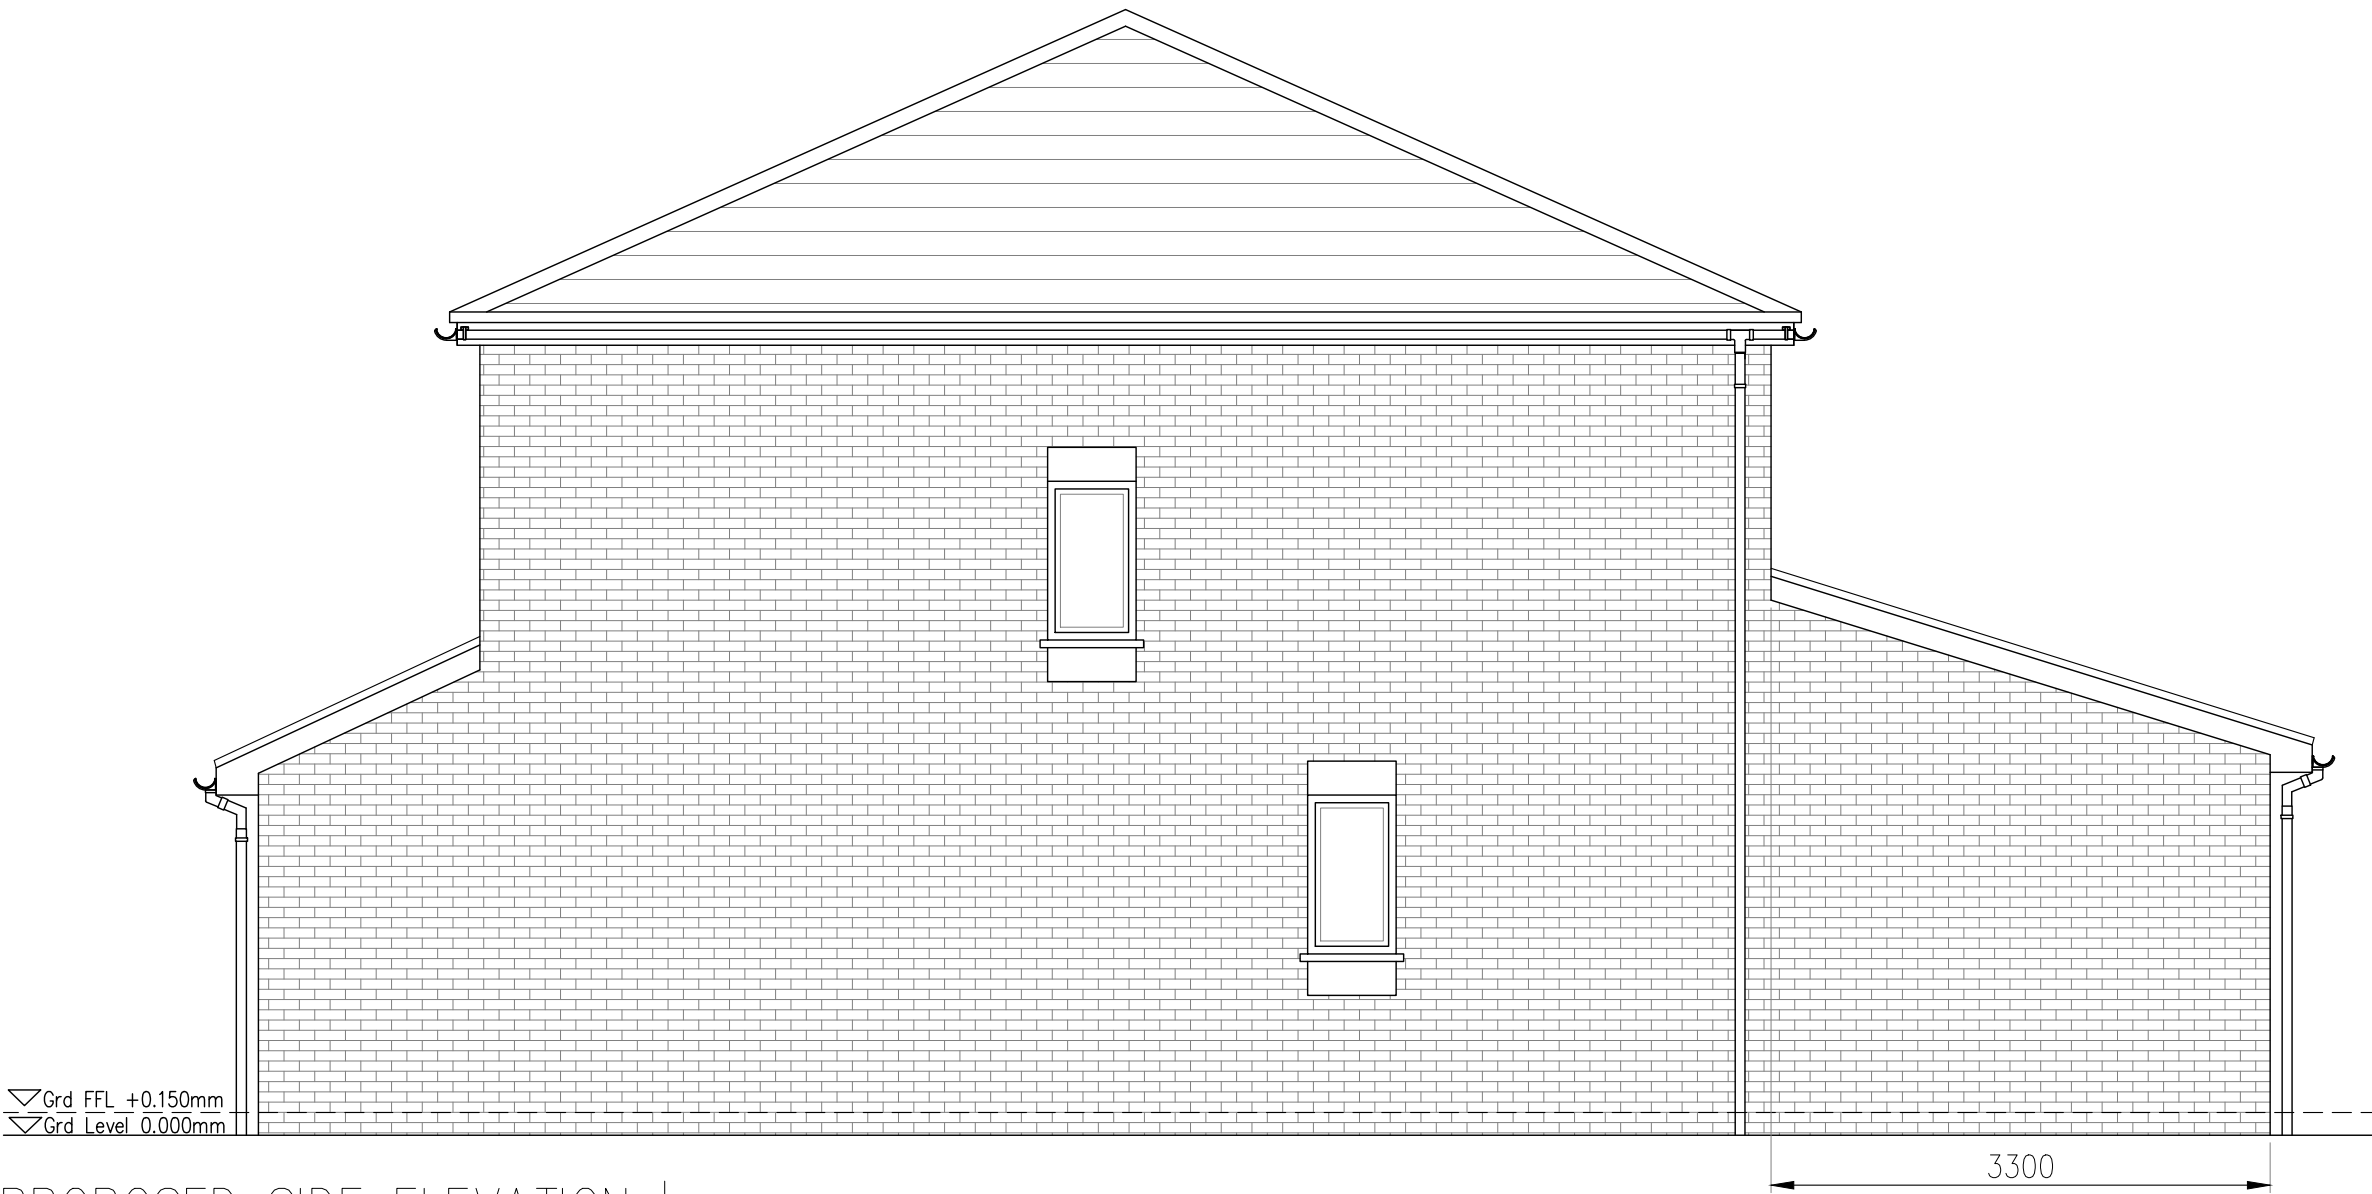

PROPOSED SIDE ELEVATION | SCALE 1:50

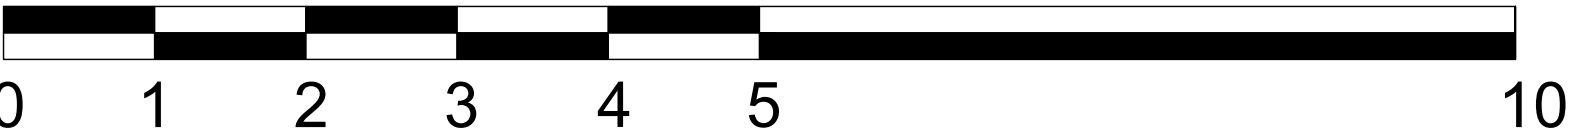

SCALE BAR 1:50

PM |

PARLE MAGUIRE DESIGNS

PROJECT: 2 OAK PLACE
LIVERPOOL
L16 2AF

CLIENT: E BAXTER

Drawing Title
PROPOSED PLANS

Drawing No.
A102

Date:
MARCH 2024

Scale:
1:50 @ A1

Revision:
-

Issue:
PLANNING STATUS