




STATUS PLANNING	© Copyright of PM DESIGNS®. All rights reserved. ALL dimensions are in millimetres unless stated otherwise. ALL dimensions must be checked on site prior to construction and any discrepancies reported to the architect. Work is subject to change following detailed design.				
	RevNo	Revision note	Date	Signature	Checked

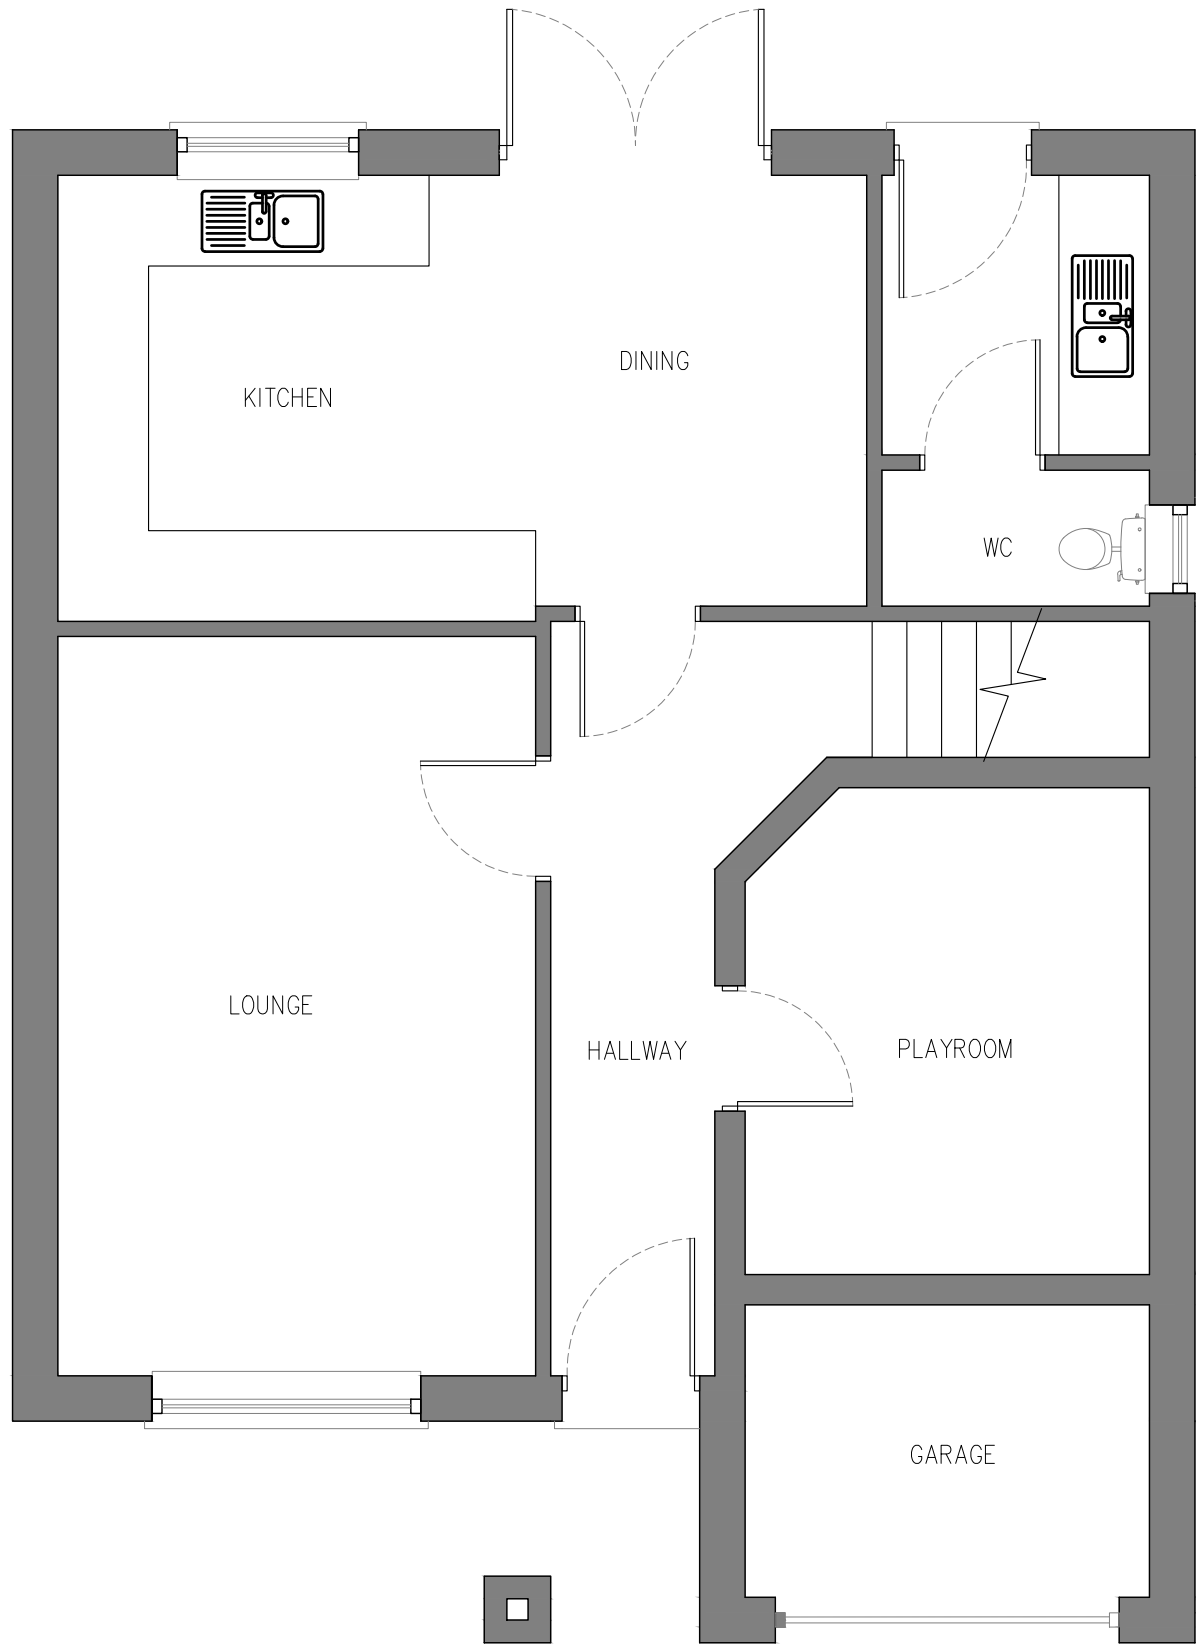

EXISTING GROUND FLOOR | SCALE 1:50

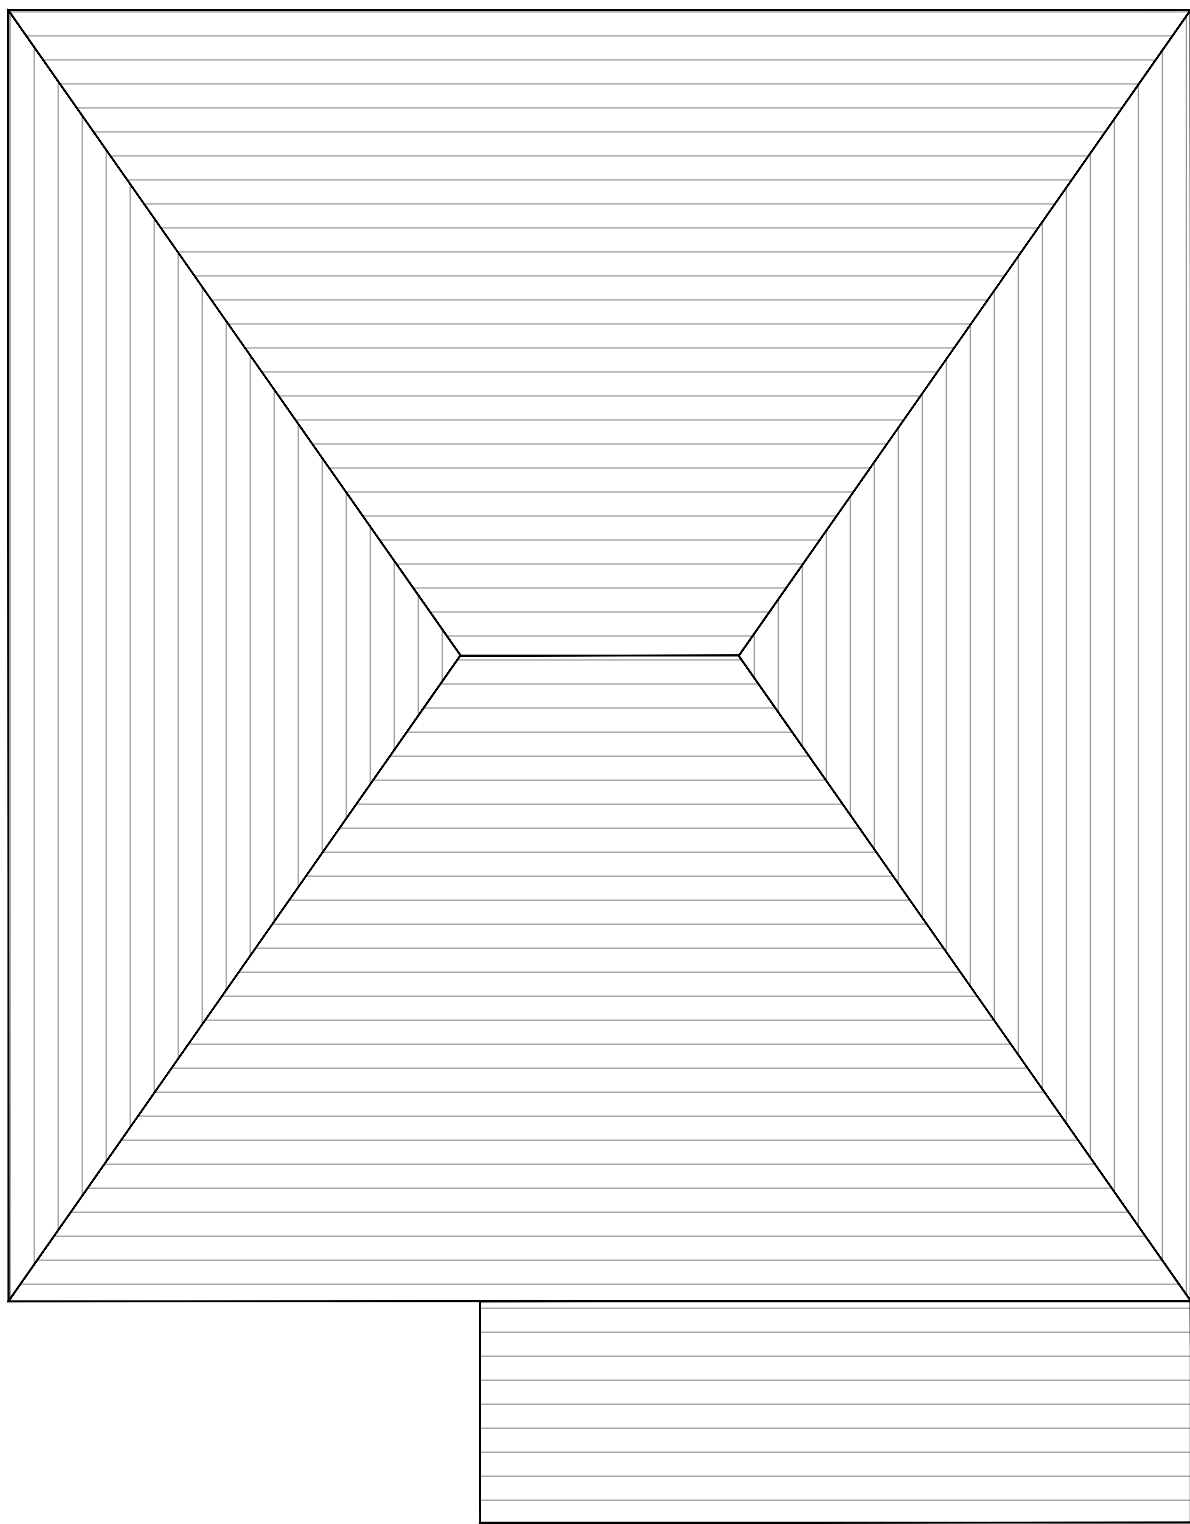


EXISTING ROOF PLAN | SCALE 1:50

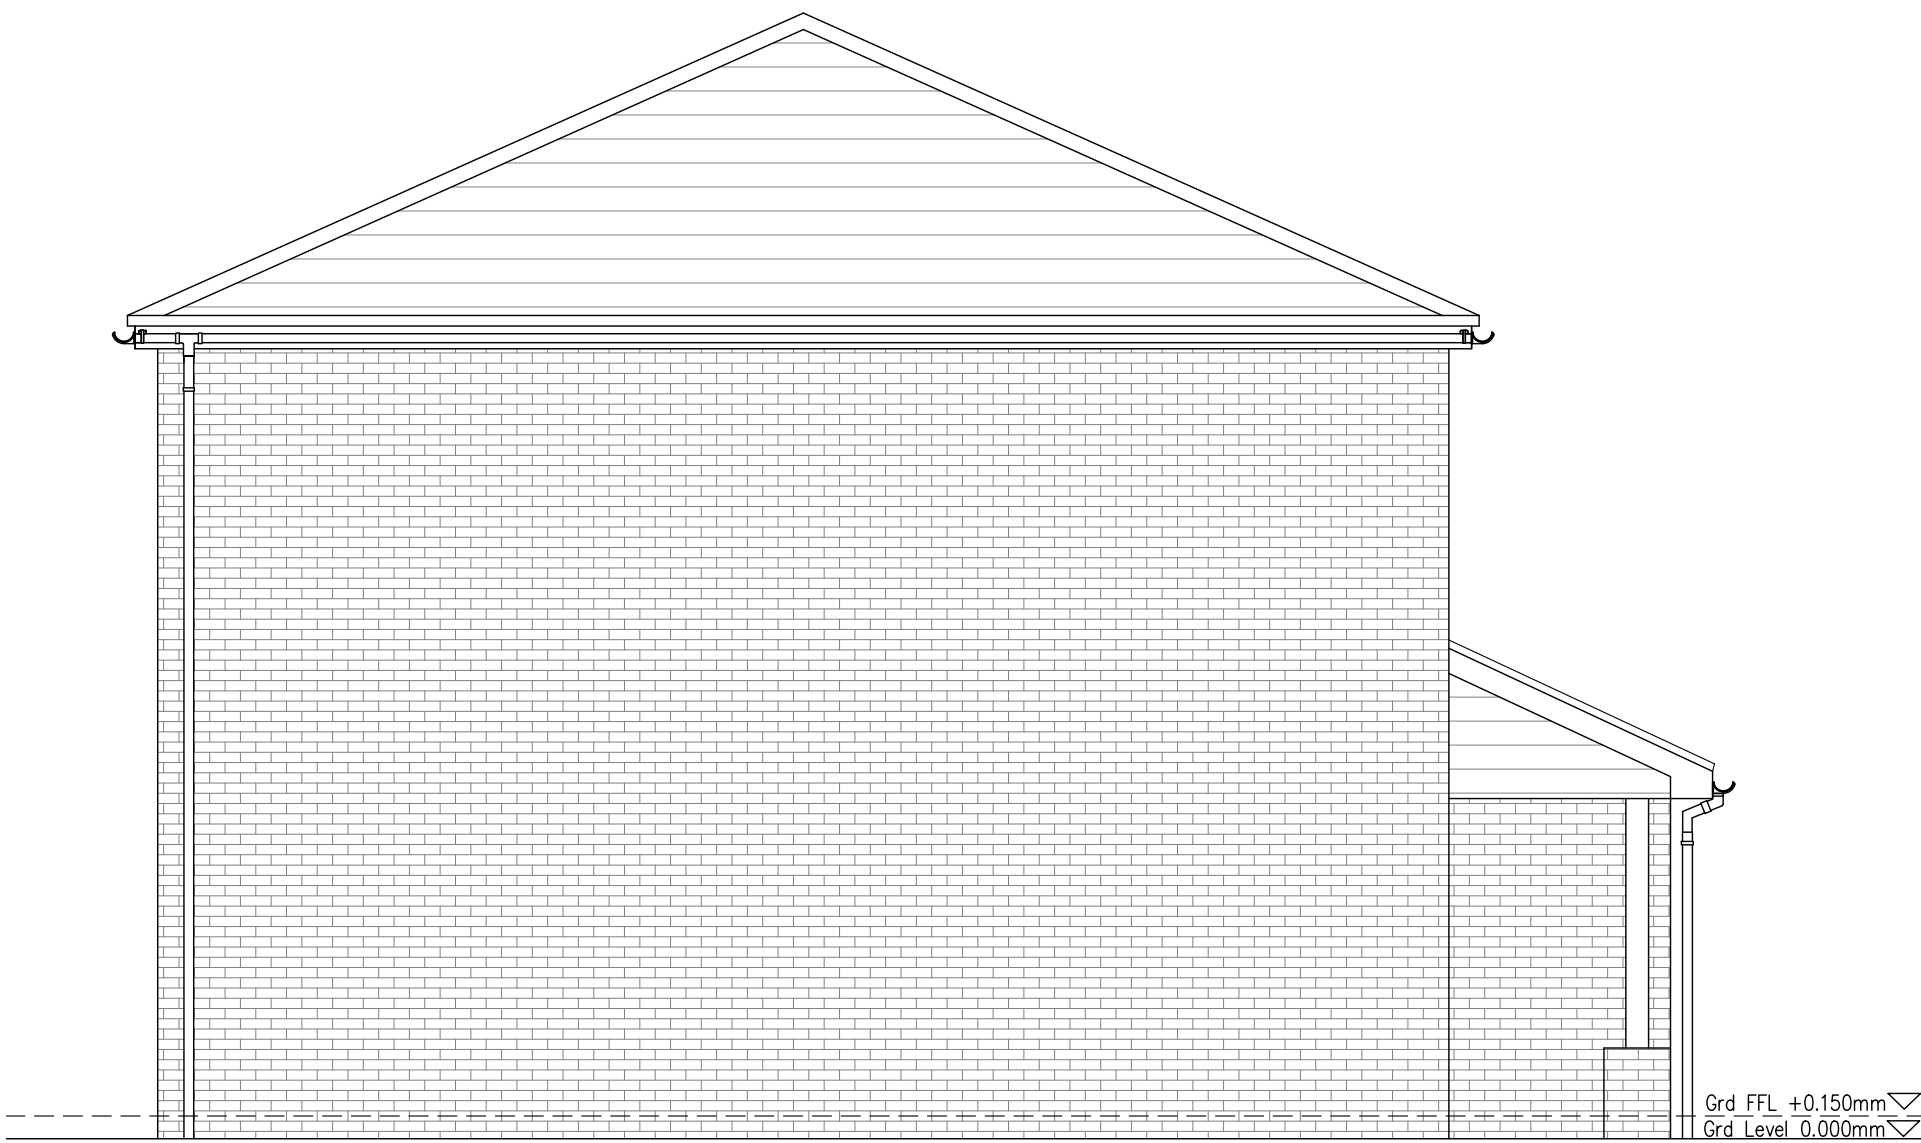


EXISTING SIDE ELEVATION | SCALE 1:50



EXISTING REAR ELEVATION | SCALE 1:50

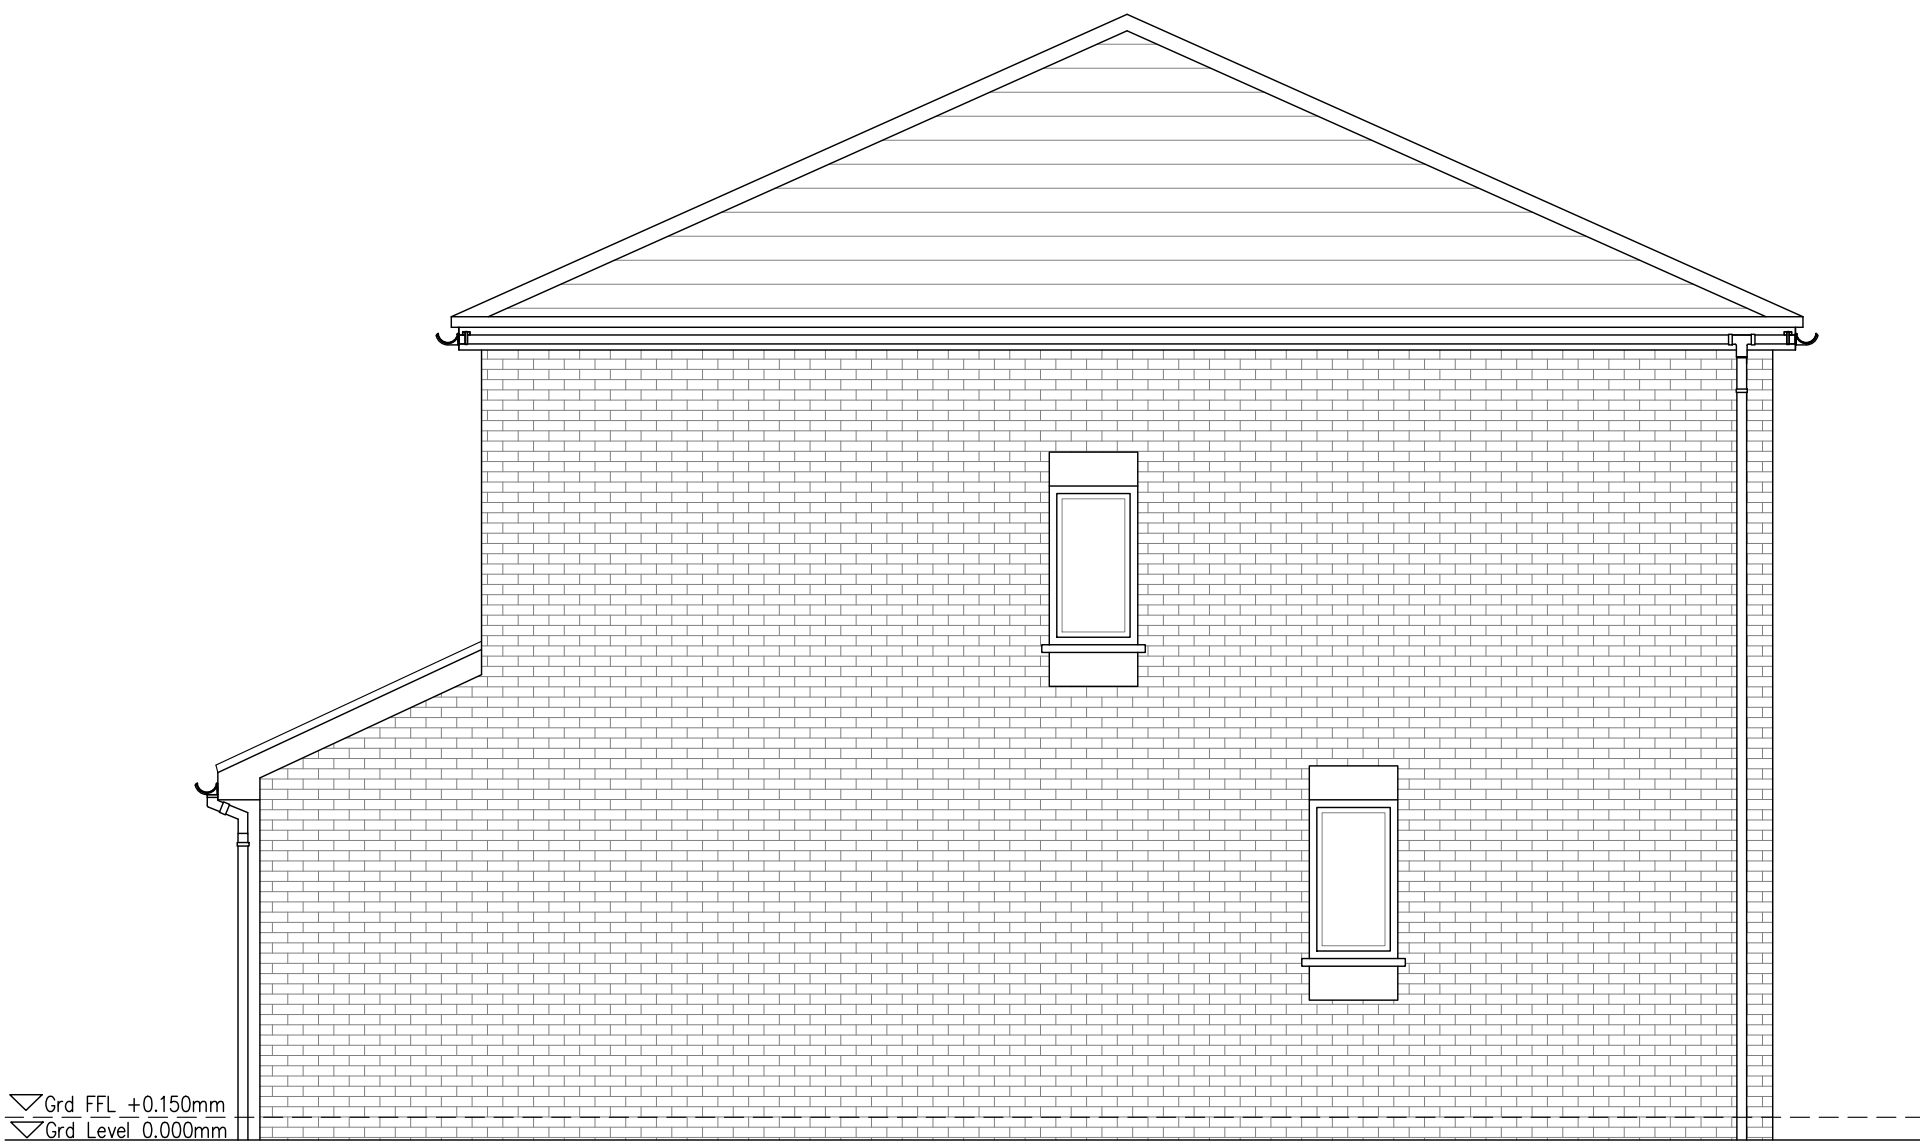

EXISTING SIDE ELEVATION | SCALE 1:50

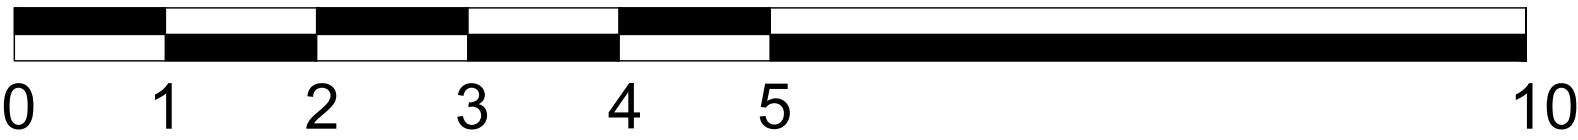

SCALE BAR 1:50

PM |

PARLE MAGUIRE DESIGNS

PROJECT: 2 OAK PLACE
LIVERPOOL
L16 2AF

CLIENT: E BAXTER

Drawing Title
EXISTING PLANS

Drawing No.
A101

Date:
MARCH 2024

Scale:
1:50 @ A1

Revision:
-

Issue:
PLANNING STATUS