

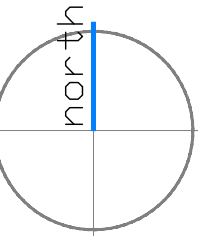


STATUS PLANNING	© Copyright of PM DESIGNS®. All rights reserved. ALL dimensions are in millimetres unless stated otherwise. ALL dimensions must be checked on site prior to construction and any discrepancies reported to the architect. Work is subject to change following detailed design.				
	RevNo	Revision note	Date	Signature	Checked


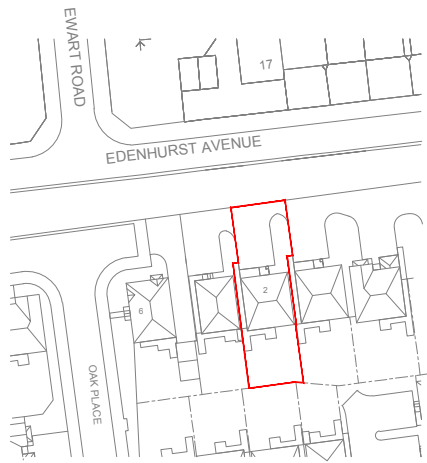


LOCATION PLAN | SCALE 1:1250

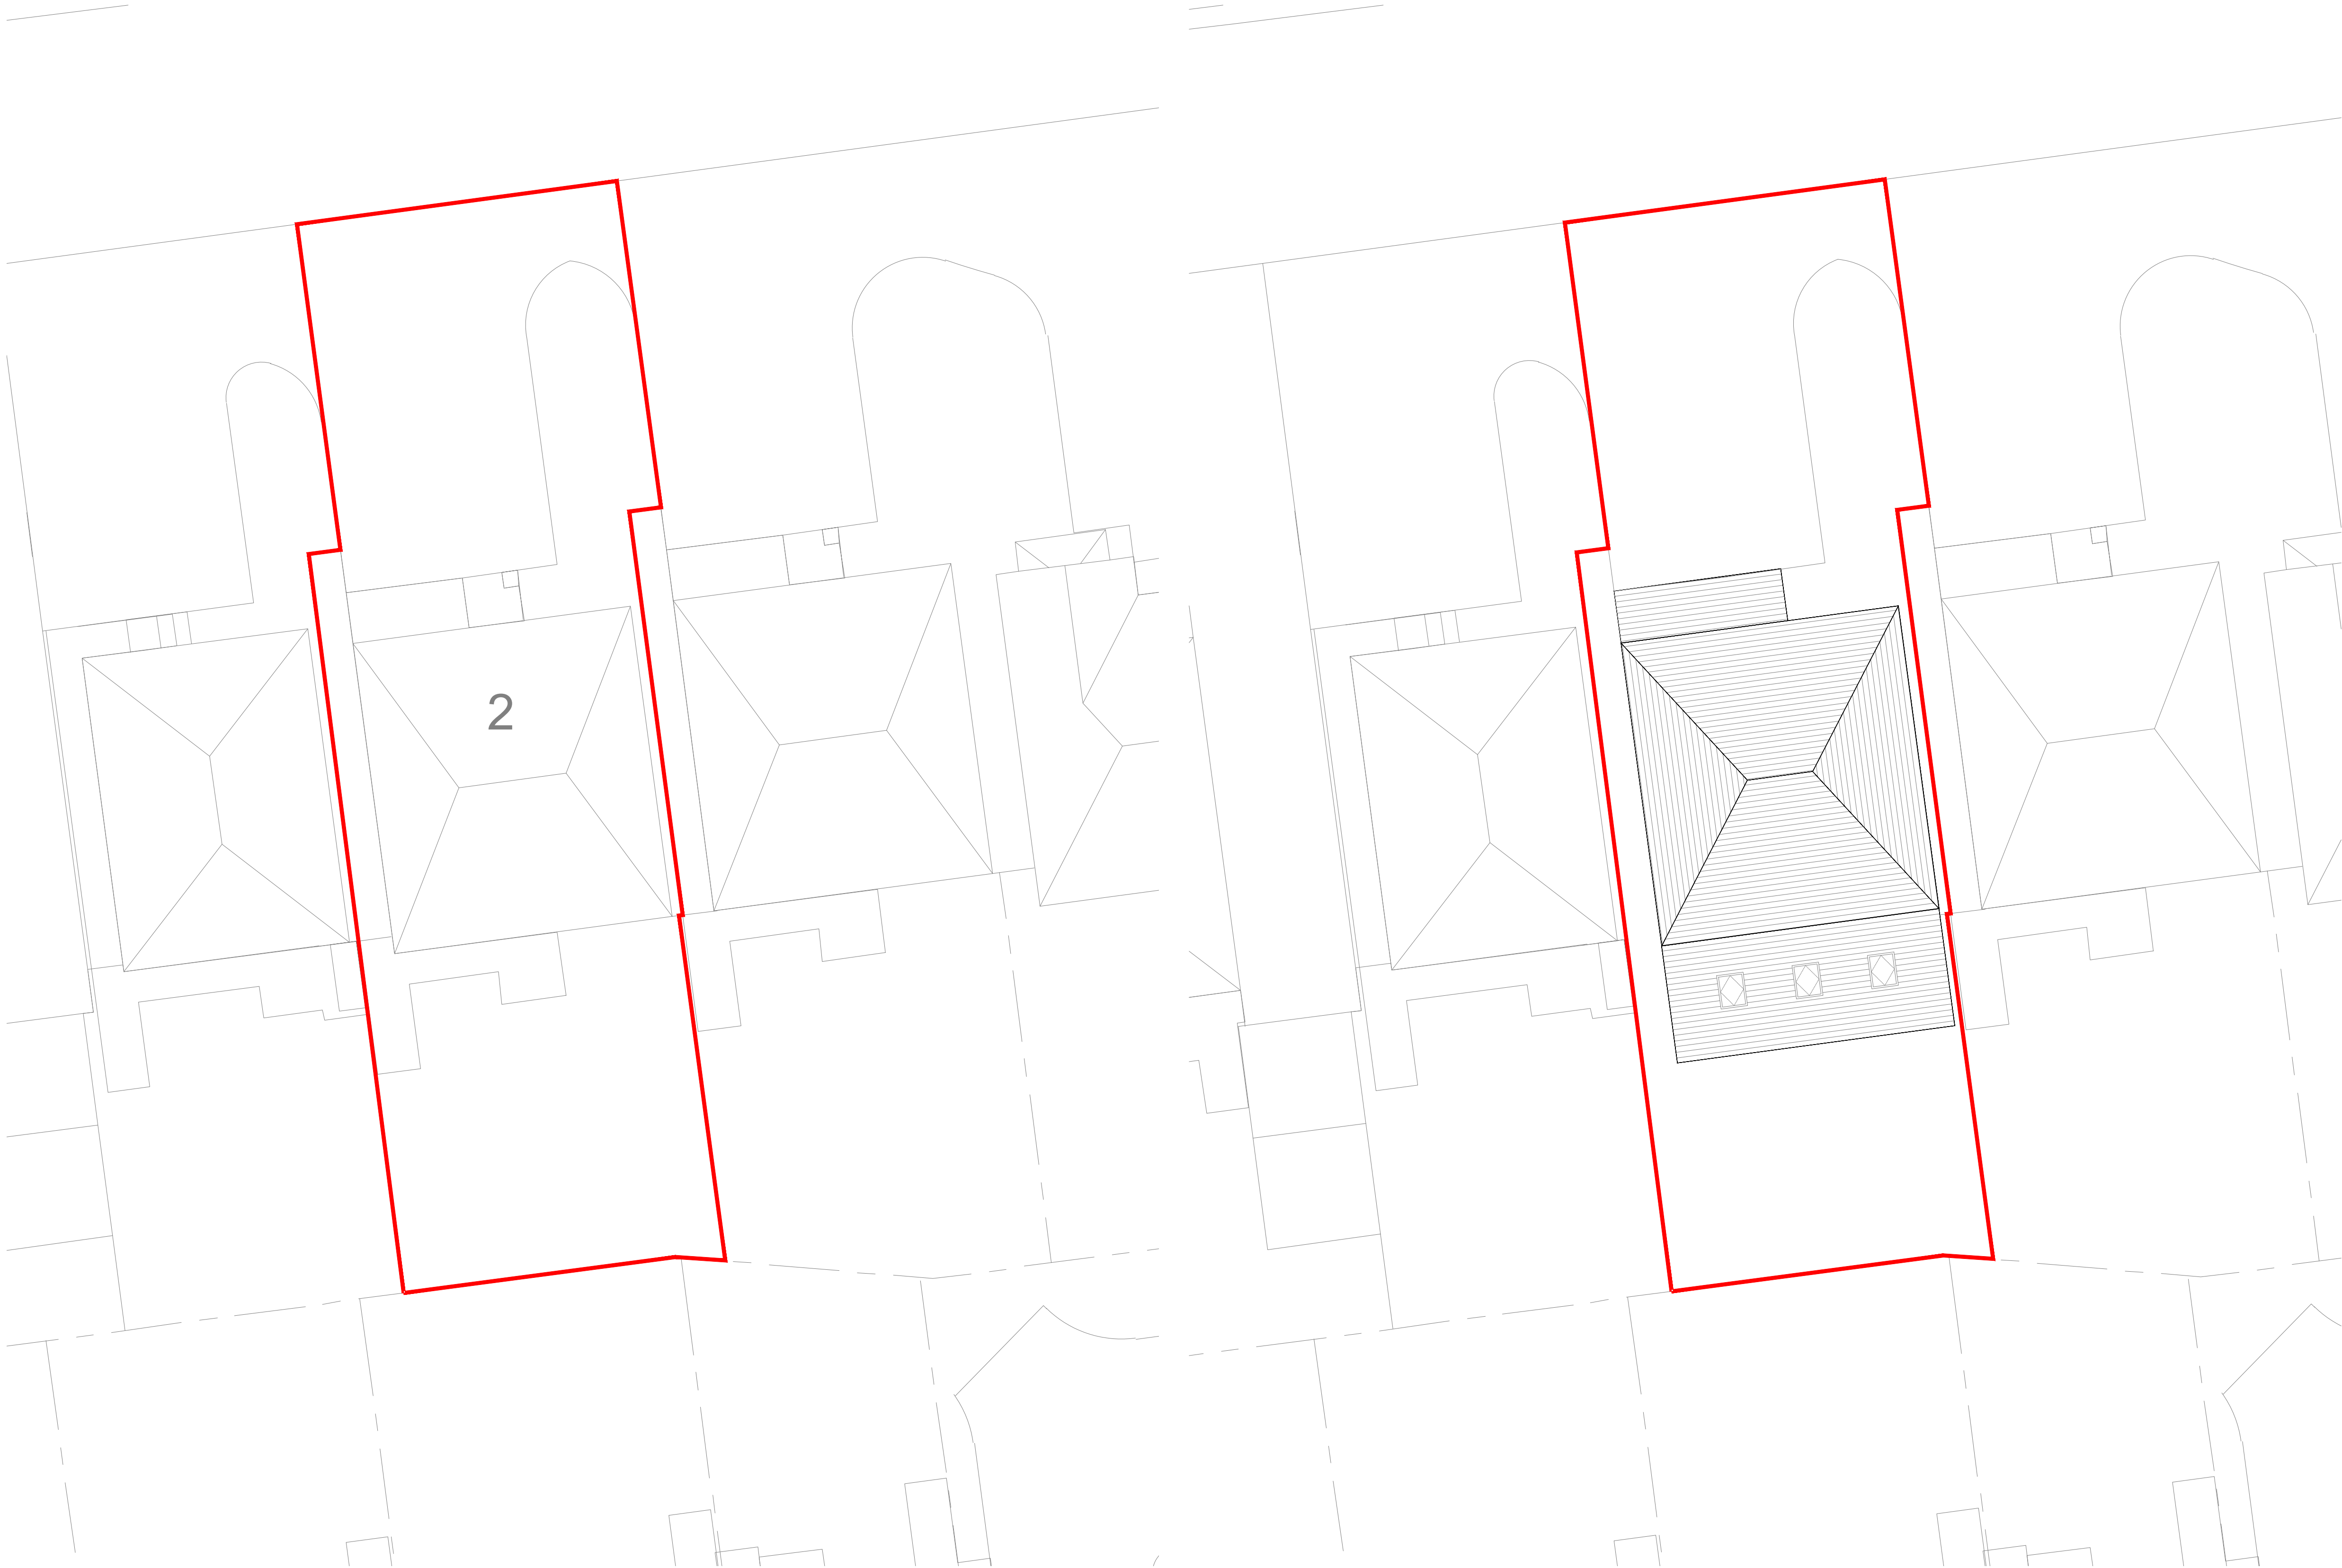

EXISTING SITE PLAN | SCALE 1:100

PROPOSED SITE PLAN | SCALE 1:100

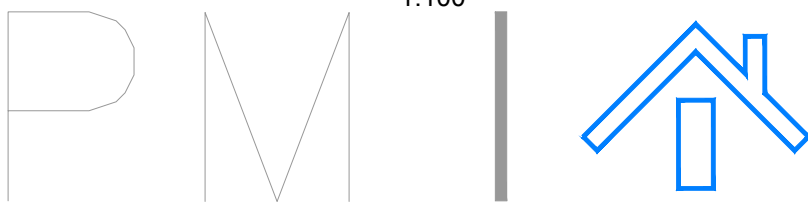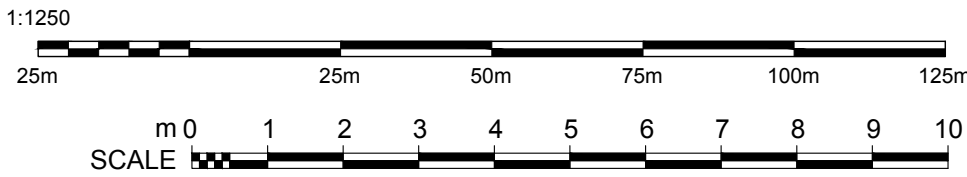

PARLE MAGUIRE DESIGNS

PROJECT: 2 OAK PLACE LIVERPOOL L16 2AF	Drawing No. A100
CLIENT: E BAXTER	Date: MARCH 2024
Drawing Title EXISTING & PROPOSED SITE & LOCATION PLANS	Scale: 1:100 @ A1
	Revision: -
	Issue: PLANNING STATUS