


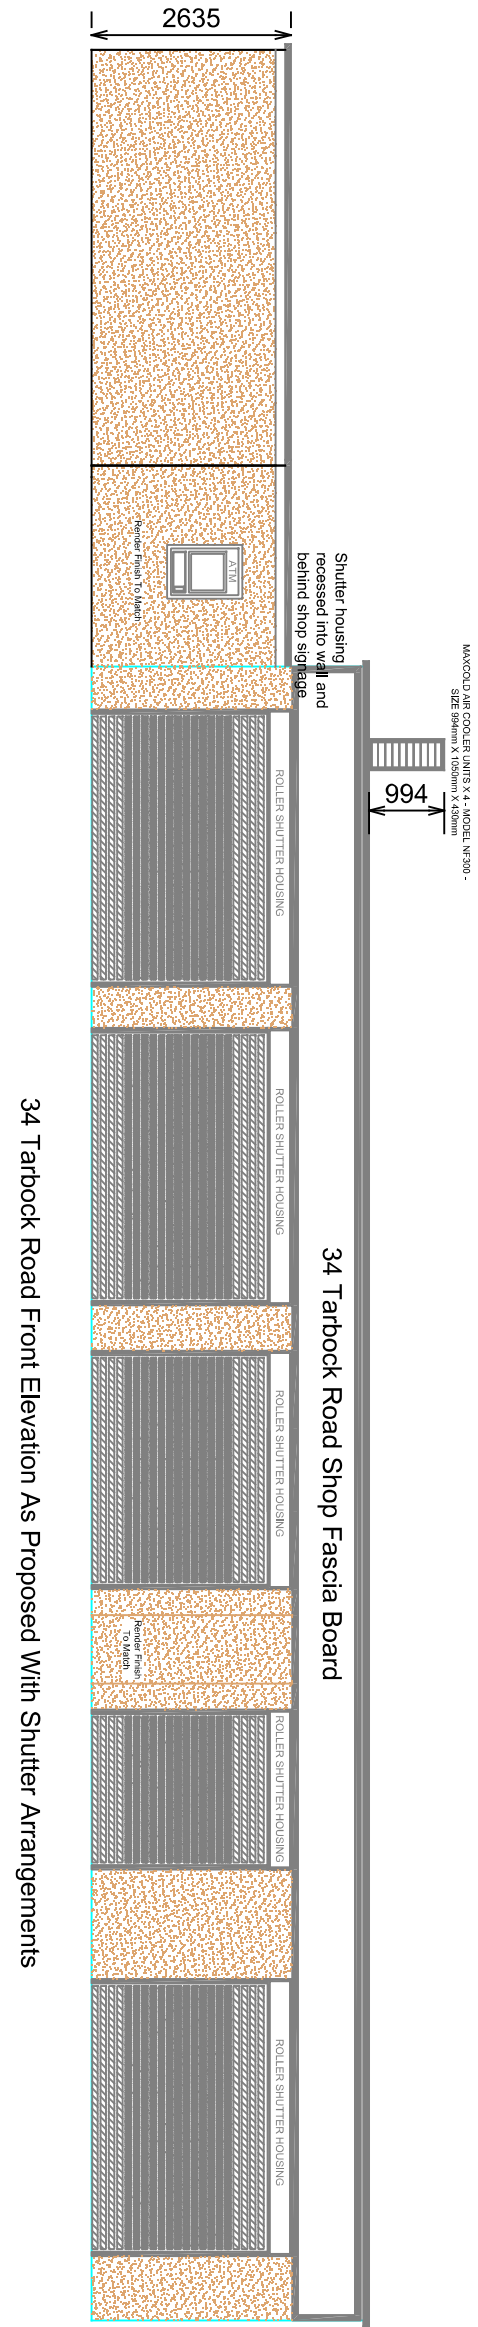
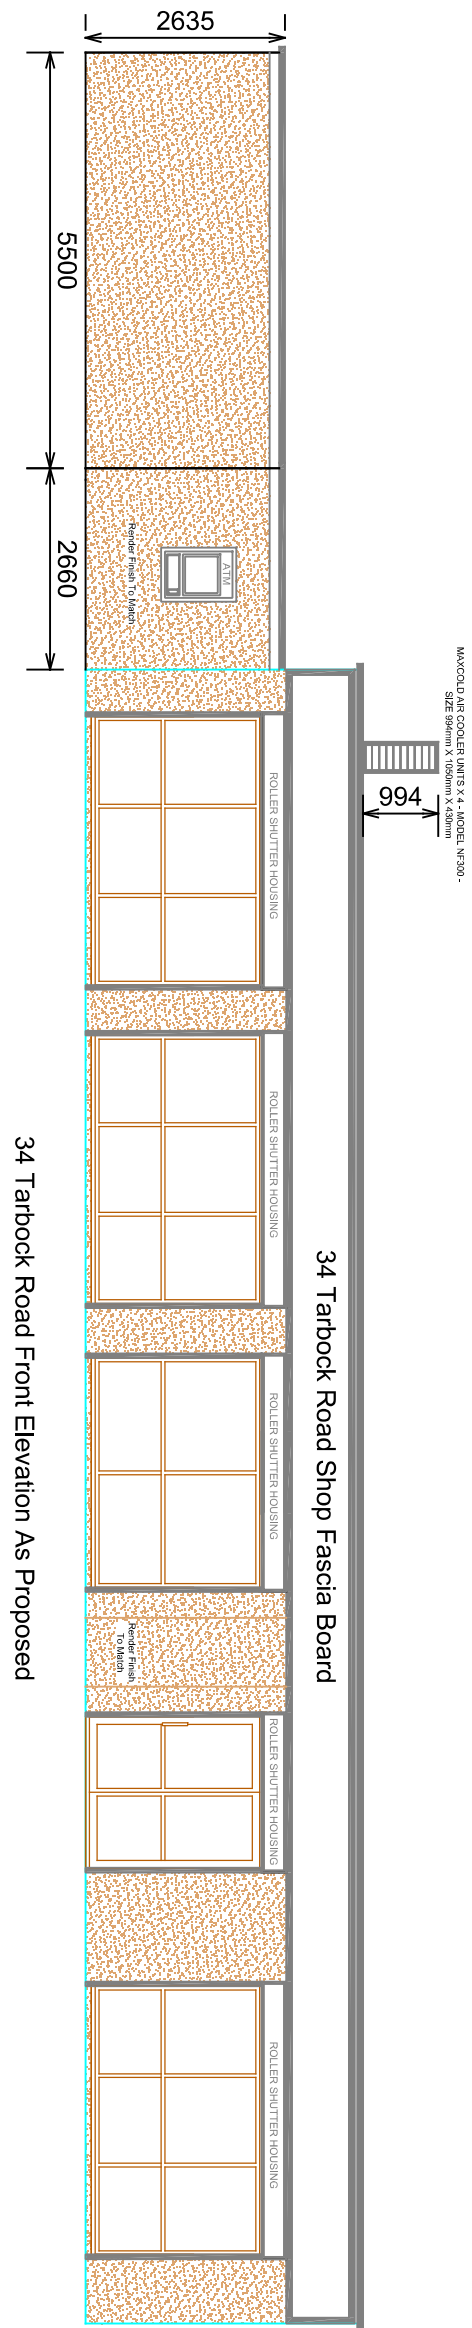
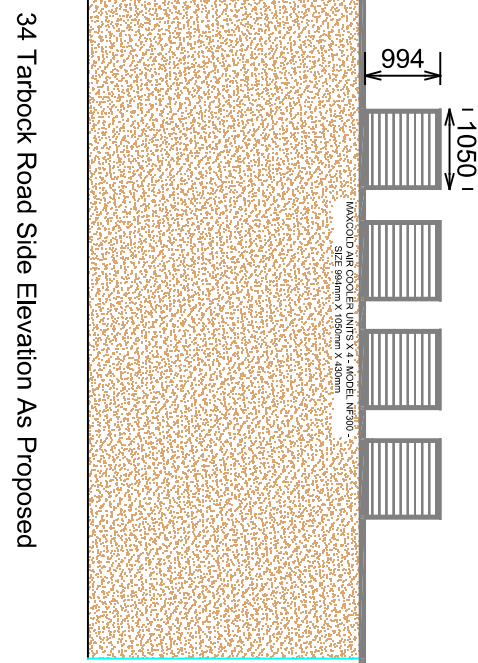


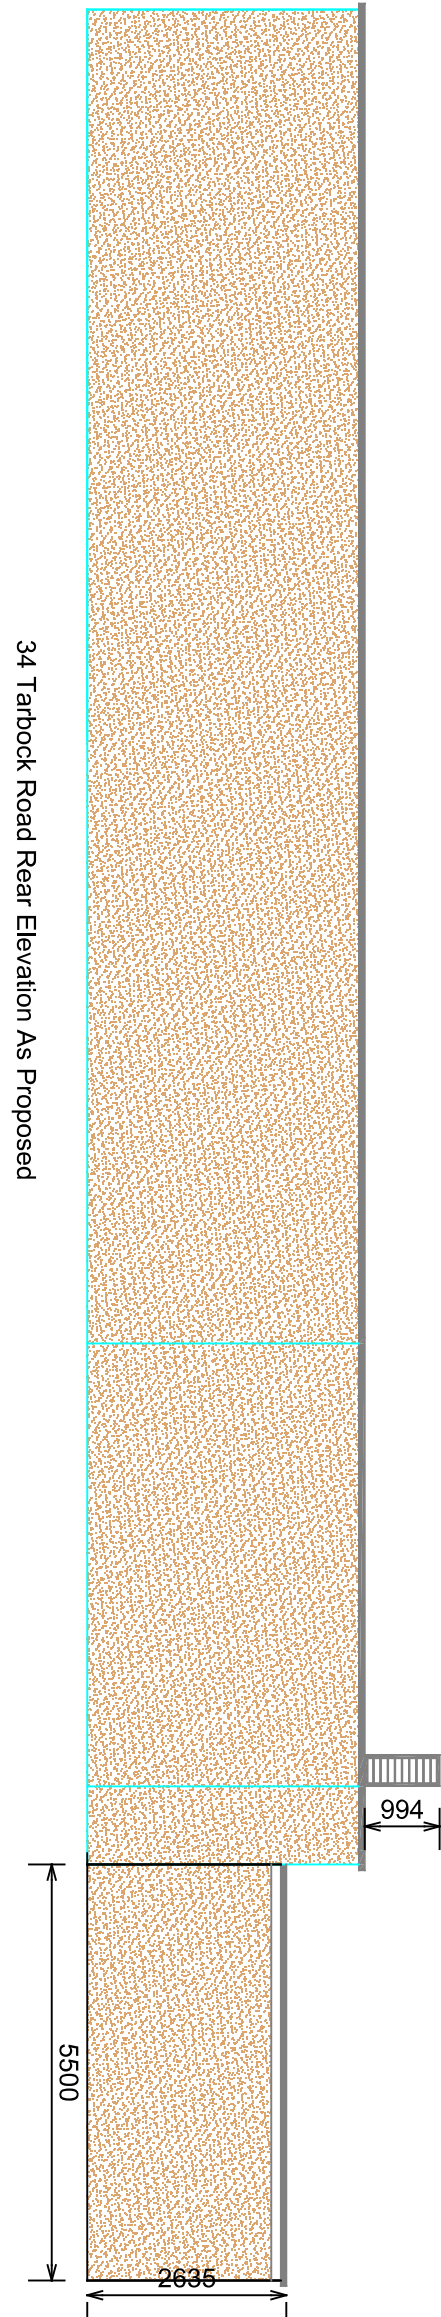

- Roller shutters to be:-
1. External housing under signage;
 2. 50% Particulated external design - See image;
 3. 50% Particulated external design - See image;
 4. Full colour coat number RAL 7016

 

34 Tarbock Road Floor Plan As Proposed

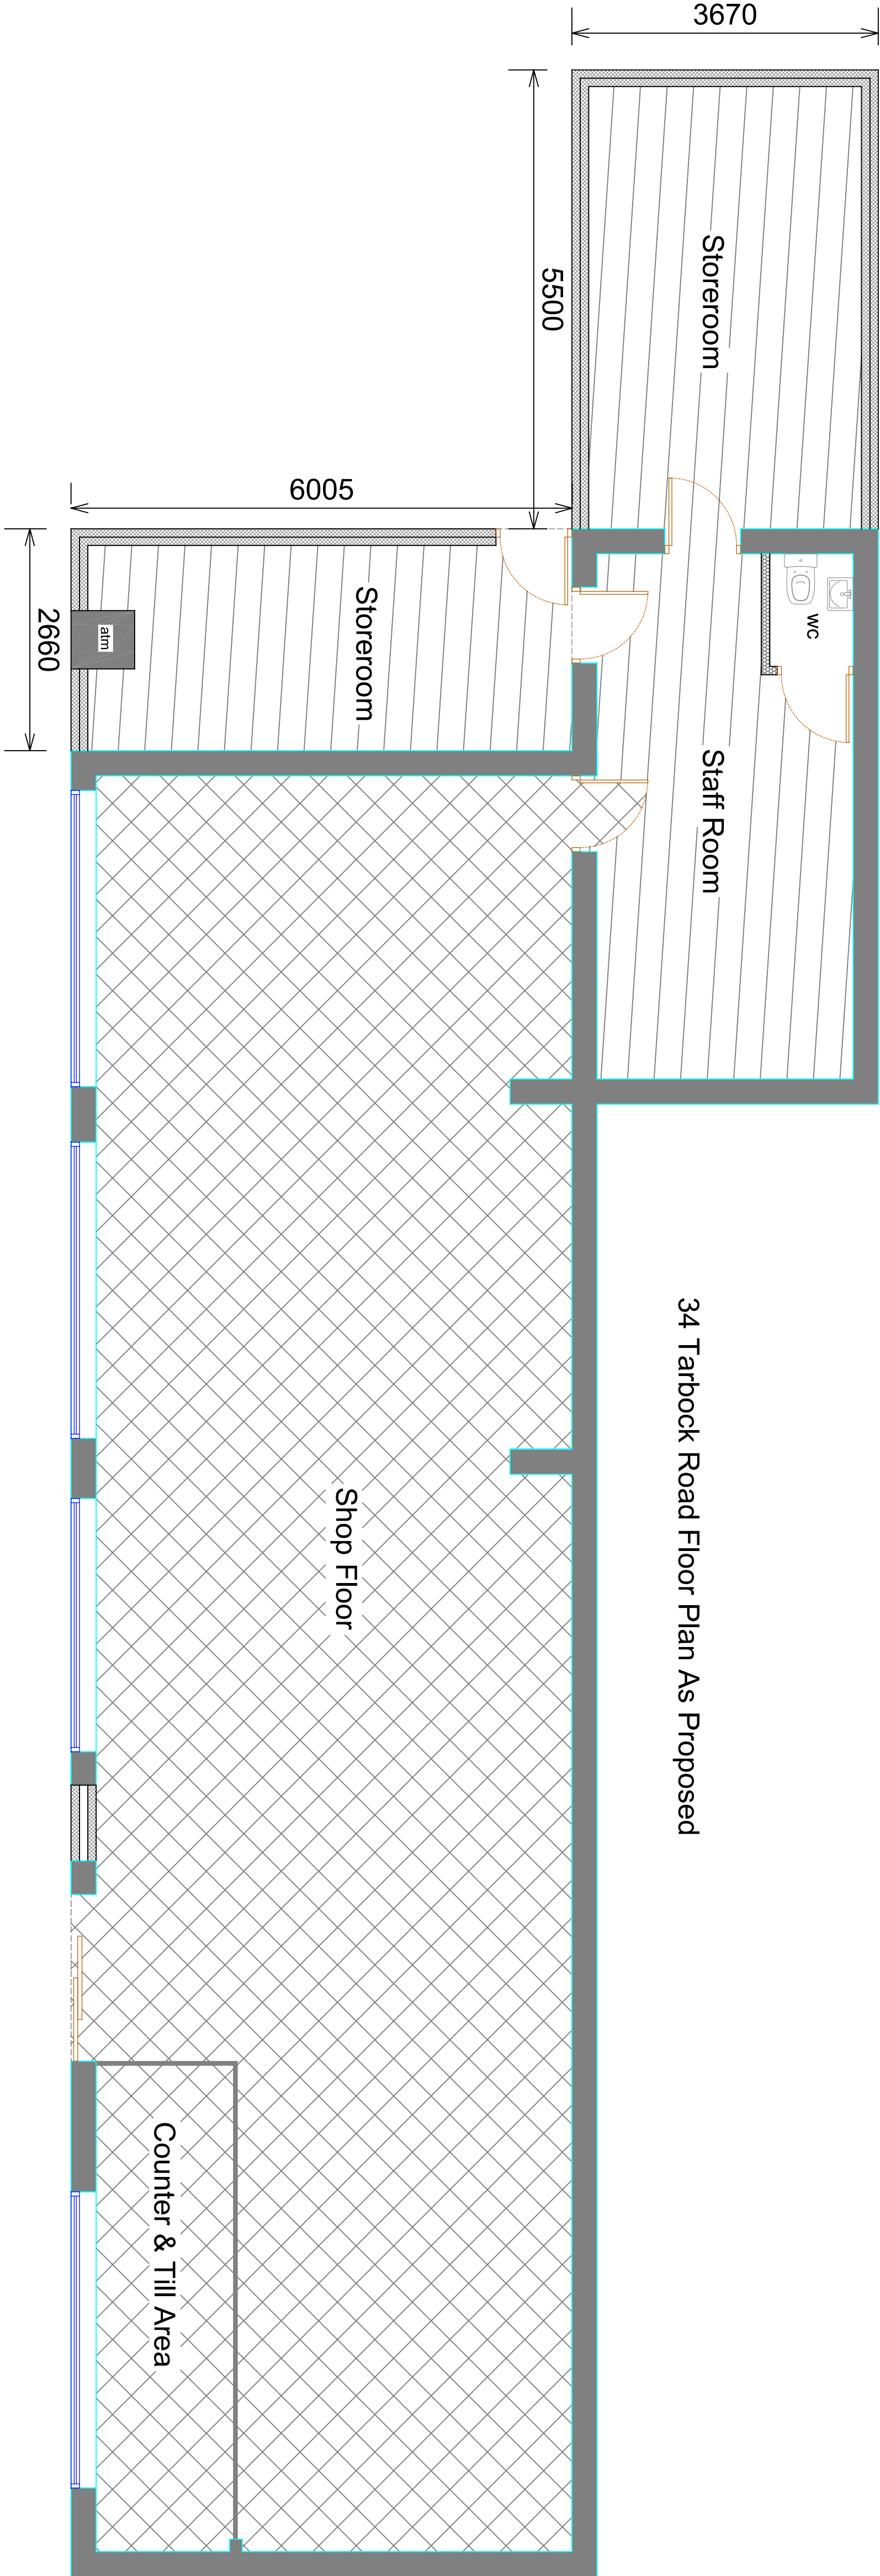

Rev	Description	Date
-----	-------------	------

Project
INSTALLATION OF A NEW SHOP FRONTAGE,
SINGLE STOREY SIDE EXTENSION,
4 No AIR COOLER UNITS AND ATM MACHINE
AT 34 TARBOCK ROAD, HUXTON,
LIVERPOOL, L36 5XW

Client

MR P PUNNAVELL

Contract No.	Dwg. No.	Revision	Scale	1:50 & 1:100	@ A1
	4		By	MCC	Date
			Chkd		DEC 2024

Drawing Title
PROPOSED FLOOR PLAN AND
ELEVATIONS

MAT DESIGN LIMITED
Town Planning & Building Control
Consultants

17 BROOKSIDE AVE
ECCLESTON
ST HELENS
WA10 4RN
Telephone: 07850203448
E-mail: info@matdesign.co.uk