




34 Tarbock Road Front Elevation As Existing

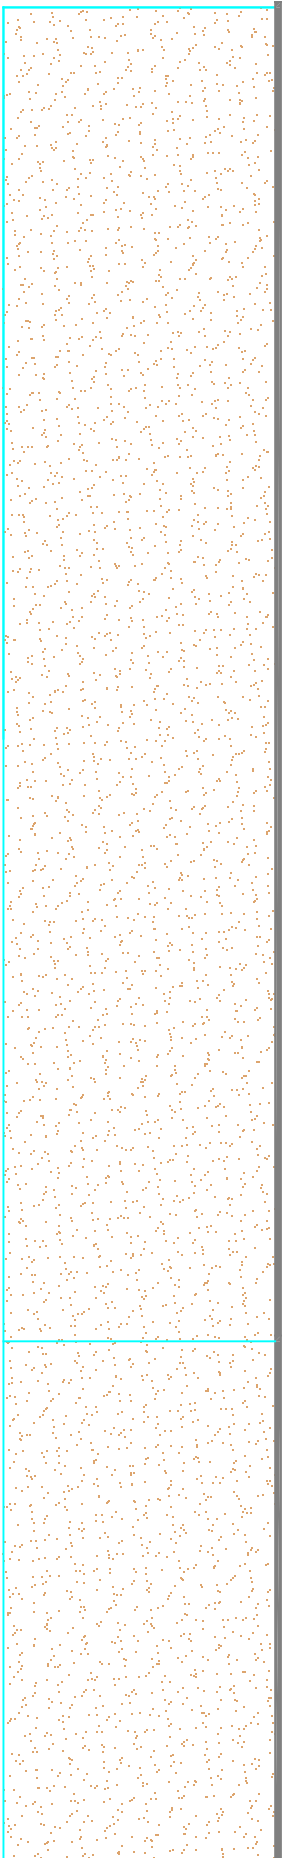

34 Tarbock Road Rear Elevation As Existing

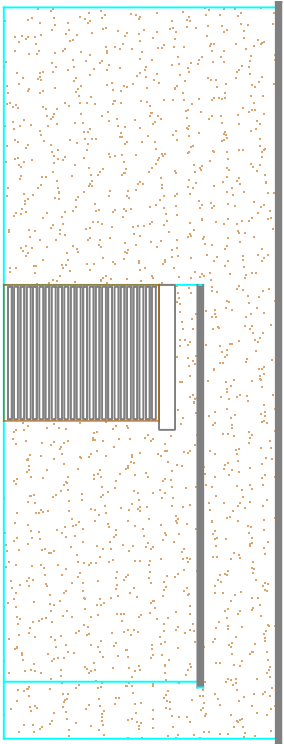


34 Tarbock Road Side Elevation As Existing

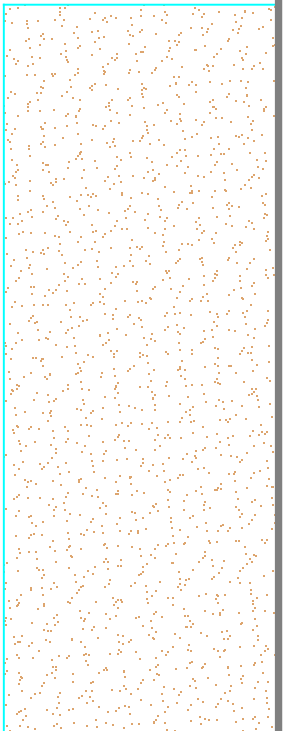

34 Tarbock Road Side Elevation As Existing



34 Tarbock Road Floor Plan As Existing

 

Rev	Description	Date
-----	-------------	------

Project
INSTALLATION OF A NEW SHOP FRONTAGE,
SINGLE STOREY SIDE EXTENSION,
4 No AIR COOLER UNITS AND ATM MACHINE
AT 34 TARBOCK ROAD, HUXTON,
LIVERPOOL, L36 5XW

Client

MR P PUNNAVALLI

Contract No.	Dwg. No.	Revision	Scale	1:50 & 1:100	@ A1
	3		By	MCC	Date
			Chkd		DEC 2024

Drawing Title
EXISTING FLOOR PLAN AND
ELEVATIONS

MAT DESIGN LIMITED
Town Planning & Building Control
Consultants

17 BROOKSIDE AVE
ECCLESTON
ST. HELENS
WA10 4RN
Telephone: 07850203448
E-mail: mikedata@bheyond.co.uk