
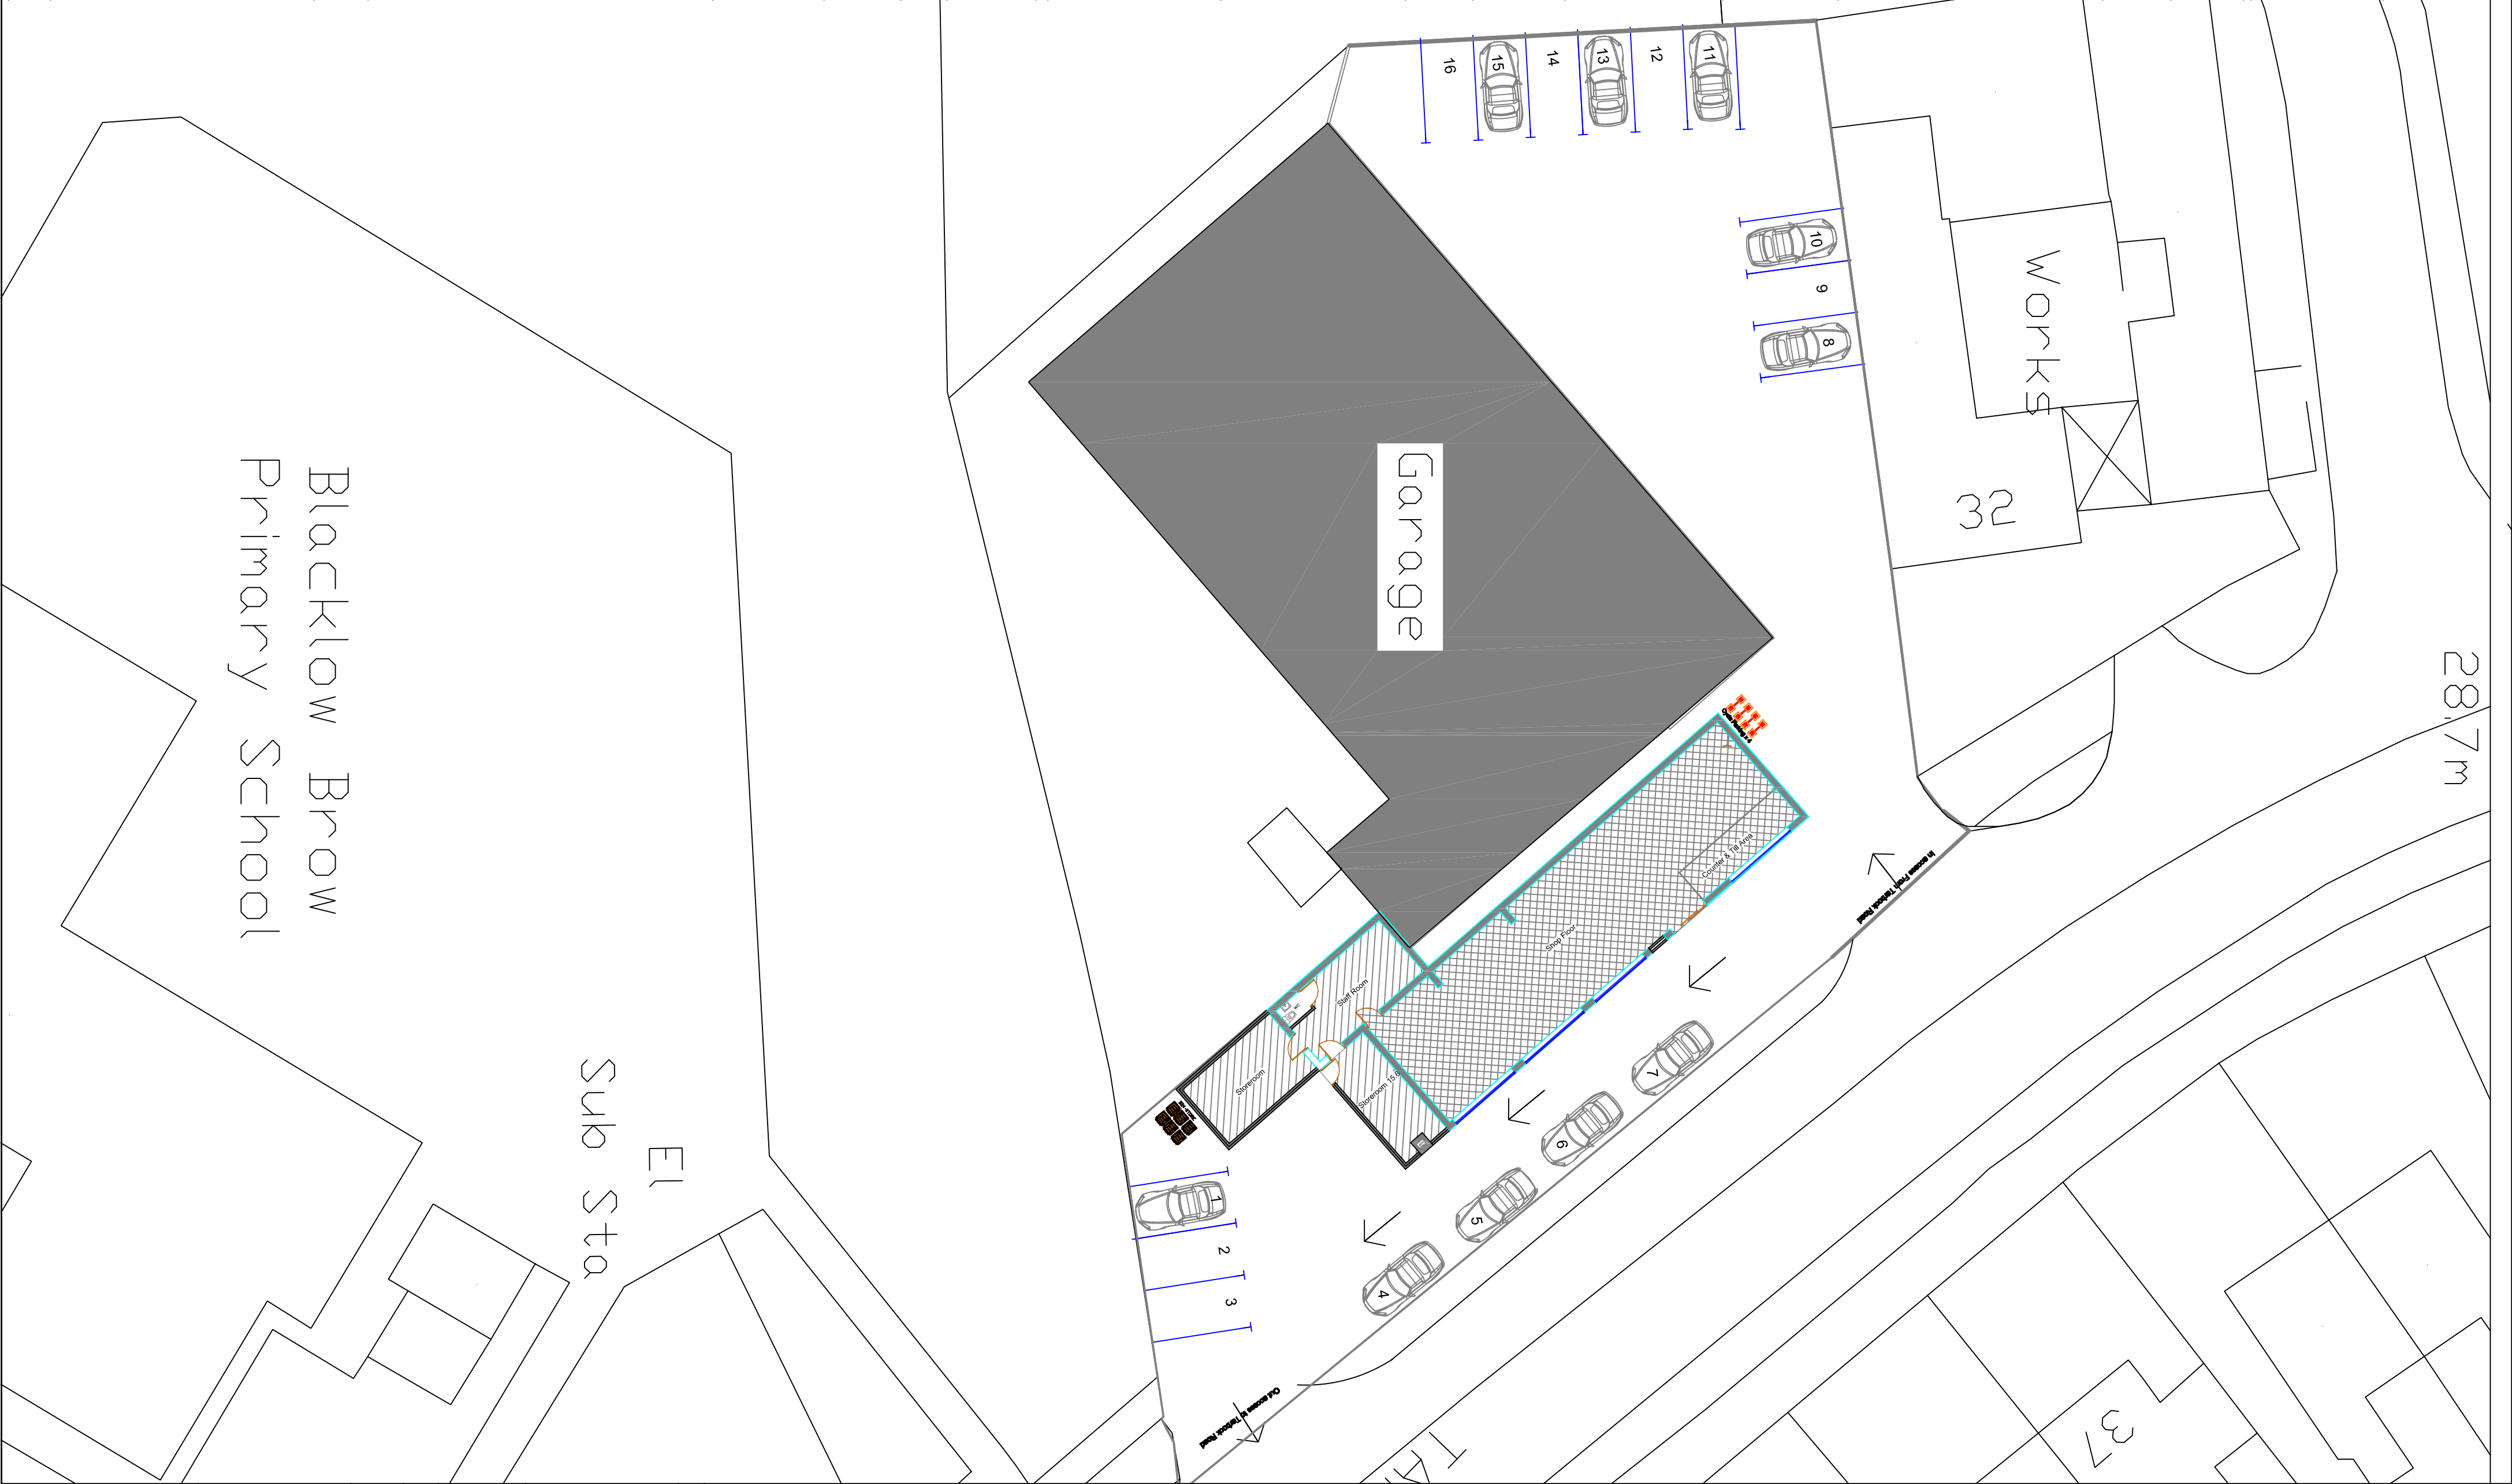


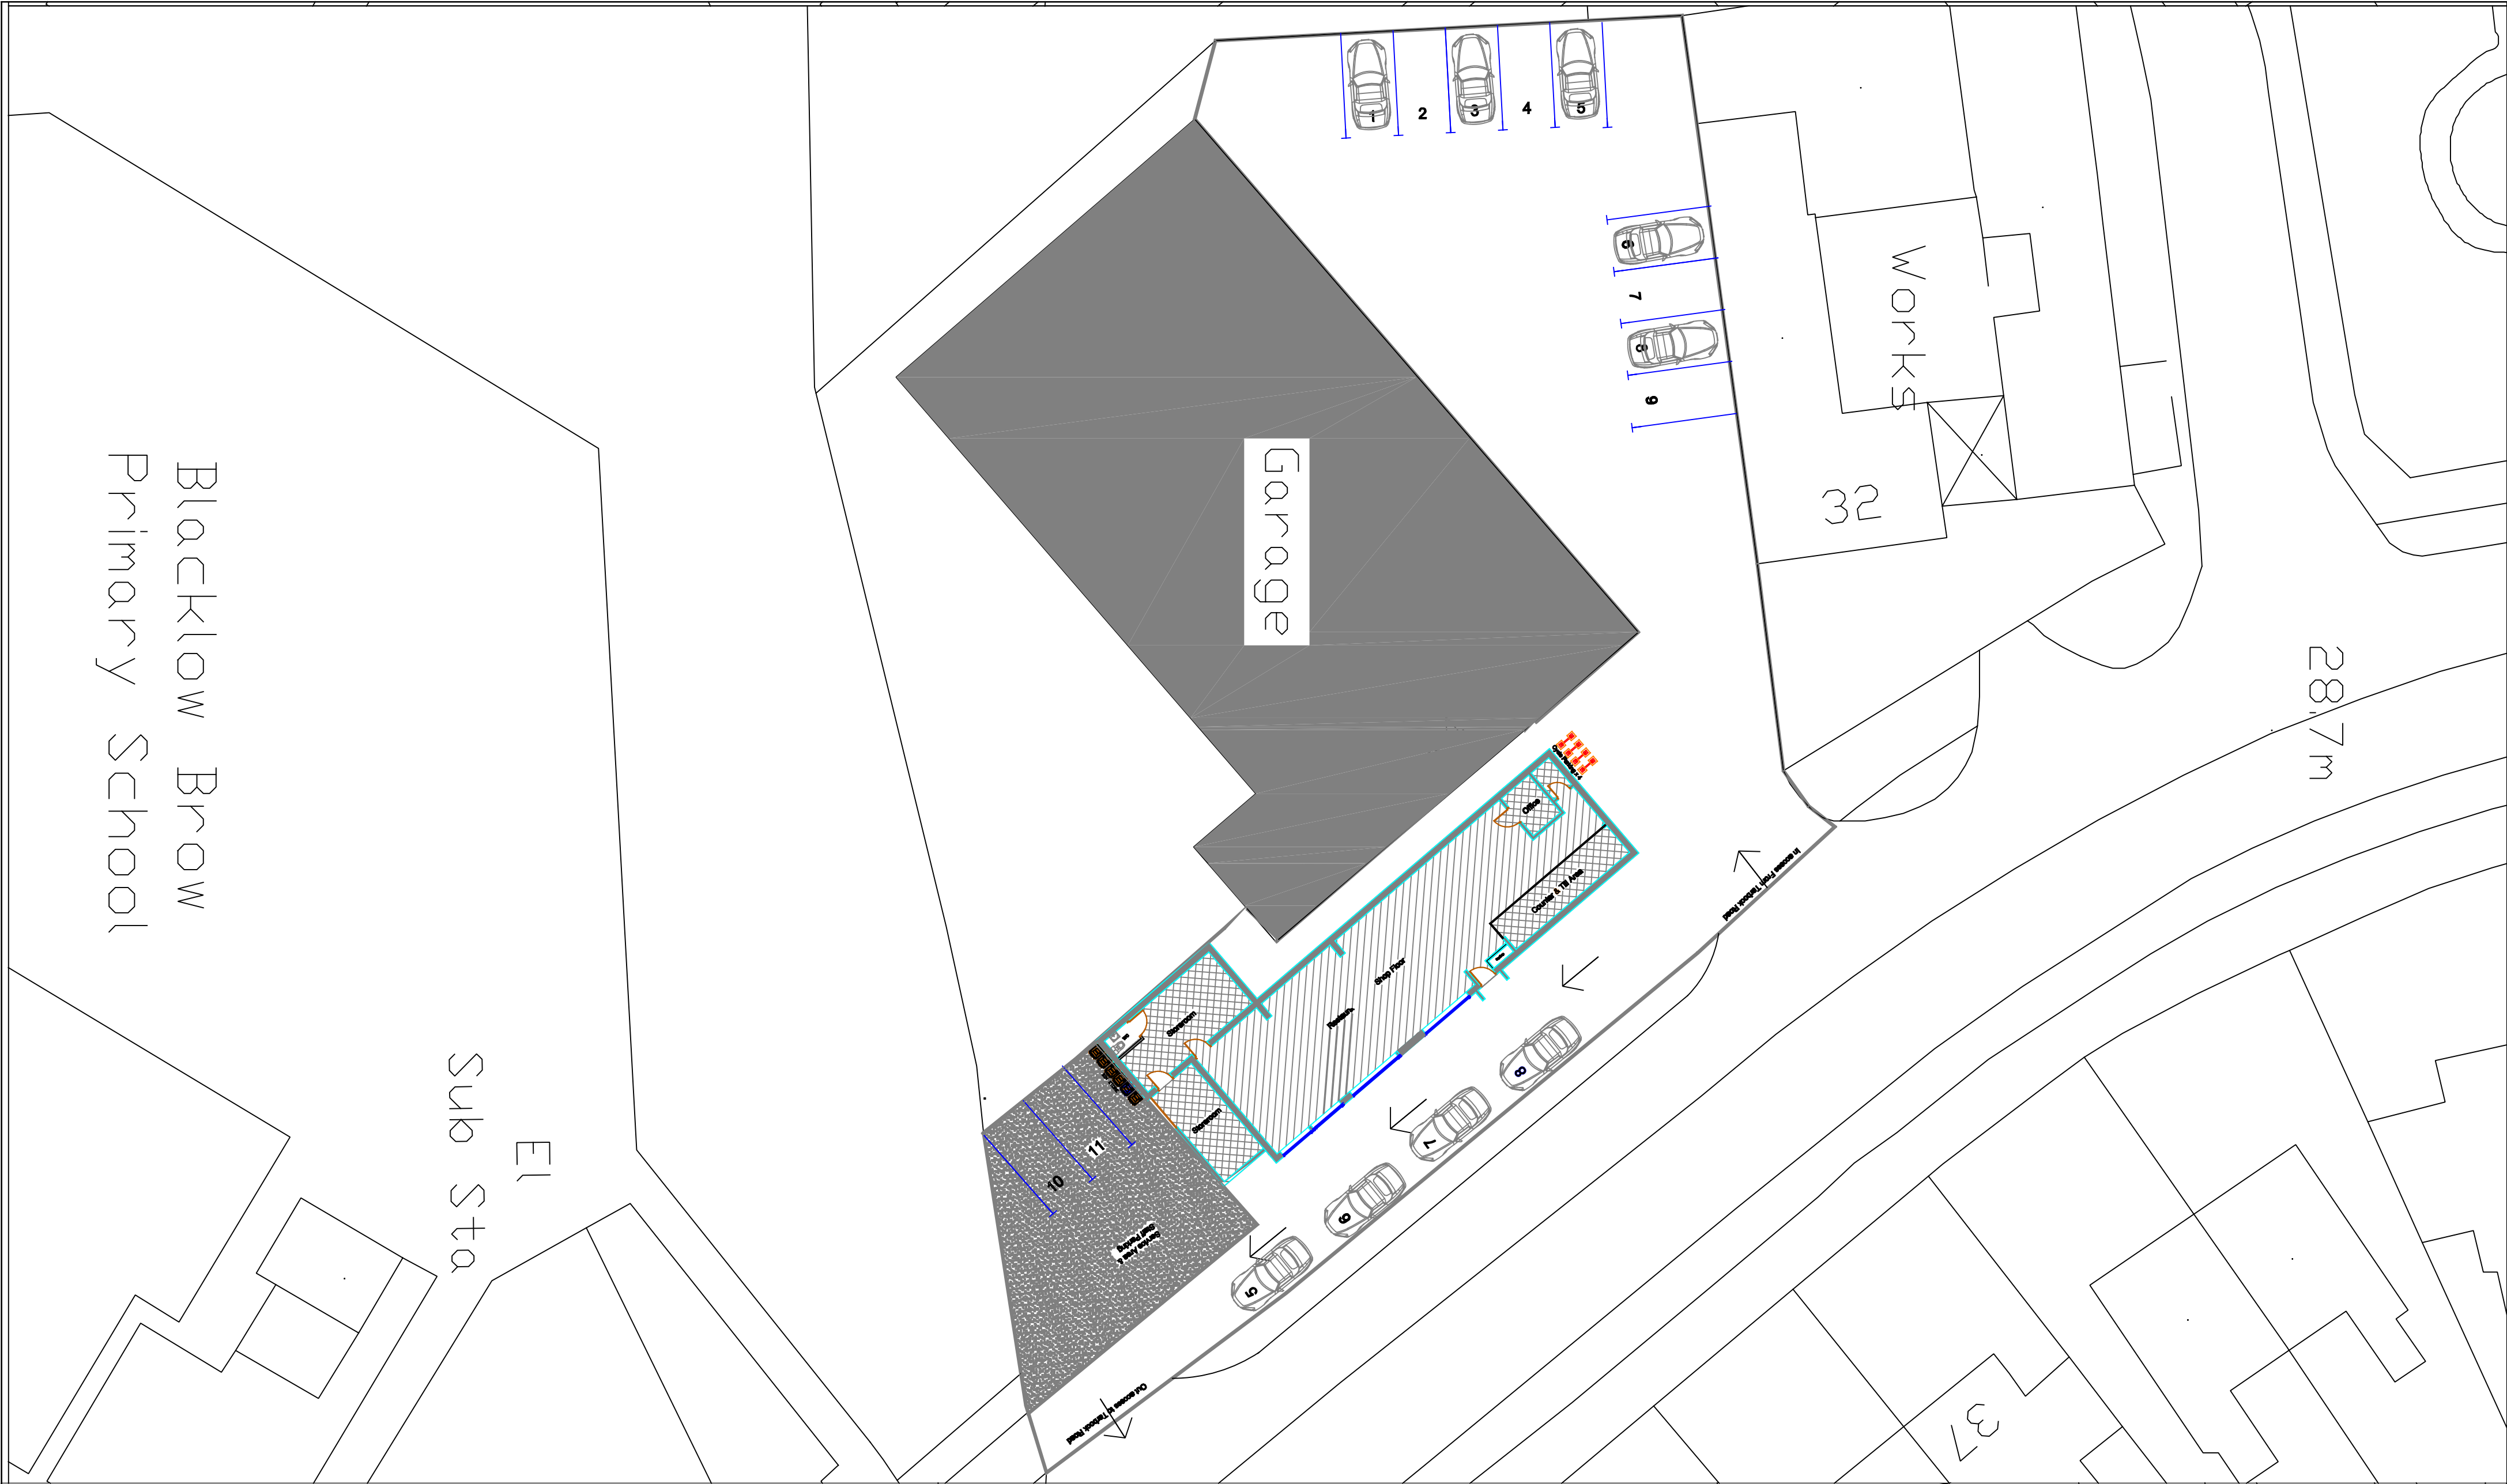

0 1 2 3 4 5 6 7 8 9 10m 1:100		0 1 2 3 4 5 6 7 8 9 10m 1:50	
Rev	Description	Date	
Project INSTALLATION OF A NEW SHOP FRONTAGE, SINGLE STOREY SIDE EXTENSION, 4 No AIR COOLER UNITS AND ATM MACHINE AT 34 TARBOCK ROAD, HUXTON, LIVERPOOL, L36 5XW			
Client MR P PUNNAVELL			
Contract No.	Dwg. No.	Revision	Scale
	2		1:200
		By	MCC
		Chkd	Date
			DEC 2024
Drawing Title EXISTING AND PROPOSED SITE PLANS			
MAT DESIGN LIMITED Town Planning & Building Control Consultants 17 BROOKSIDE AVE ECCLESTON ST. HELENS WA10 4RN Telephone: 07850203448 E-mail: mikedata@bheyond.co.uk			