




This drawing (or any part thereof) may not be copied, transmitted or disclosed to any third party or unauthorized person without the prior written permission of Future3Architecture
This drawing is to be read in conjunction with all other relevant drawings prepared by consultants and sub-contractors. Do not scale from this drawing. Work only to printed dimensions. Report any discrepancies to the Architect or representatives thereof.

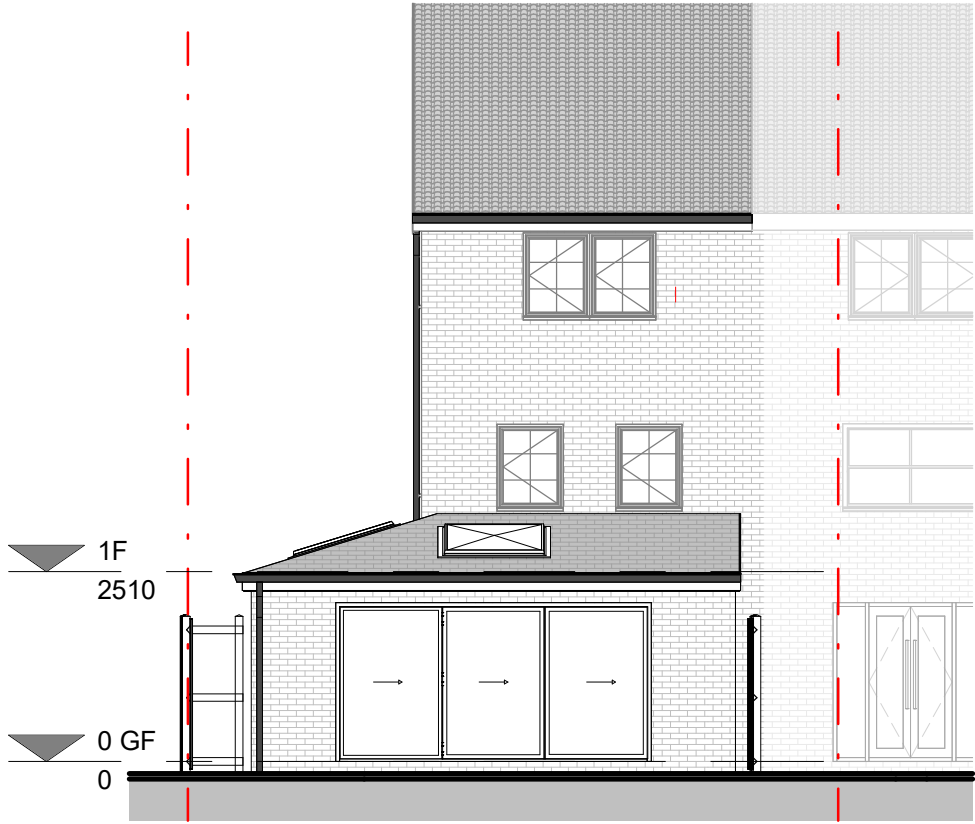


REAR ELEVATION

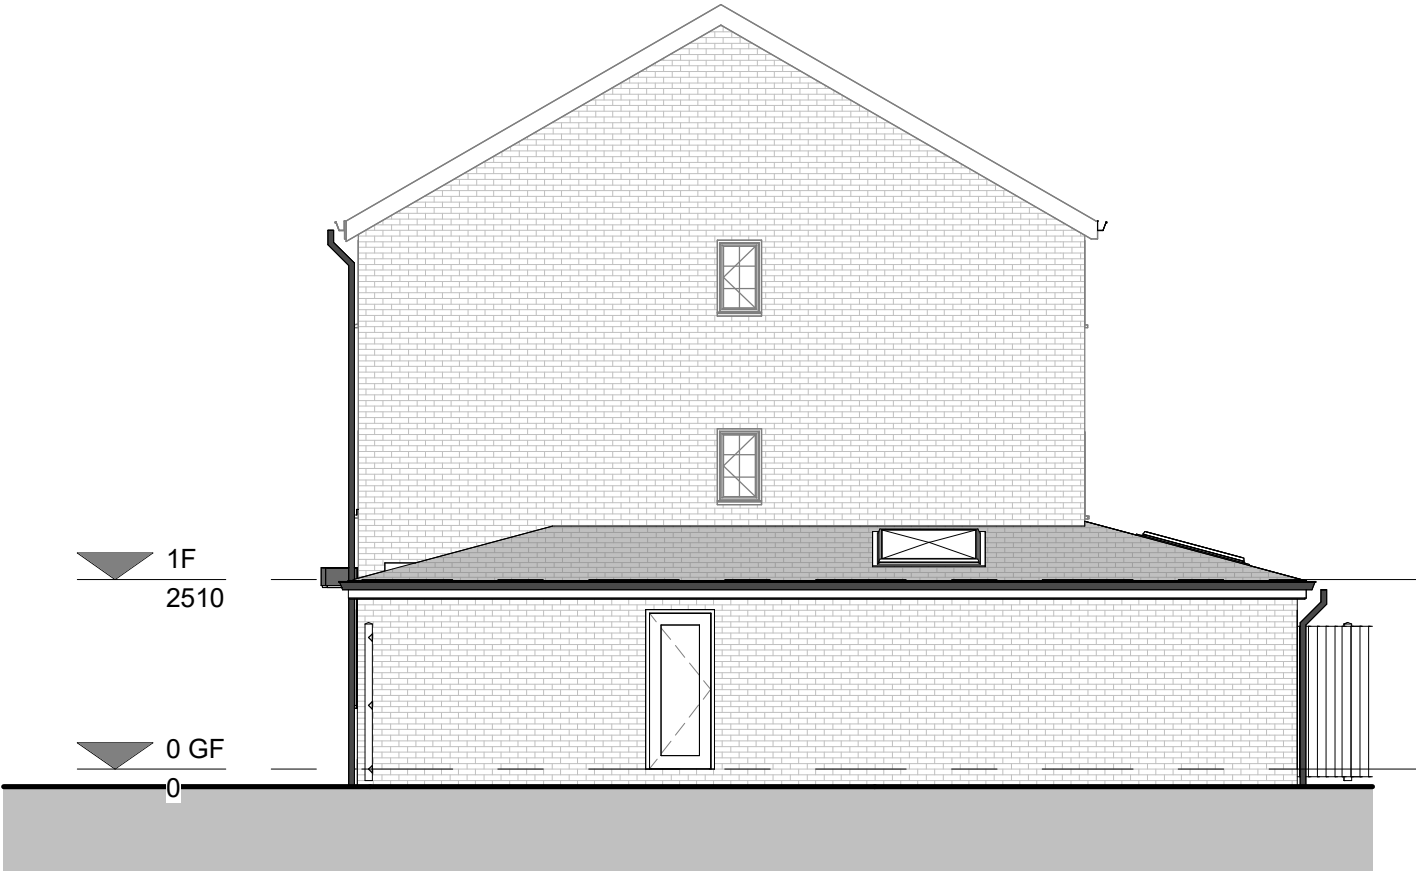

SIDE ELEVATION

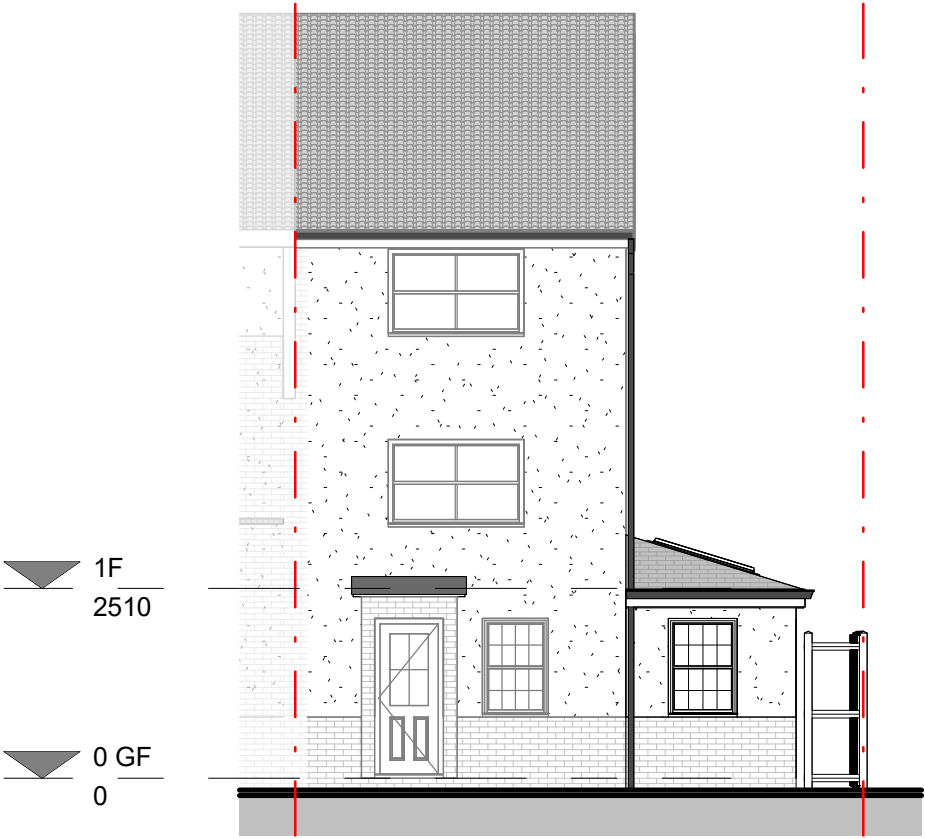

FRONT ELEVATION

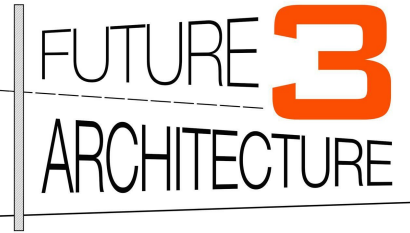

Contact:
07919222347
hello@future3.co.uk
155 Score Lane, Liverpool, L16 5EE
www.future3.co.uk

PROJECT	
89 Stratford Drive	
Prescot	
L34 1AN	
PROJECT N°	25039
CLIENT	
Colette Coulter	
DRAWING	
Proposed Elevations	
STATUS	
SCALE (@ A3)	1 : 100
DRAWN BY	LL
DATE	04.05.25
DRAWING NUMBER	25039 - 05
REV	B