


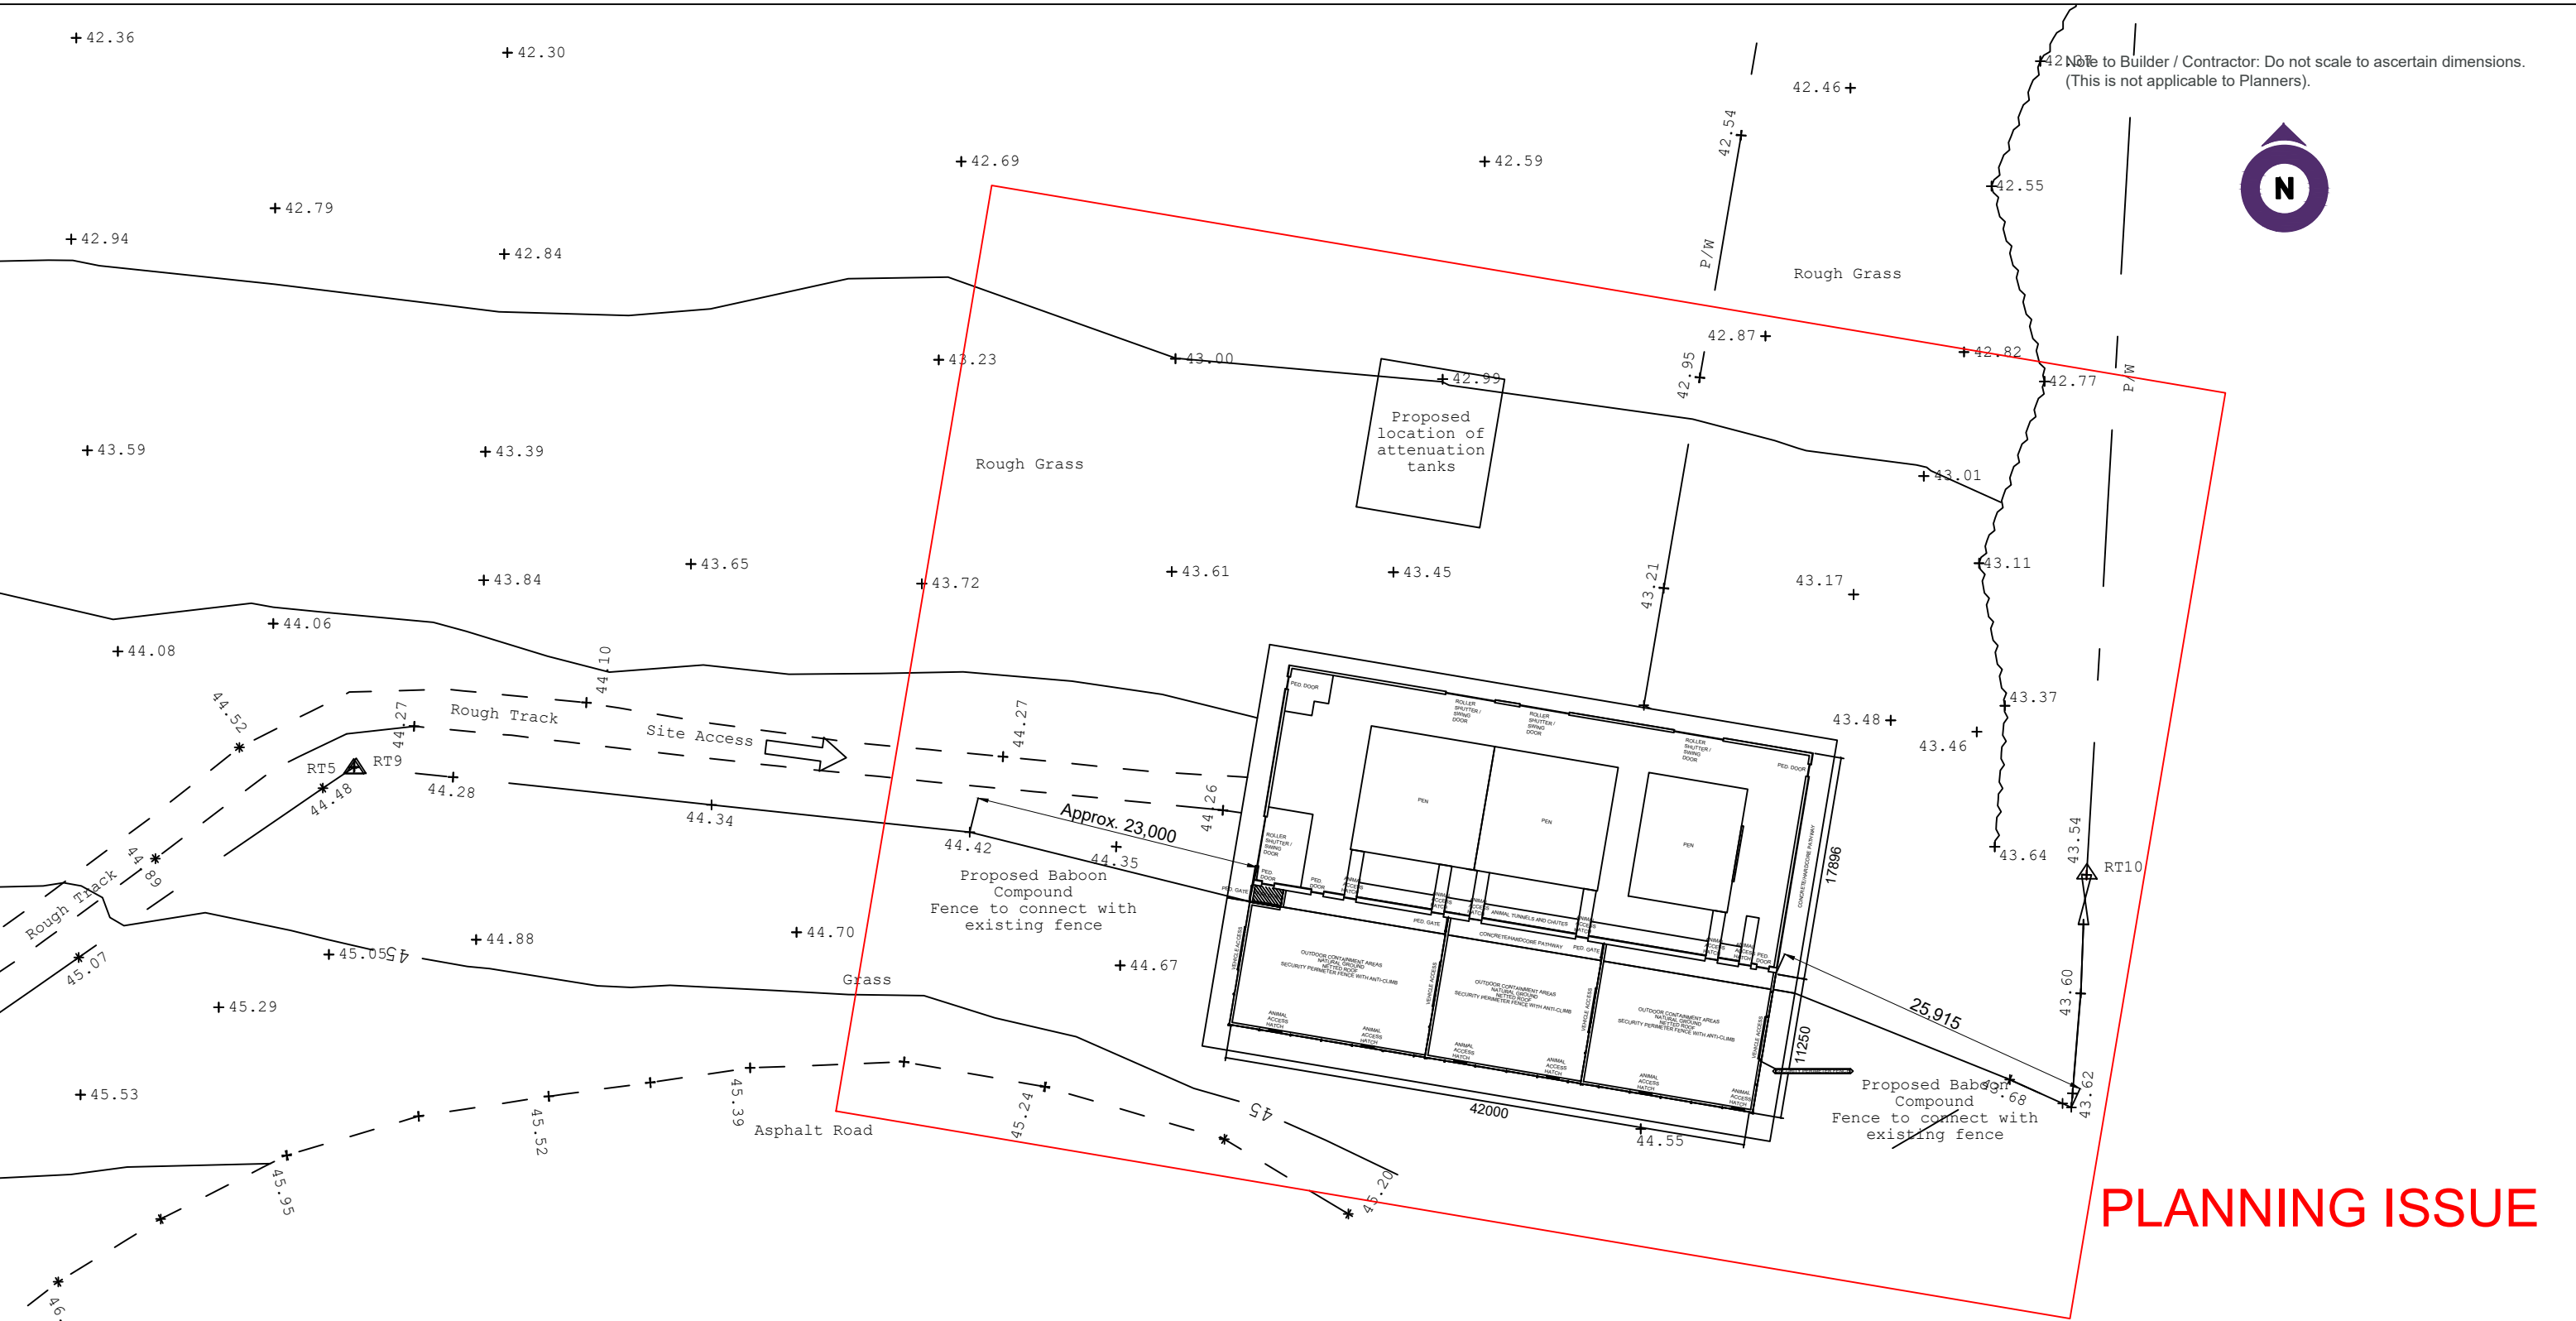

Note to Builder / Contractor: Do not scale to ascertain dimensions.
(This is not applicable to Planners).



PLANNING ISSUE



Revision	Date	Description	By	Check
A	06.07.23	Amended location of building and adjacent fencing.	EC	MH
B	14.08.23	Updated size of building as per amended design.	EC	MH
C	23.09.23	Updated floor plan.	EC	MH

Client The Knowsley Estate		Drawing Title Proposed Baboon House Site Plan	
Project Title Knowsley Safari Park - Baboon House		Scale 1:500 @ A3	Drawn by EC
Prescot L34 4AN		Date 20.06.2023	Checked by MH
Architecture & Building Consultancy Mayfield House, 256 Banbury Road, Oxford OX2 7DE T: 01865 255155 F: 01865 310653 E: architecture@carterjonas.co.uk www.carterjonas.co.uk		Job No. J0072775	Rev. C
		Drg. No. 02	
		Carter Jonas	