




Note to Builder / Contractor: Do not scale to ascertain dimensions.
(This is not applicable to Planners).

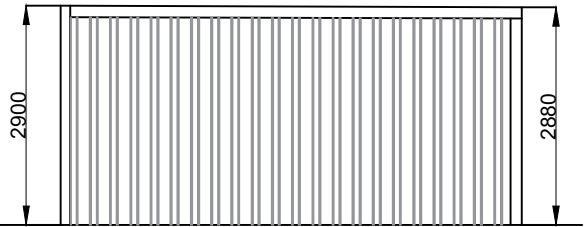


East Elevation

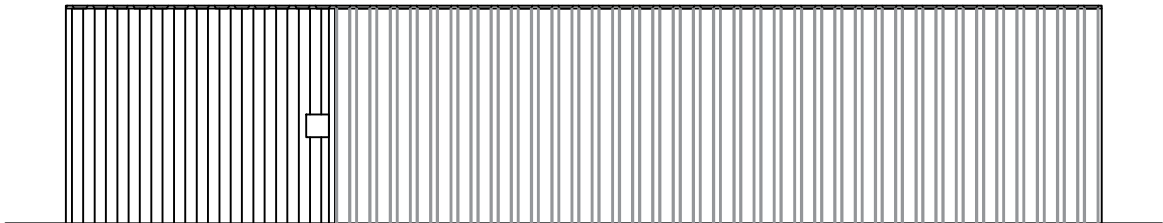


North Elevation

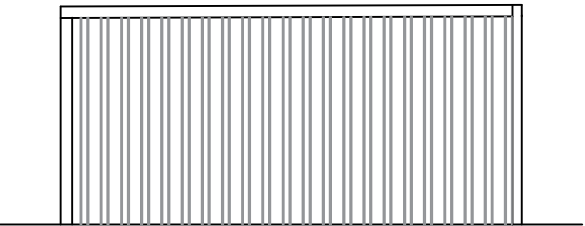

West Elevation

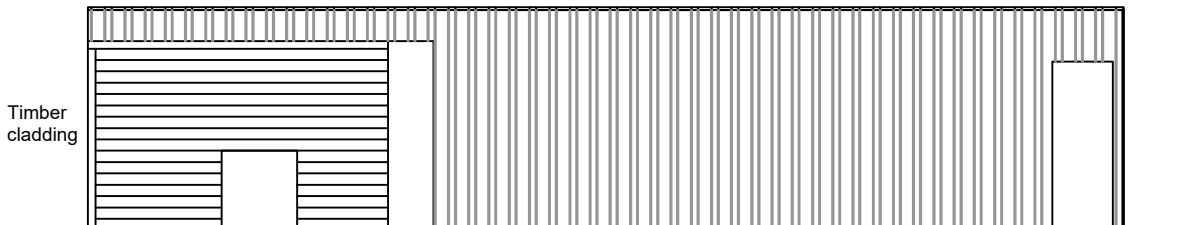

South Elevation

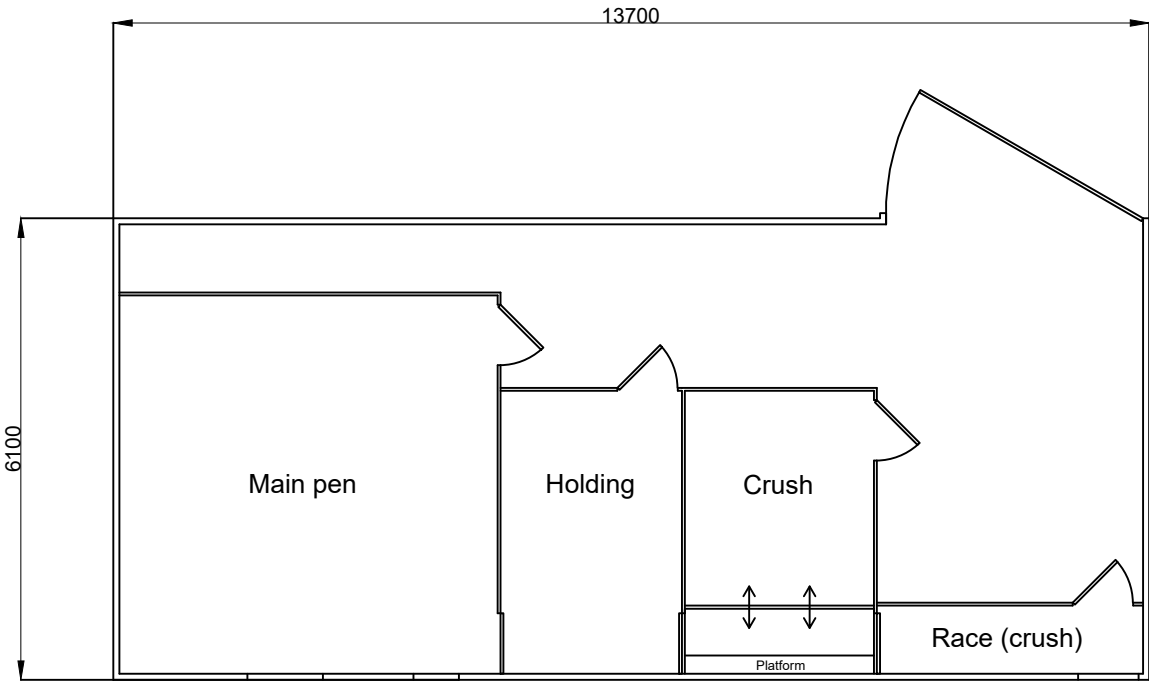

PLANNING ISSUE



Revision	Date	Description	By	Check
-	-	-	-	-
Client The Knowsley Estate			Drawing Title Existing Baboon House Plans and Elevations	
Project Title Knowsley Safari Park - Baboon House			Scale 1:100 @ A3	Drawn by EC
Prescot L34 4AN			Date 21.09.2023	Checked by MH
			Job No. J0072775	Drg. No. 03
			Rev. -	
Architecture & Building Consultancy Mayfield House, 256 Banbury Road, Oxford OX2 7DE T: 01865 255155 F: 01865 310653 E: architecture@carterjonas.co.uk www.carterjonas.co.uk			Carter Jonas	