


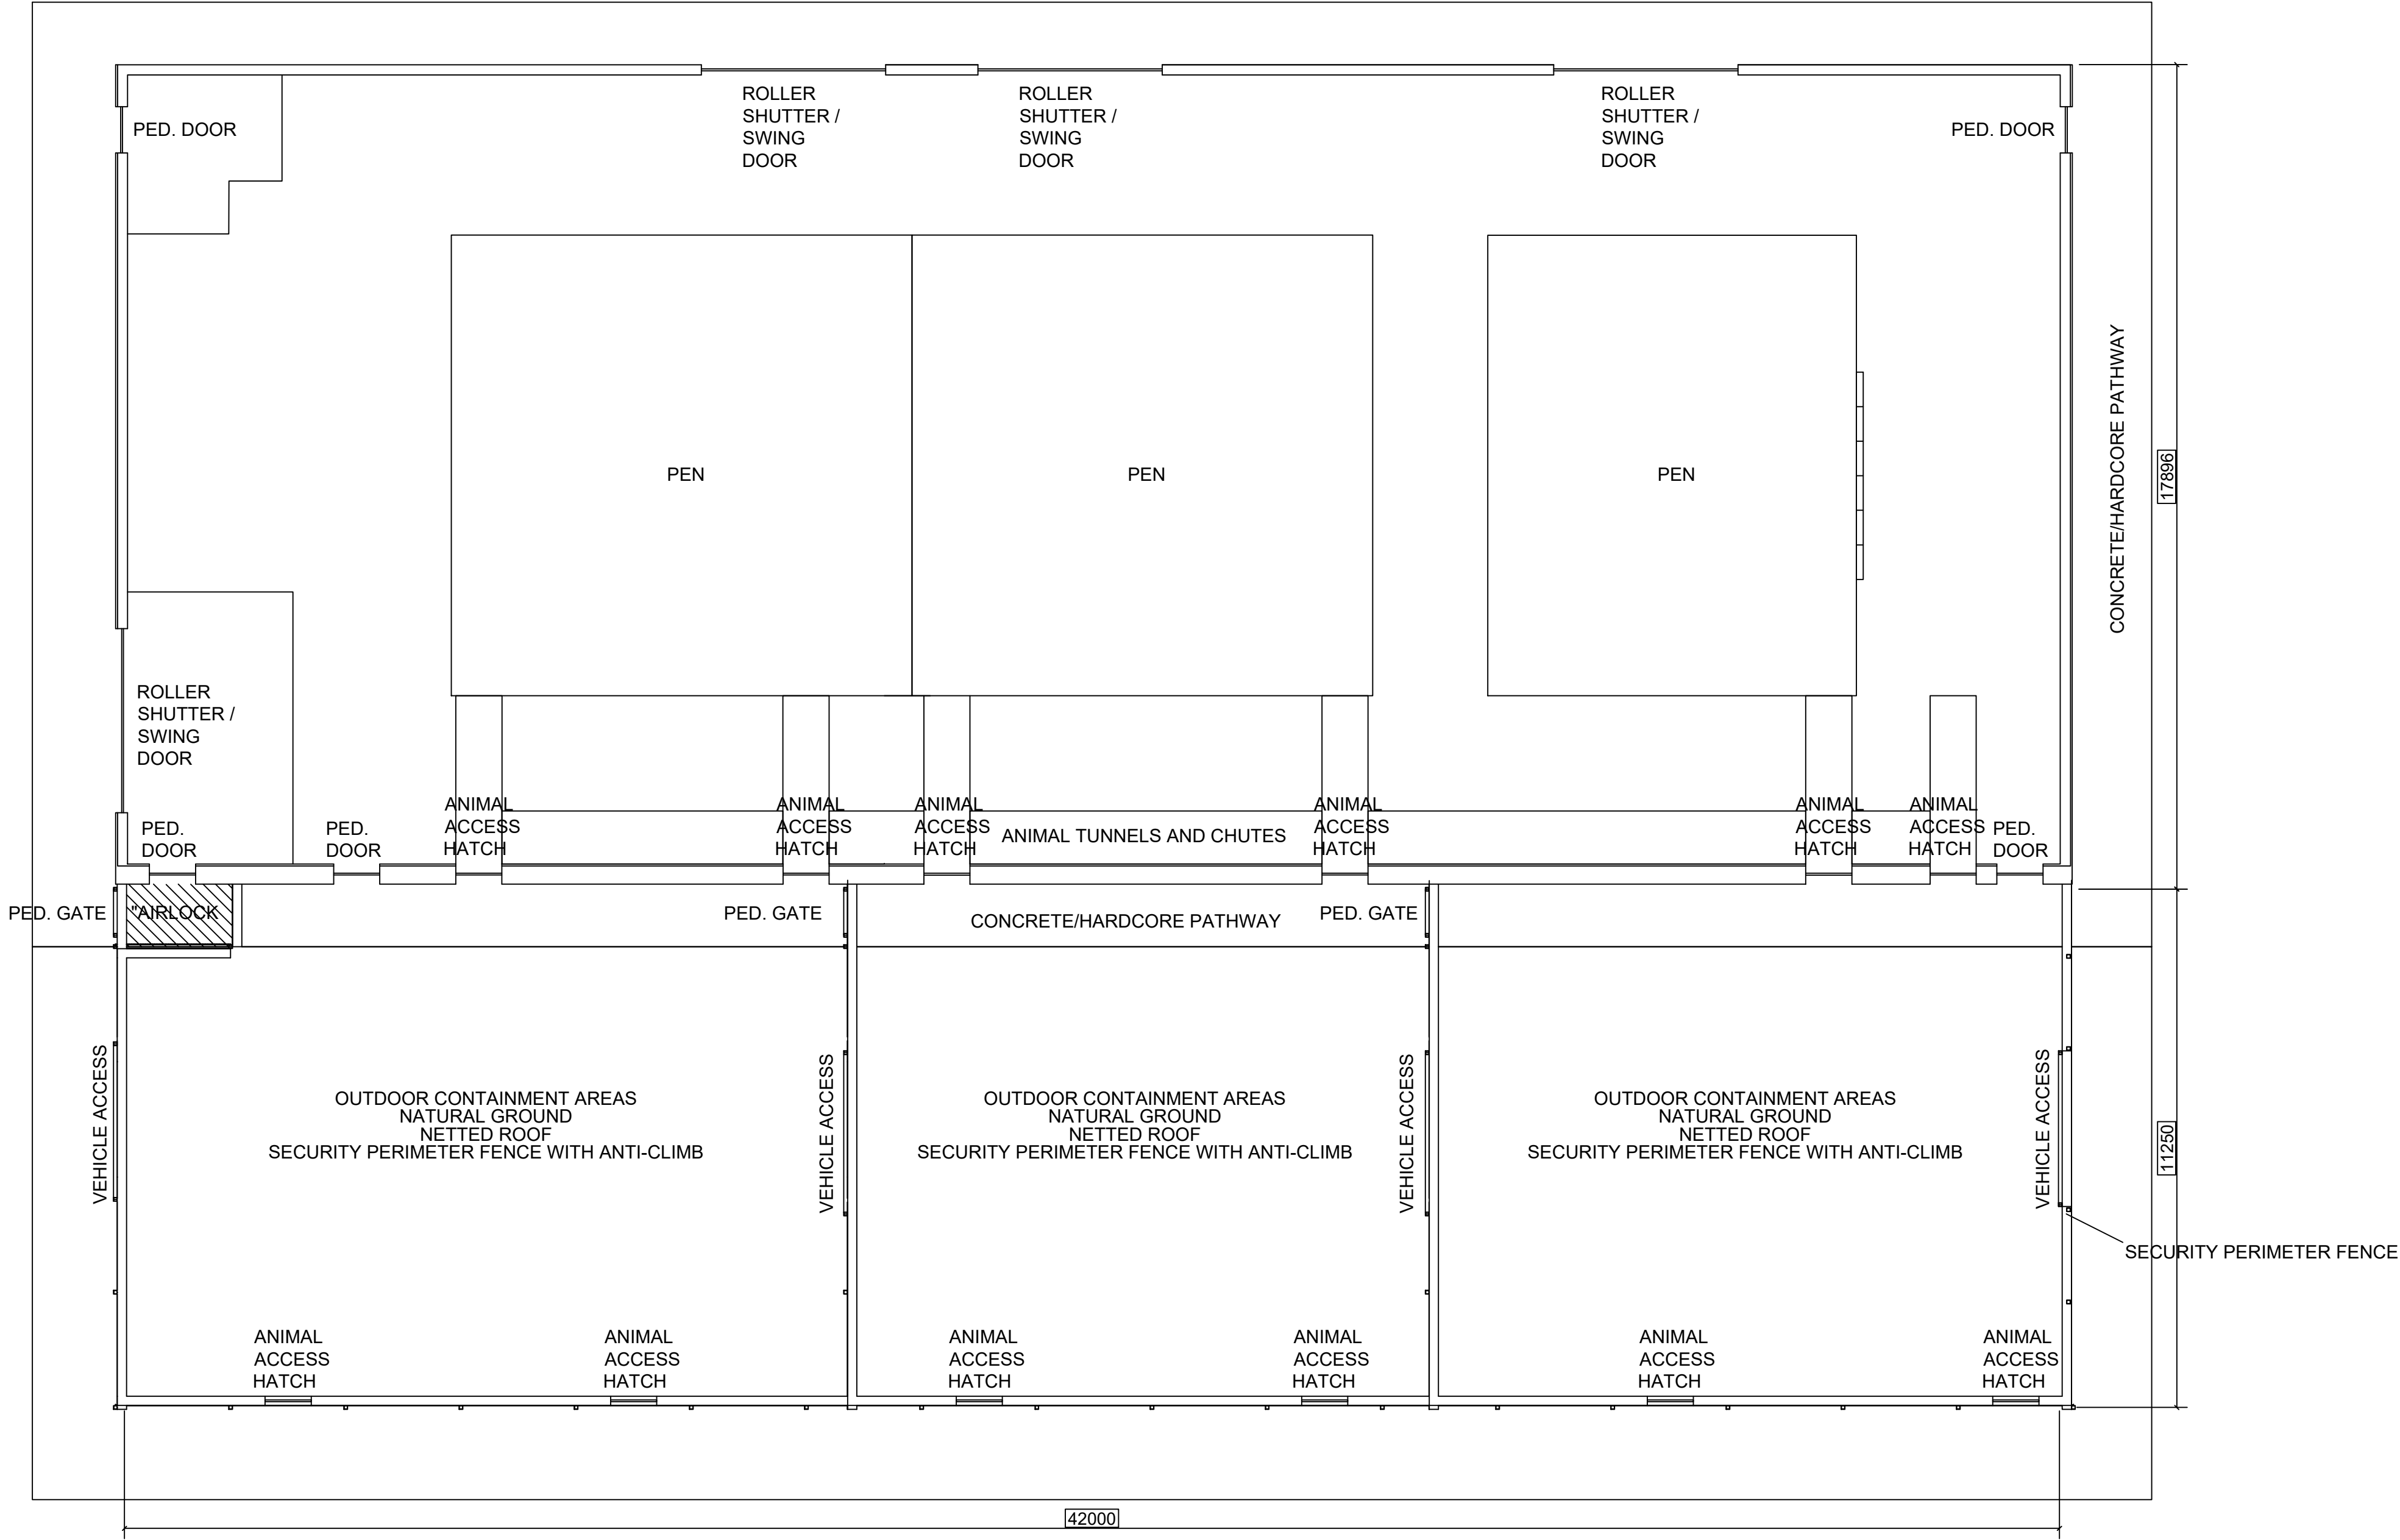

PLANNING ISSUE

Revision	Date	Description	By	Check
-	-	-	-	-
Client		Drawing Title		
The Knowsley Estate		Proposed Baboon House Floor Plan		
Project Title		Scale	1:100 @ A1	Drawn by EC
Knowsley Safari Park - Baboon House		Date	23.09.2023	Checked by MH
Prescot		Job No.	J0072775	Drg. No. 04
L34 4AN				Rev. -
Architecture & Building Consultancy		Carter Jonas		
Mayfield House, 256 Banbury Road, Oxford OX2 7DE				
T: 01865 255155				
F: 01865 310653				
E: architecture@carterjonas.co.uk				
www.carterjonas.co.uk				