




North Elevation

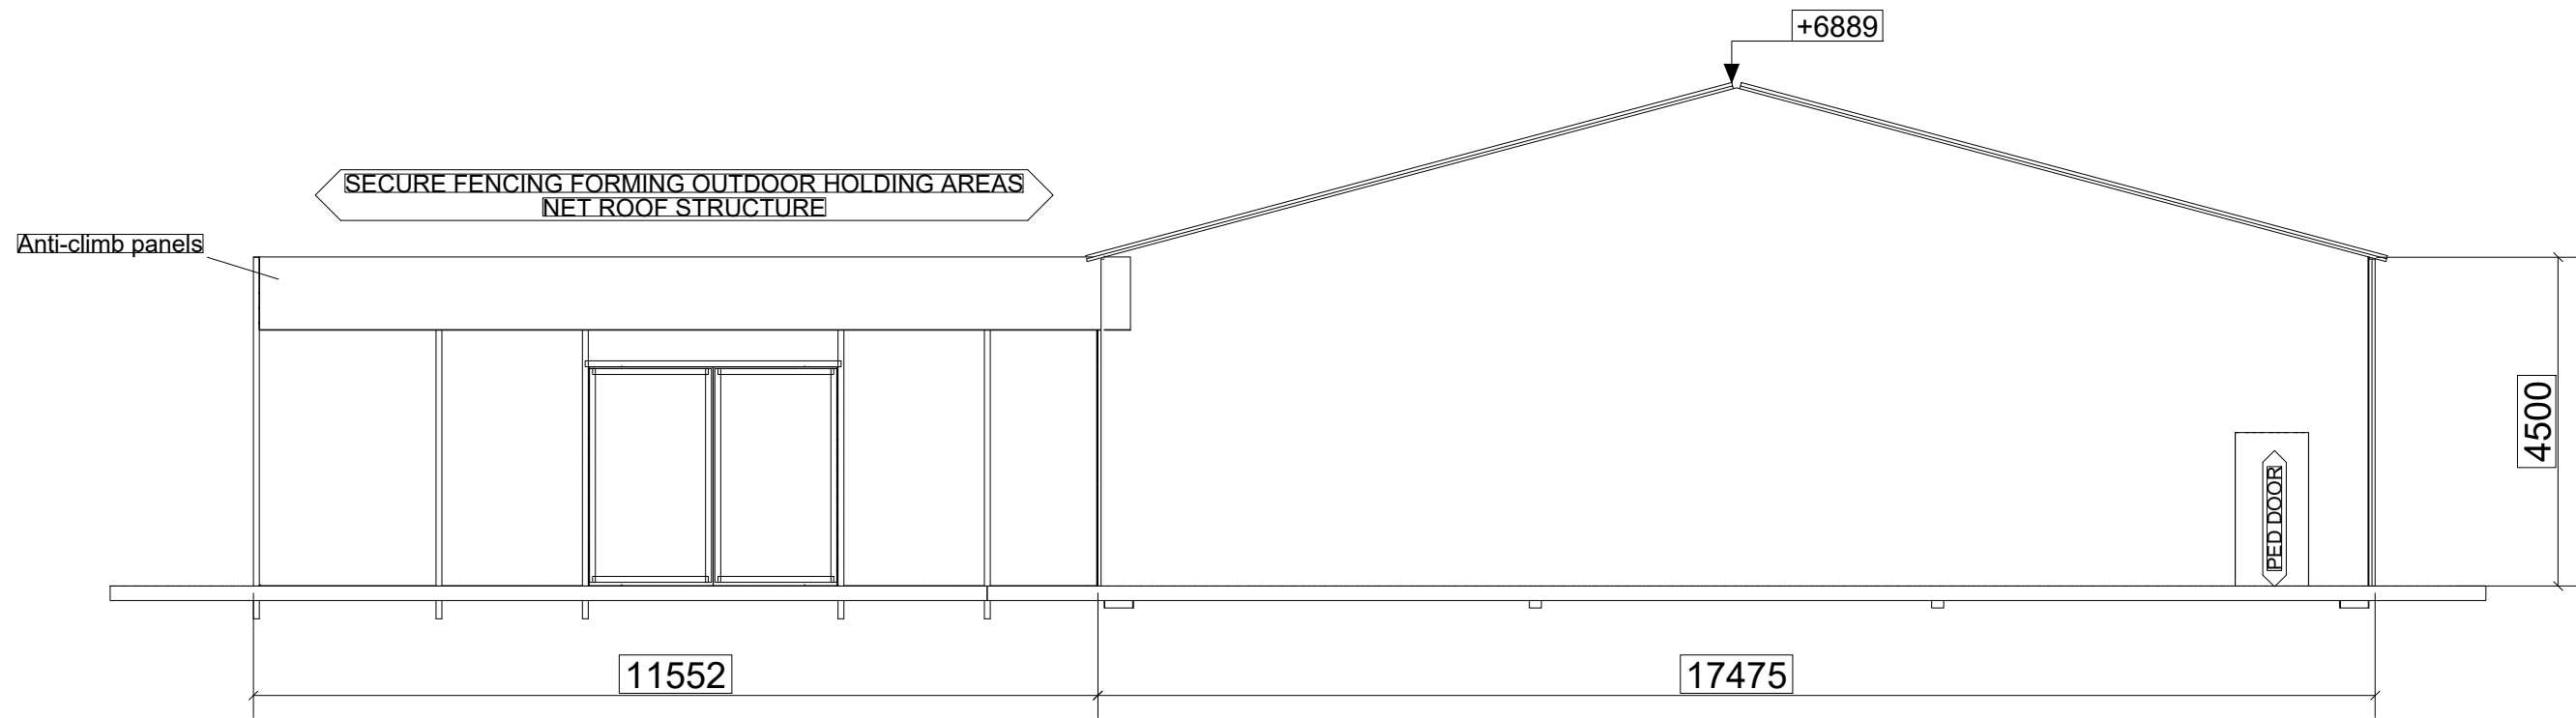

East Elevation

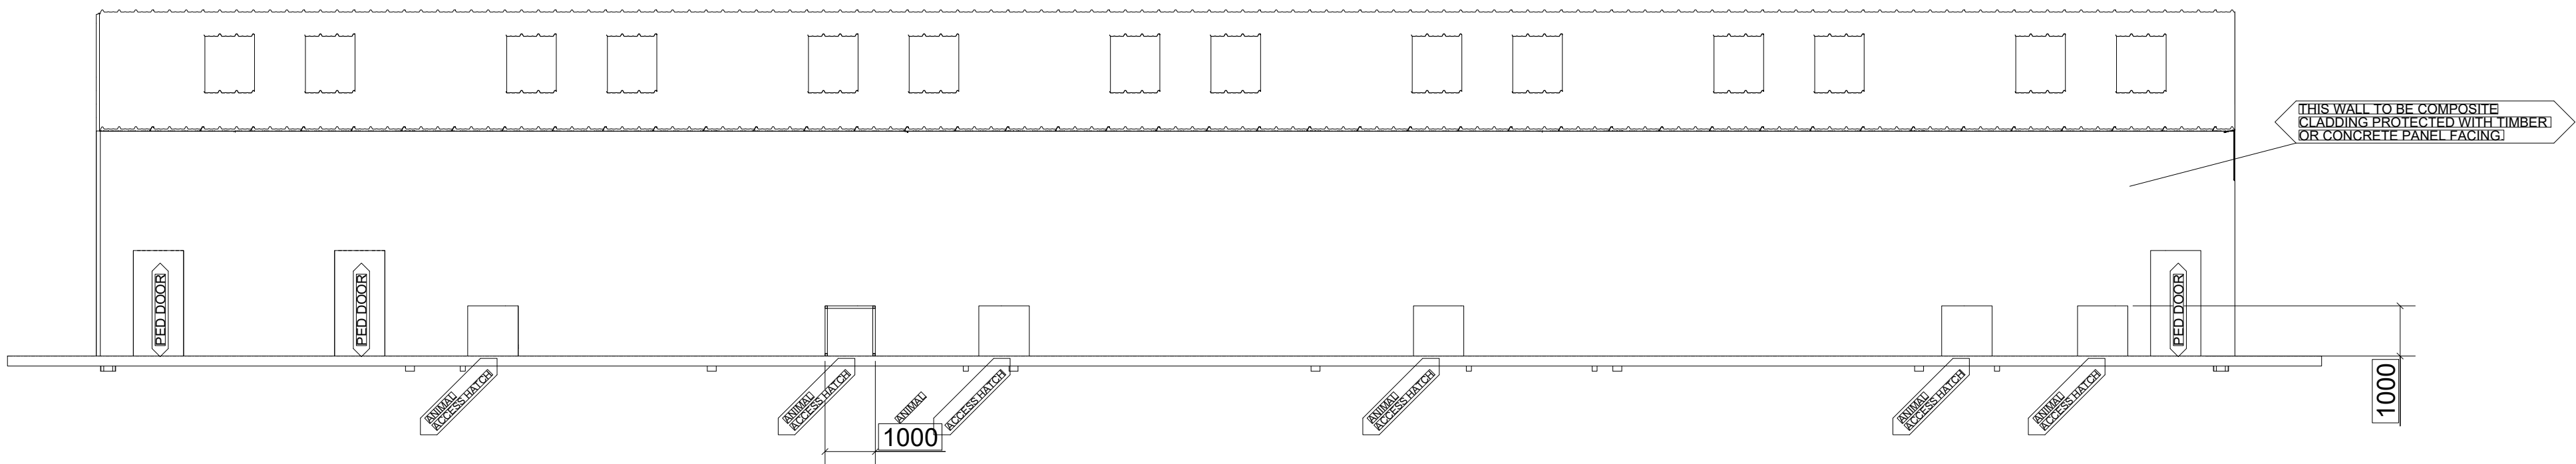

South Elevation

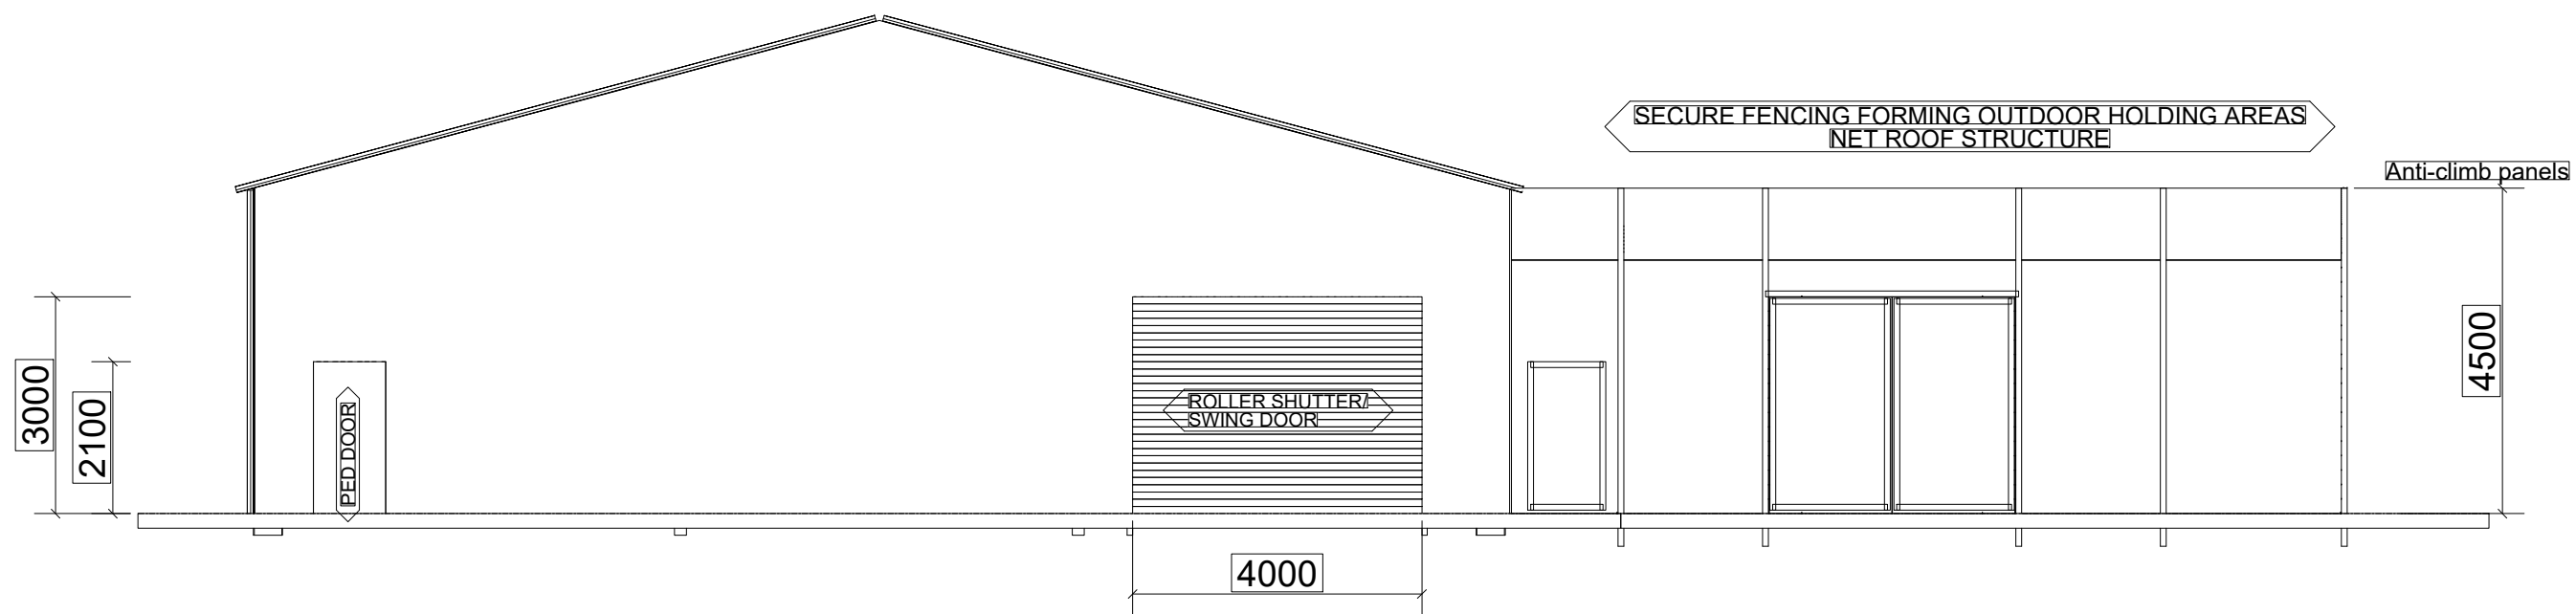

West Elevation



PLANNING ISSUE

Revision	Date	Description	By	Check
-	-	-	-	-
Client			Drawing Title	
The Knowsley Estate			Proposed Baboon House Elevations	
Project Title			Scale	1:100 @ A1
Knowsley Safari Park - Baboon House			Date	23.09.2023
Prescot			Checked by	MH
L34 4AN			Job No.	J0072775
			Drg. No.	05
			Rev.	-
Architecture & Building Consultancy			Carter Jonas	
Mayfield House, 256 Banbury Road, Oxford OX2 7DE				
T: 01865 255155				
F: 01865 310653				
E: architecture@carterjonas.co.uk				
www.carterjonas.co.uk				