


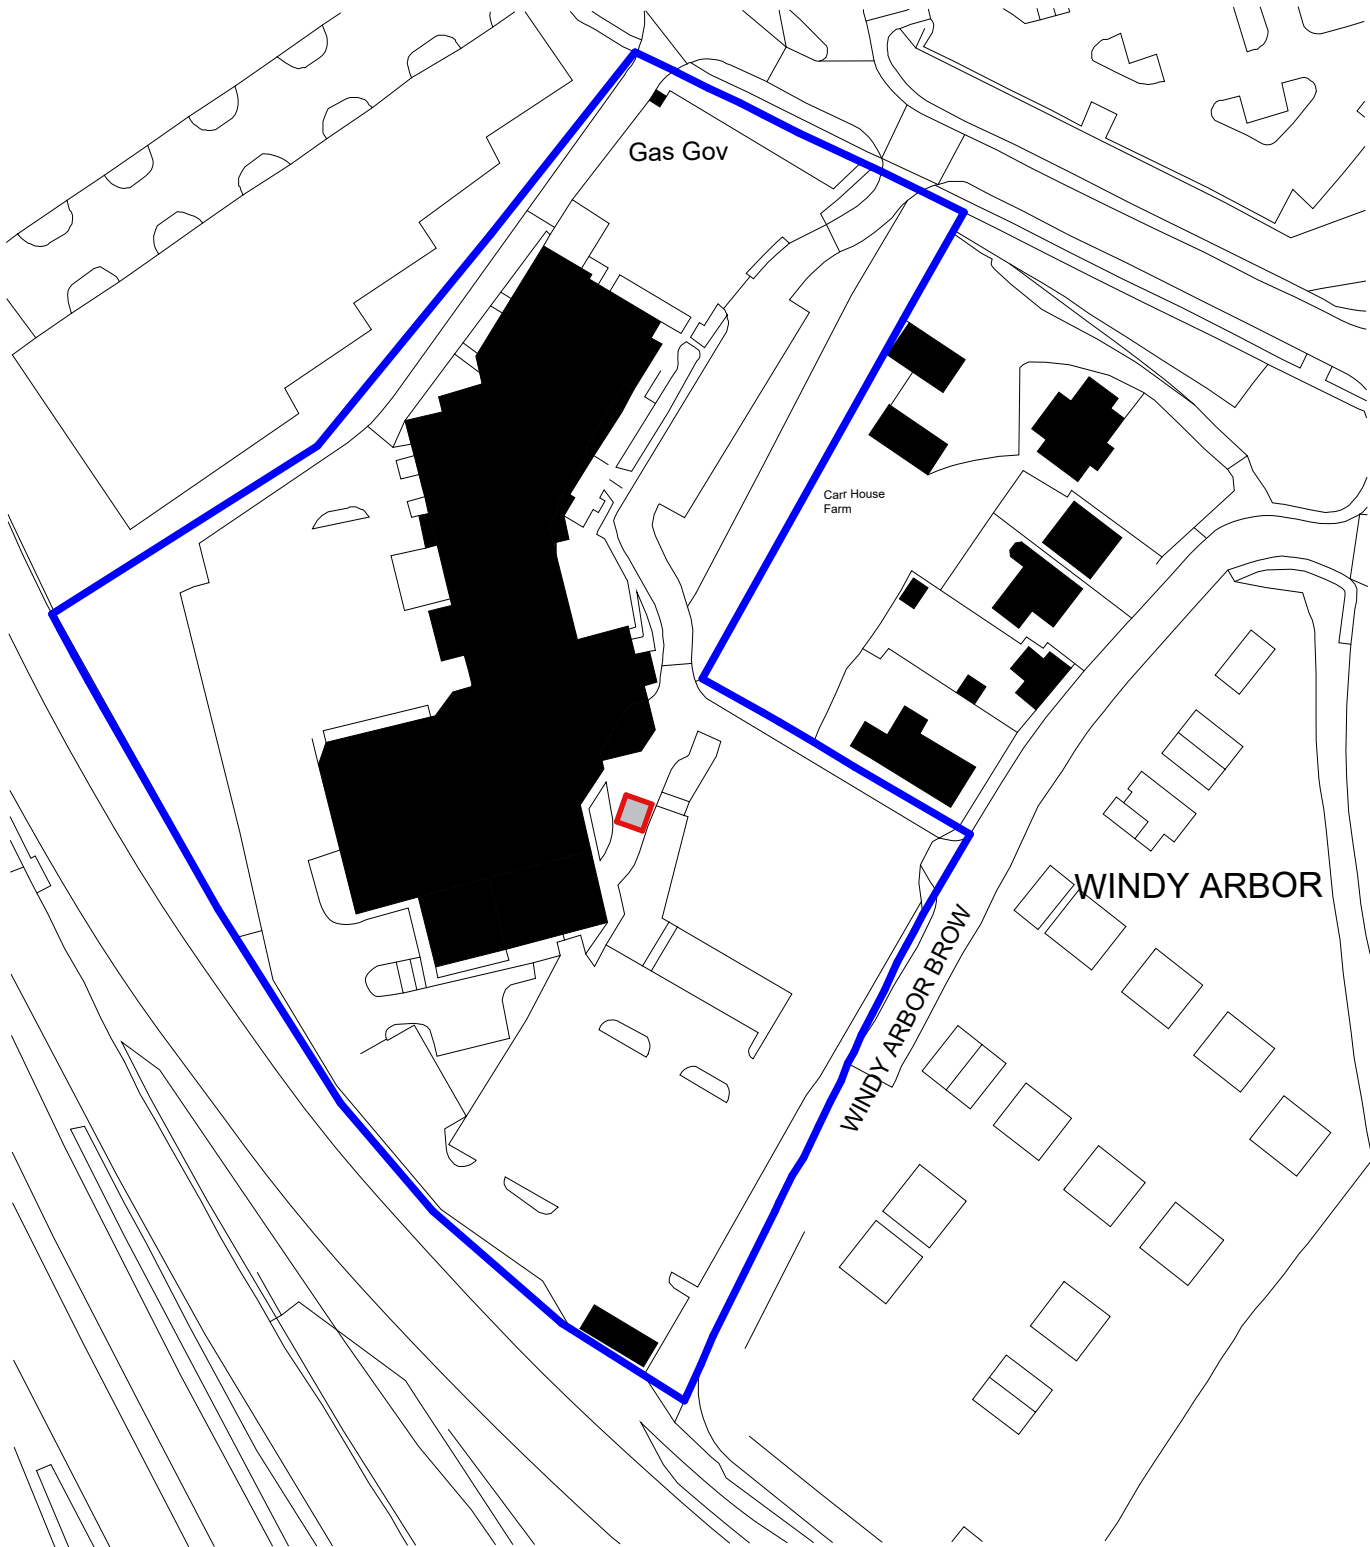

Ordnance Survey, (c) Crown Copyright 2026. All rights reserved. Licence number 100022432

Site Plan Legend

- Ownership Boundary
- Application Boundary

- General Notes:**
- Do not scale off this drawing unless a scale bar is provided.
 - Any ambiguities, omissions and errors on this drawing should be notified immediately to the Architect before the commencement of works on site.
 - Dimensions are in millimetres unless otherwise stated.
 - Dimensions, unless otherwise indicated, are to the face of unfinished block walls or to the finished plaster face of stud partitions.
 - Dimensions are to be checked on site. Discrepancies are to be notified immediately to the Architect before the commencement of works on site.
 - All levels are in meters unless otherwise stated.
 - This drawing is to be read in conjunction with all other relevant drawings and specifications for this project.

Revision Notes:				Issuer	Checker
Rev.	Date	Notes			
P01	2026-07-20	Initial Issue.		JR	IB

0 25m
1:1250



VILLAGE HOTEL

LIVERPOOL

Job Number:
26-0024

Client Name:
Village Hotels

Director / Associate:
Ian Burgess

Status:
S2 Information

Sheet Size:
A3P

Project Address:
Fallows Way, Whiston
Liverpool
L35 1RZ

Project Lead:
Luke Turner

Functional Breakdown:
S1- Site 1

Scale:
As indicated

Drawing Name:
**Site Plan_Ownership
Boundary**

Full Document Reference:
VHL-FEA-S1-XX-DP-A-1550

Document Number:
1550

Current Revision:
P01
Revision Date:
2026-07-20

**FRANKLIN ELLIS
ARCHITECTS**