


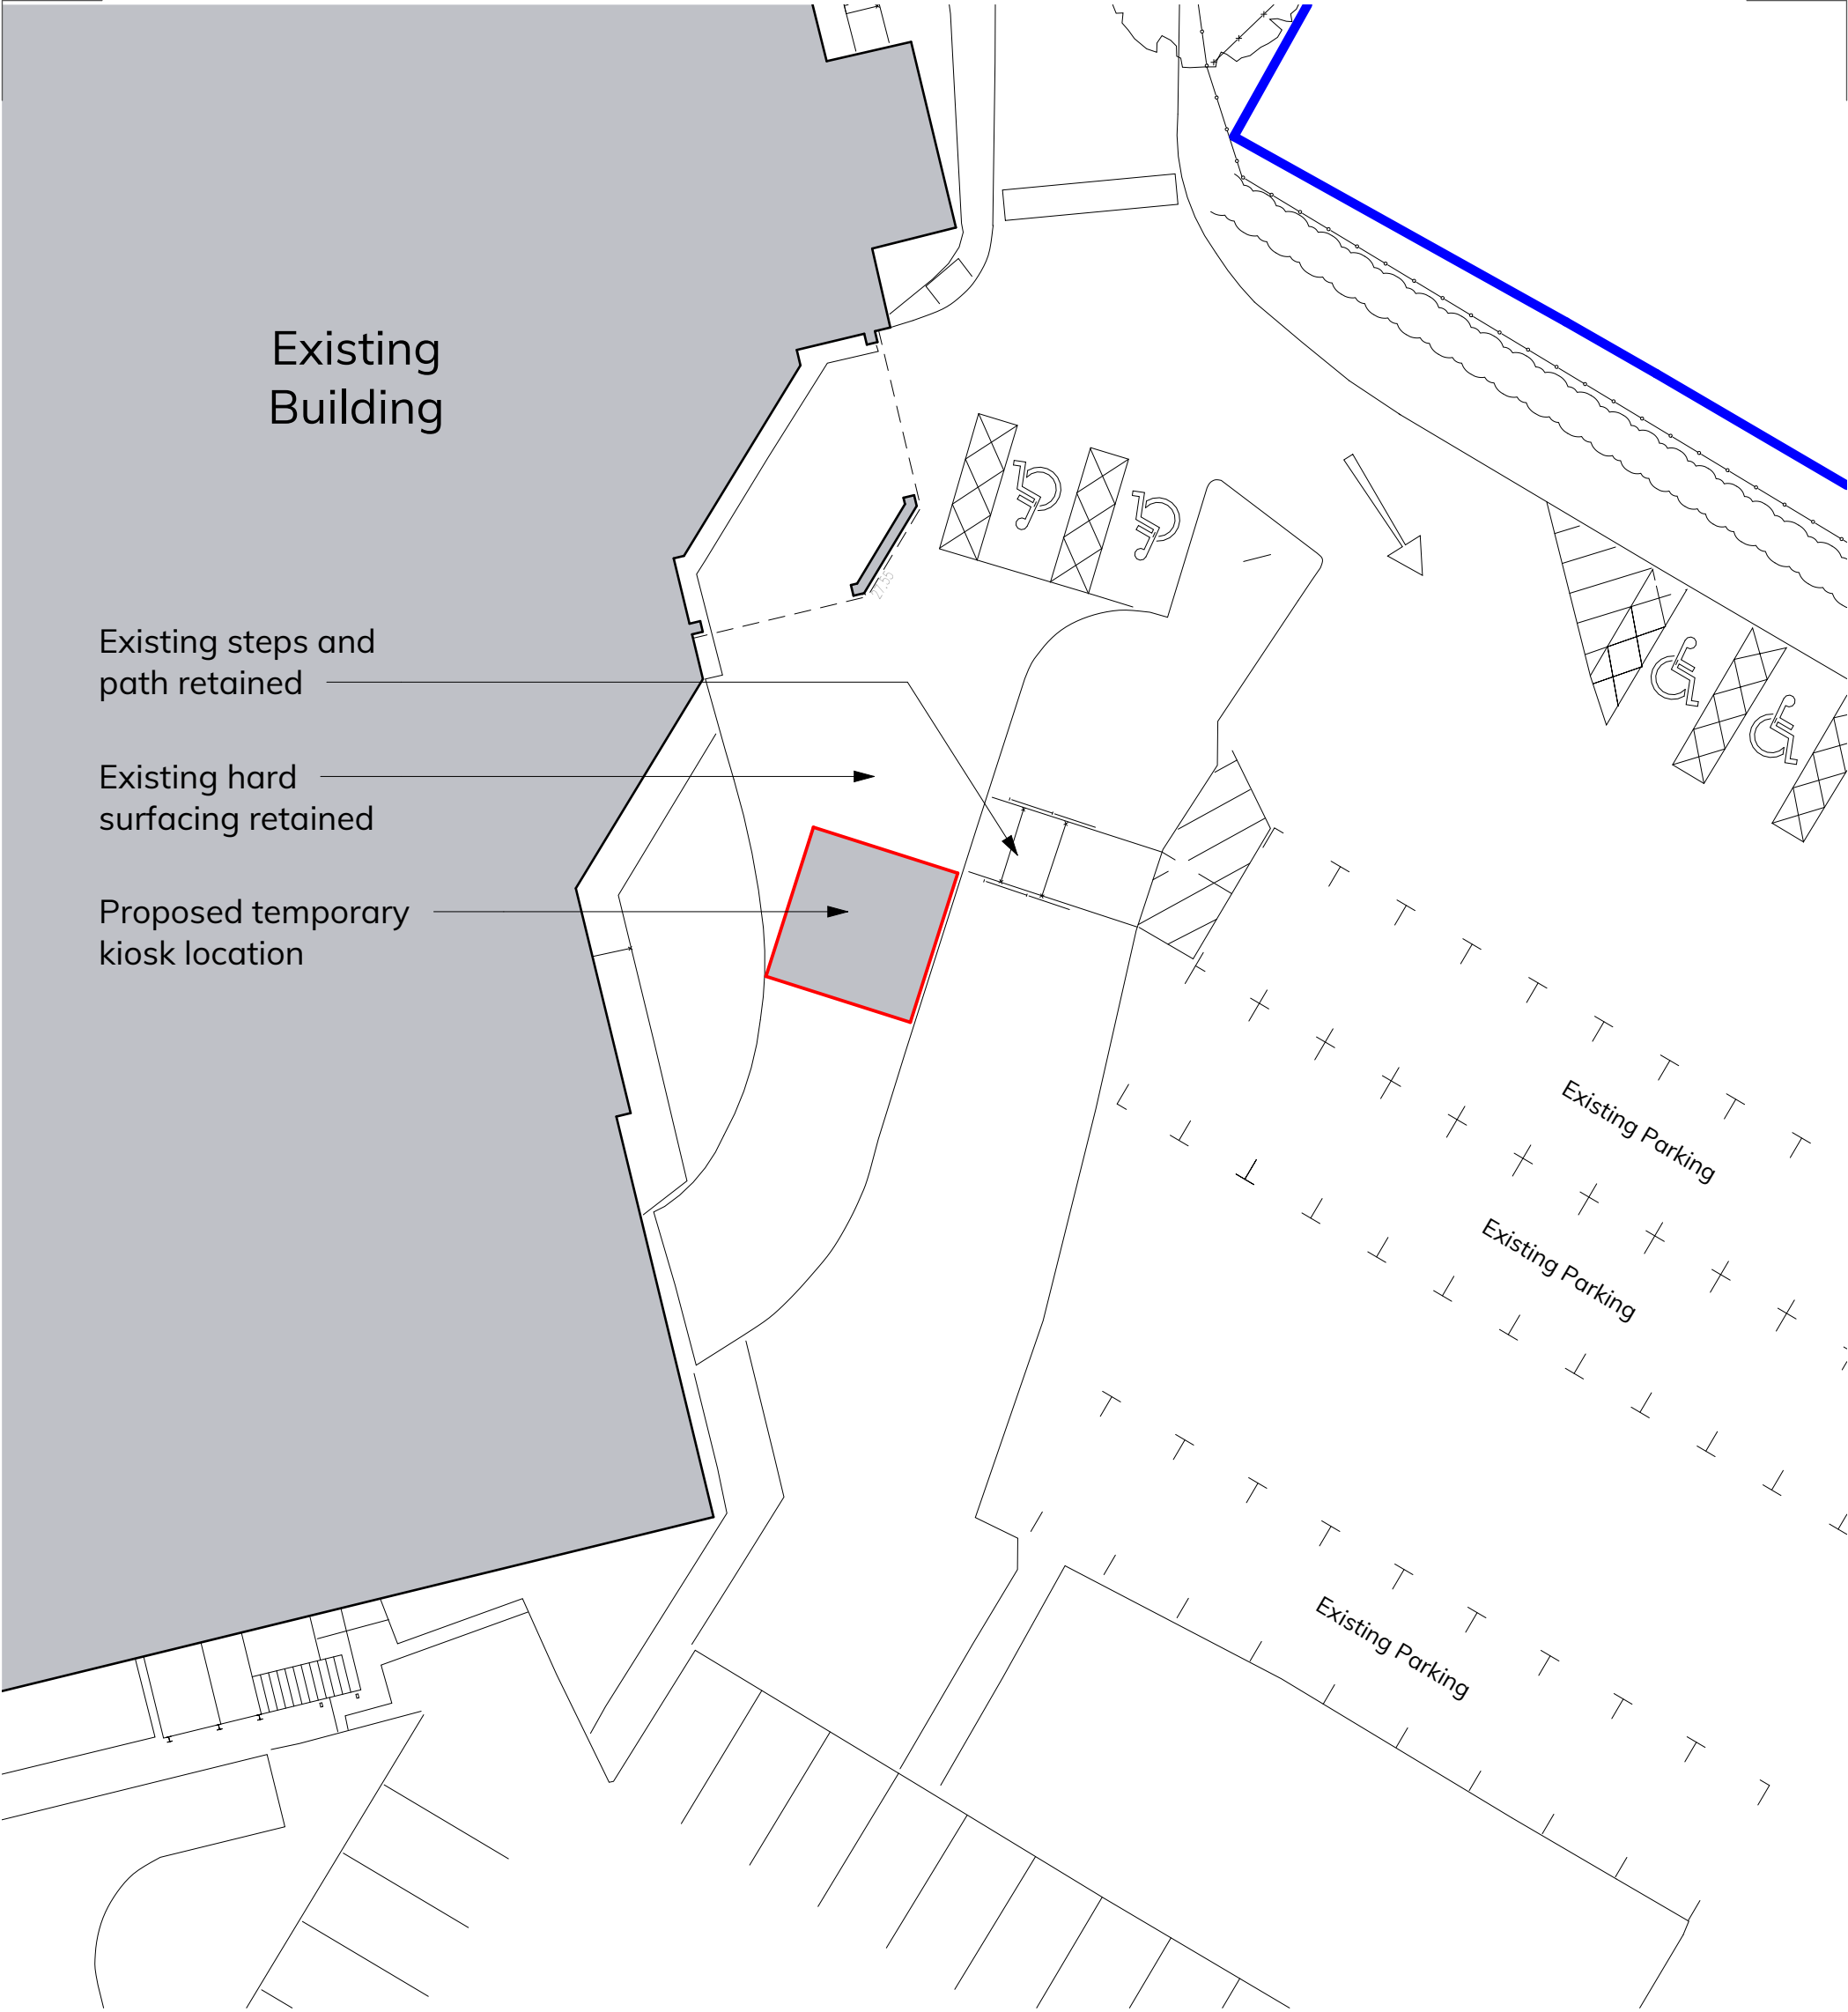

Site Plan Legend

- Ownership Boundary
- Application Boundary

**General Notes:**

- Do not scale off this drawing unless a scale bar is provided.
- Any ambiguities, omissions and errors on this drawing should be notified immediately to the Architect before the commencement of works on site.
- Dimensions are in millimetres unless otherwise stated.
- Dimensions, unless otherwise indicated, are to the face of unfinished block walls or to the finished plaster face of stud partitions.
- Dimensions are to be checked on site. Discrepancies are to be notified immediately to the Architect before the commencement of works on site.
- All levels are in meters unless otherwise stated.
- This drawing is to be read in conjunction with all other relevant drawings and specifications for this project.

**Revision Notes:**

| Rev. | Date       | Notes          | Issuer | Checker |
|------|------------|----------------|--------|---------|
| P01  | 2026-07-20 | Initial Issue. | JR     | IB      |

0 5m  
1:200

**VILLAGE HOTEL**

**LIVERPOOL**

Job Number: 26-0024  
Client Name: Village Hotels  
Director / Associate: Ian Burgess  
Status: S2 Information  
Sheet Size: A3P

Project Address: Fallows Way, Whiston  
Liverpool L35 1RZ  
Project Lead: Luke Turner  
Functional Breakdown: S1- Site 1  
Scale: 1 : 200

Drawing Name:  
**Site Plan\_Temporary Kiosk**

Full Document Reference:  
VHL-FEA-S1-XX-DP-A-1551

Document Number:  
**1551**

Current Revision:  
**P01**  
Revision Date:  
**2026-07-20**

**FRANKLIN ELLIS ARCHITECTS**