

NOTES

ALL DIMENSIONS ARE TO BE CHECKED ON SITE.

ANY DISCREPANCIES ARE TO BE REPORTED TO THE ARCHITECT BEFORE ANY WORK COMMENCES.


THIS DRAWING SHALL NOT BE SCALED TO ASCERTAIN ANY DIMENSIONS WORK TO FIGURED DIMS ONLY.

READ IN CONJUNCTION WITH ALL RELEVANT DETAILS, SPECIFICATIONS, CONSULTANTS, SPECIALISTS AND SUBCONTRACTORS DRAWINGS / SPECIFICATIONS.


THIS DRAWING IS THE SUBJECT OF COPYRIGHT WHICH VESTS IN UNIT3 DESIGN STUDIO LIMITED. IT IS AN INFRINGEMENT OF COPYRIGHT TO REPRODUCE THIS DRAWING, BY WHATEVER MEANS, INCLUDING ELECTRONIC, WITHOUT THE EXPRESS WRITTEN CONSENT OF UNIT3 DESIGN STUDIO LIMITED WHICH RESERVES ALL RIGHTS



1 PROPOSED FRONT ELEVATION (NORTH)
1:50

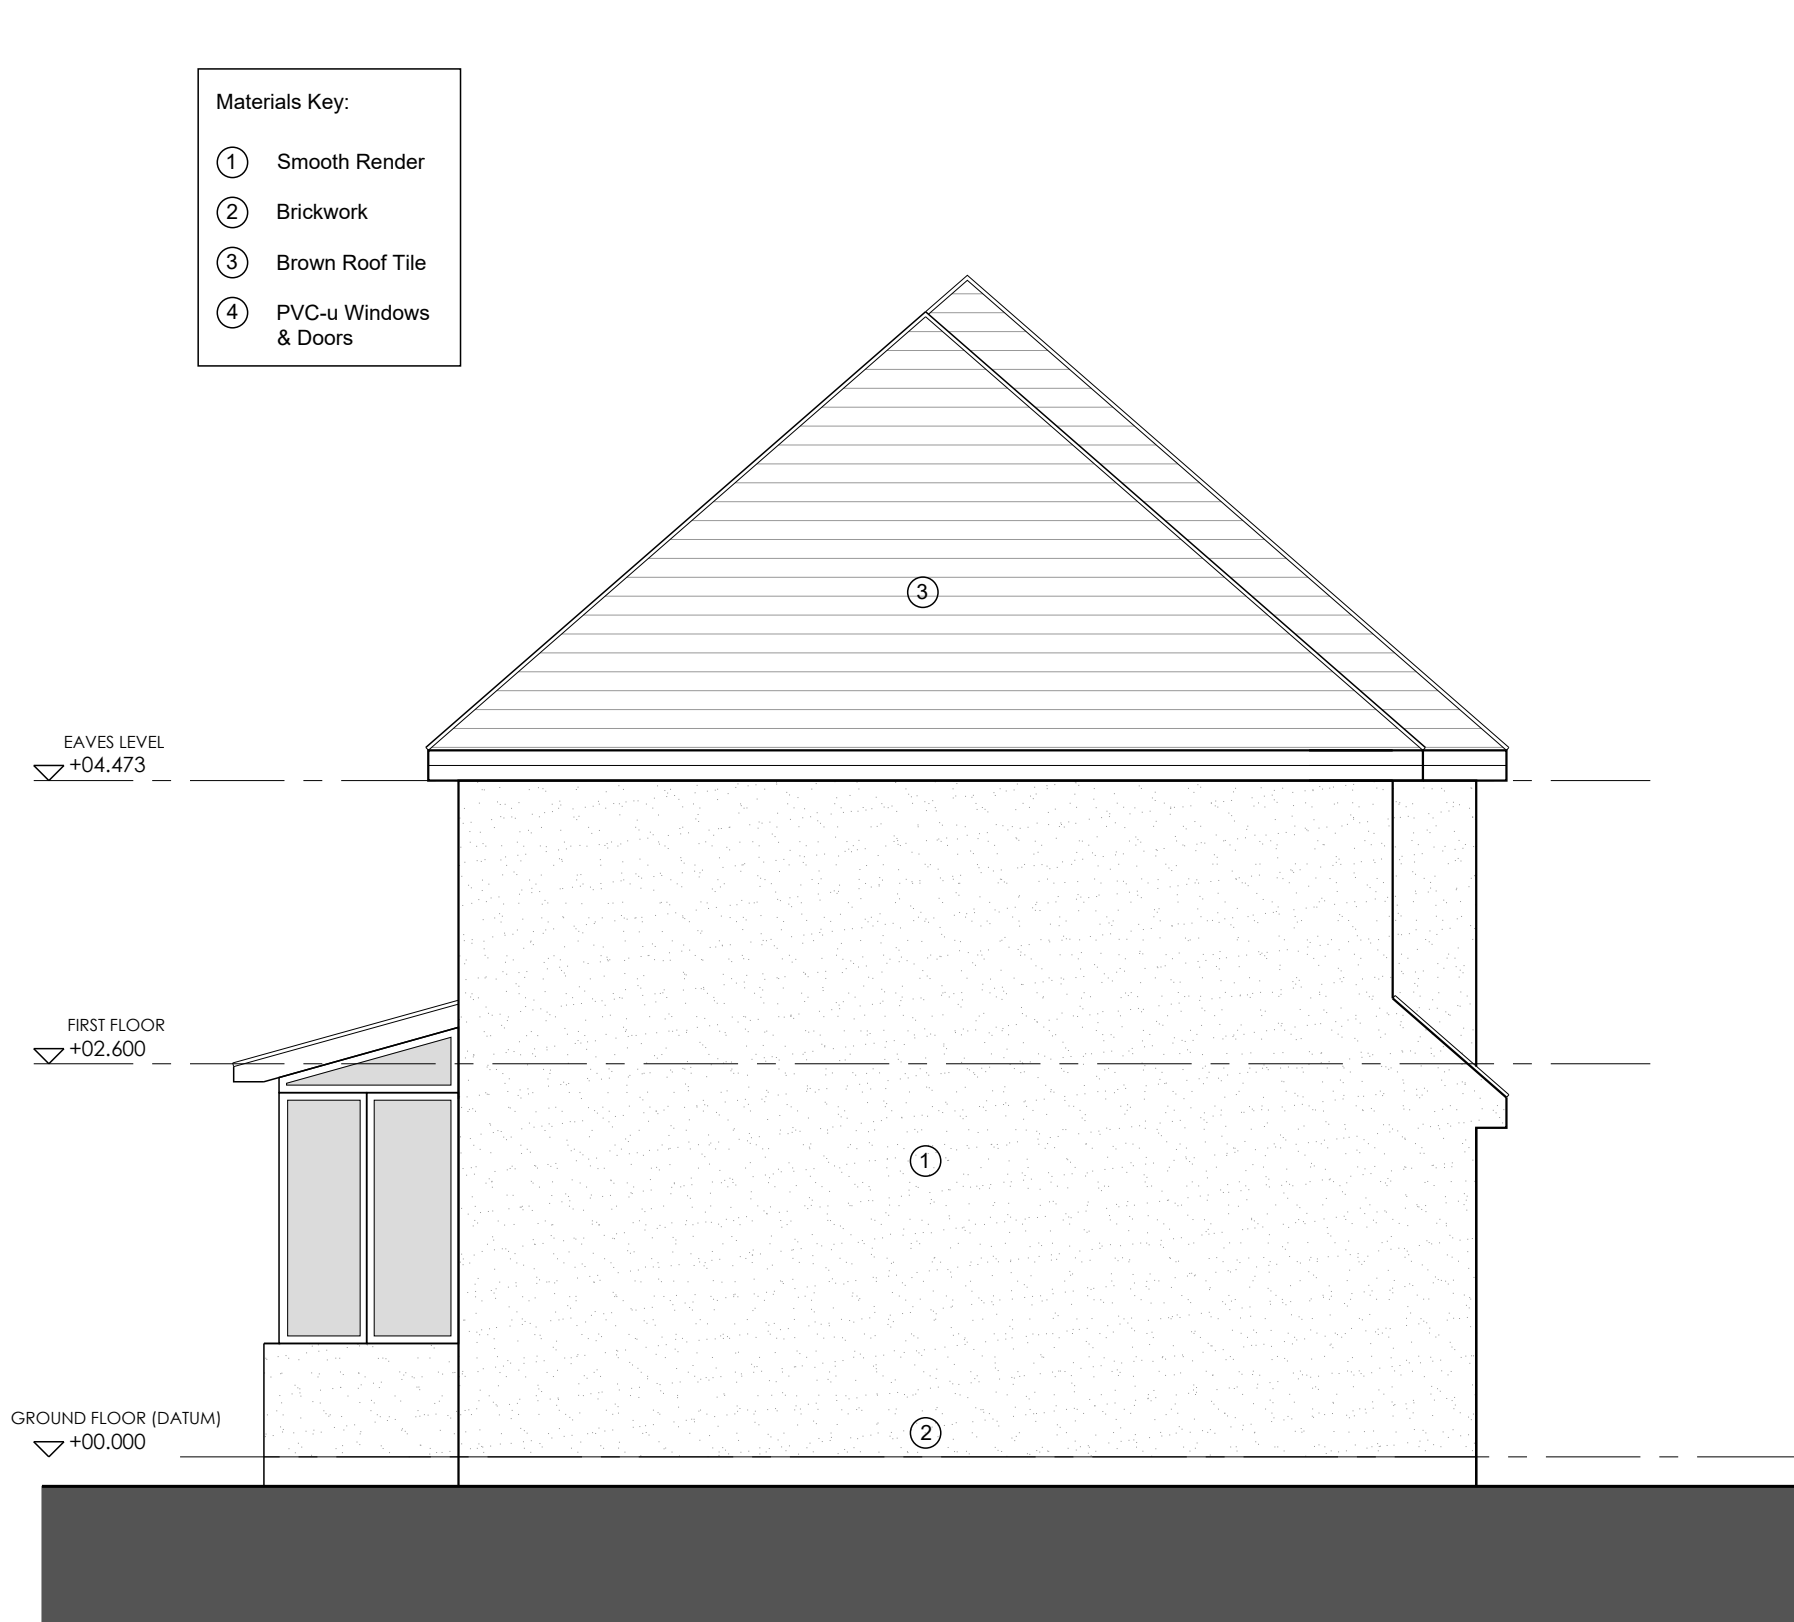

2 PROPOSED SIDE ELEVATION (EAST)
1:50

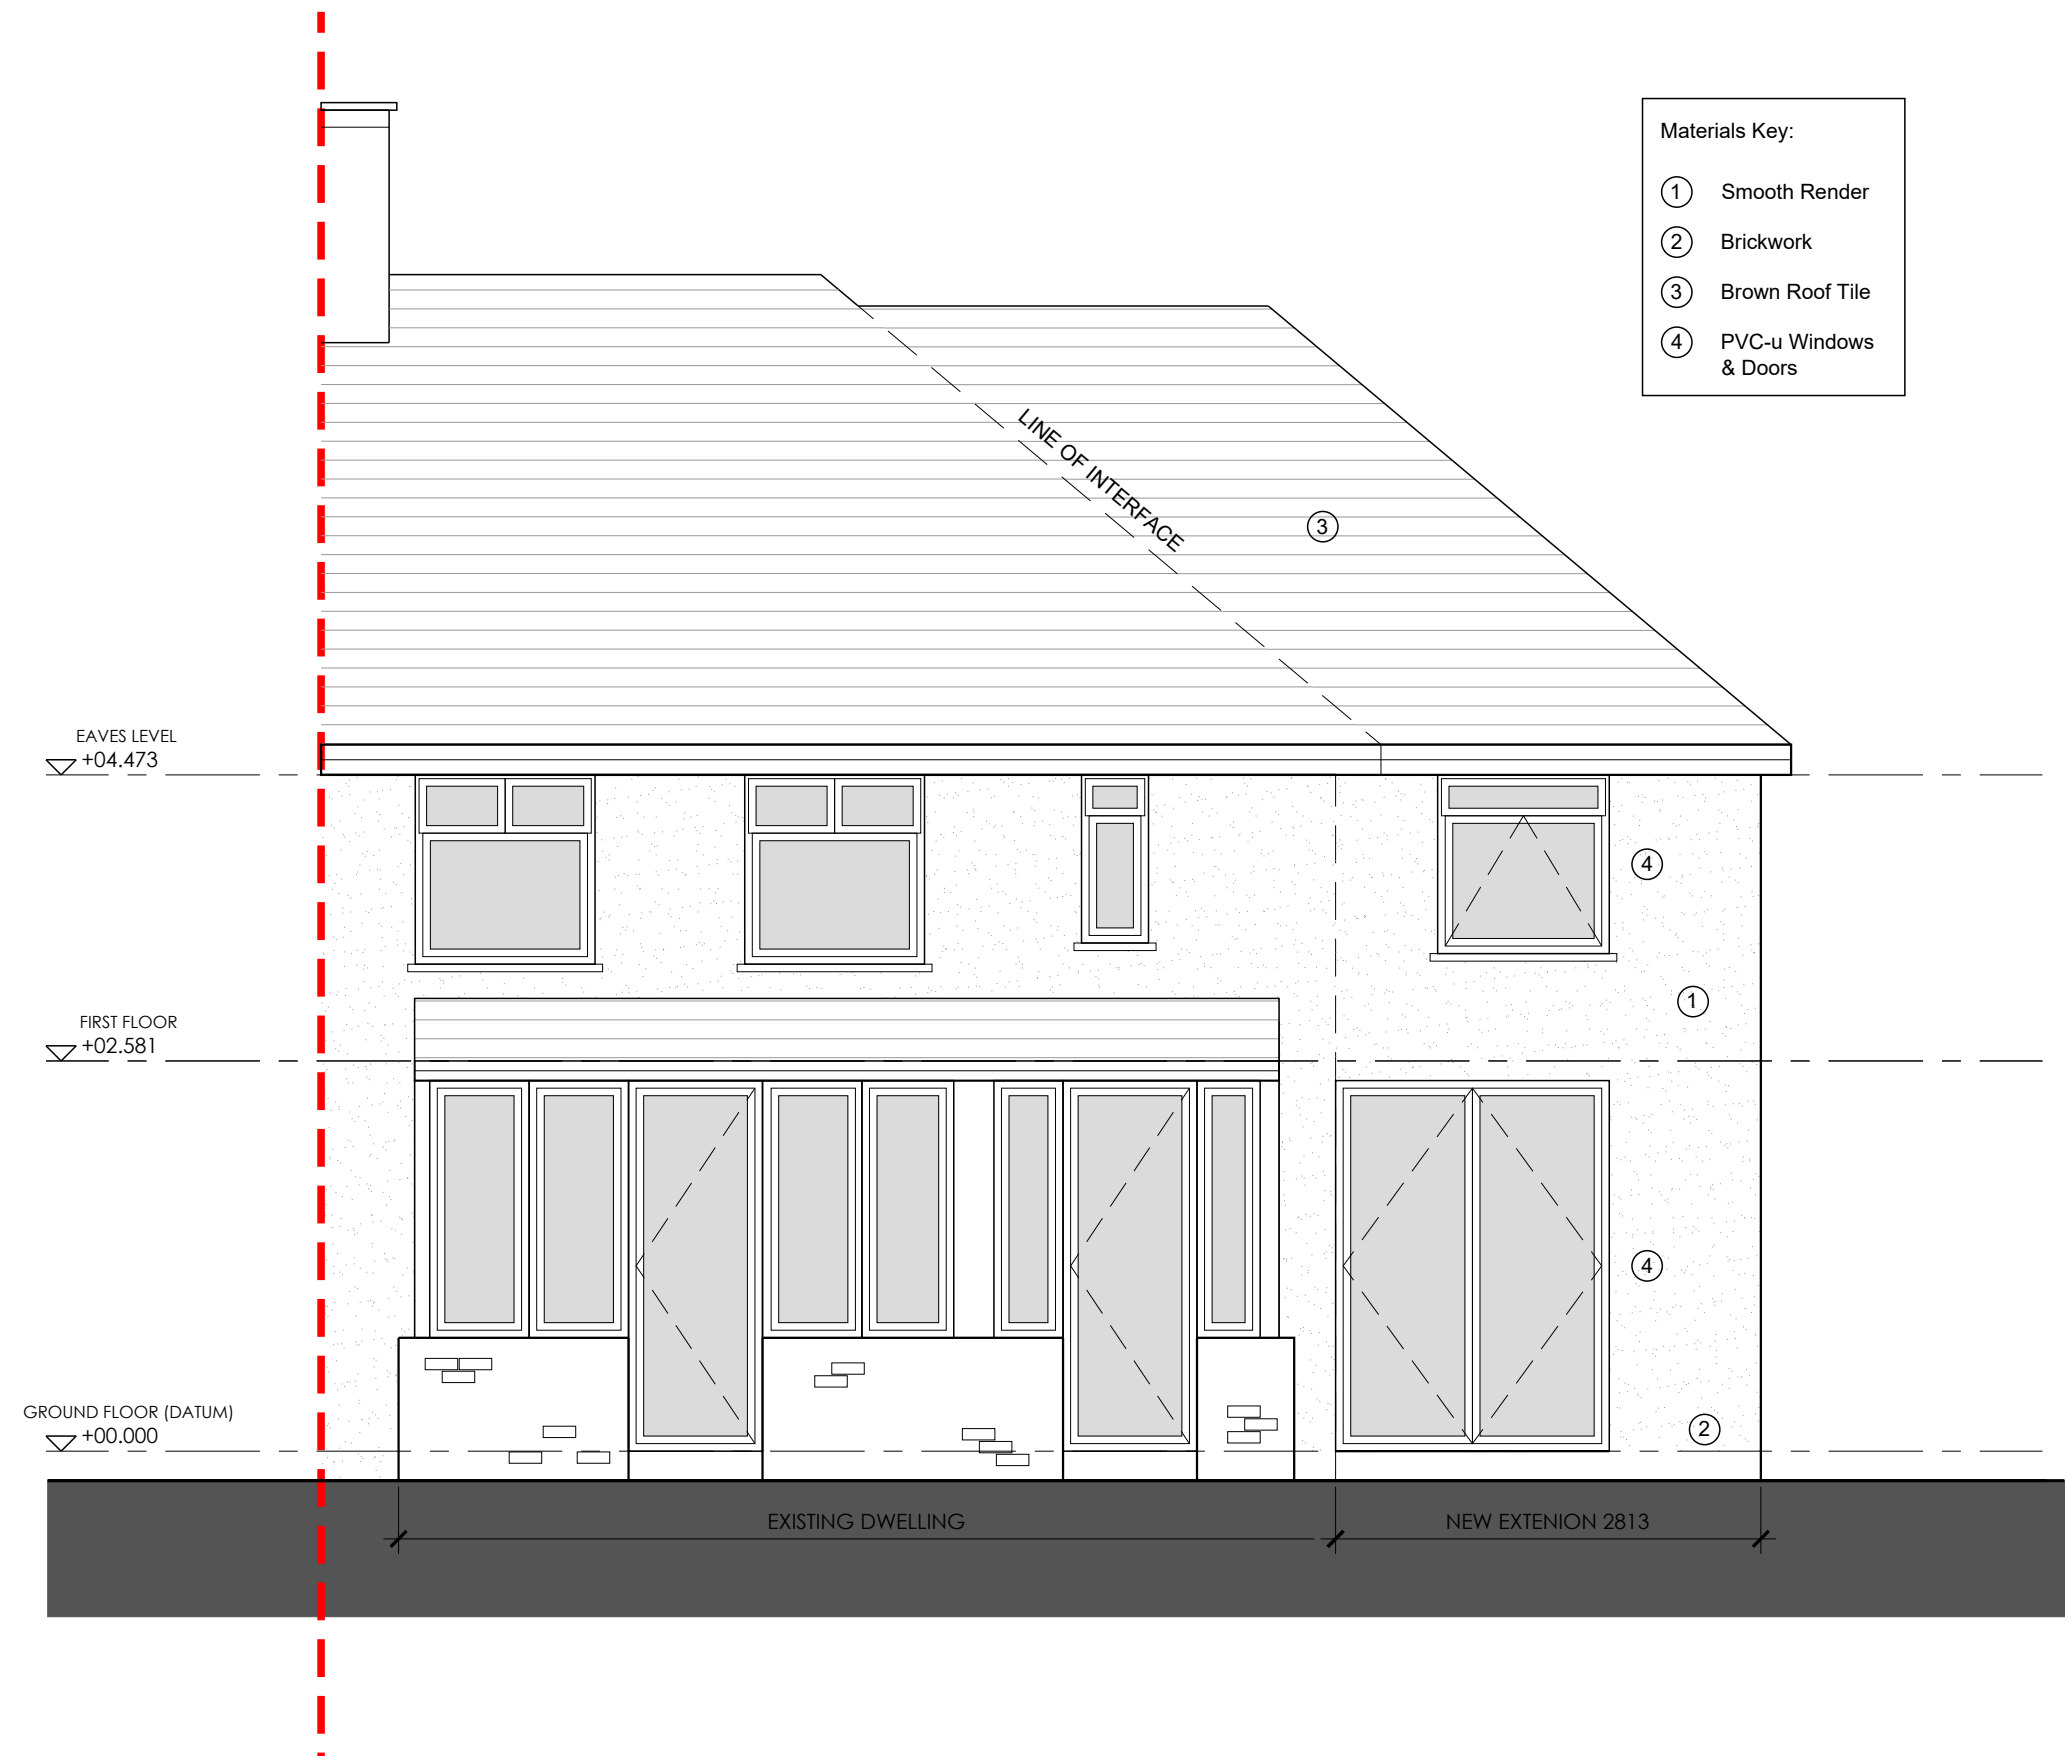

3 PROPOSED REAR ELEVATION (SOUTH)
1:50

04.11.2022		GH	Issued for Planning	
REV	DATE	DRN		
STATUS		STAGE 3 - PLANNING		
Scale Bar 1:50 0 0.5 1 1.5 2m				
CLIENT:		ASHLEY FARRELLY & MICHAEL DEMPSEY		
PROJECT NUMBER		227007		
PROJECT		EASTON ROAD		
SITE LOCATION		3 EASTON ROAD, HUXTON, LIVERPOOL, L34 4NY		
unit³		22A Jordan Street, Liverpool, L1 0BP		
		T: 0151 203 1117		
		E: mail@unit3-designstudio.com		
		W: www.unit3-designstudio.com		
DRAWING NO.		AL-20-001		
DRAWING NAME		PROPOSED PLANS		
REVISION		P1	SCALE - 1:50	SHEET SIZE - A1
DATE - 19.04.2022		DRAWN - AF		CHECKED - AF