


NOTES


ALL DIMENSIONS ARE TO BE CHECKED ON SITE.
ANY DISCREPANCIES ARE TO BE REPORTED TO THE ARCHITECT BEFORE ANY WORK COMMENCES.
THIS DRAWING SHALL NOT BE SCALED TO ASCERTAIN ANY DIMENSIONS WORK TO FIGURED DIMS ONLY.
READ IN CONJUNCTION WITH ALL RELEVANT DETAILS, SPECIFICATIONS, CONSULTANTS, SPECIALISTS AND SUBCONTRACTORS DRAWINGS / SPECIFICATIONS.
THIS DRAWING IS THE SUBJECT OF COPYRIGHT WHICH VESTS IN UNIT3 DESIGN STUDIO LIMITED. IT IS AN INFRINGEMENT OF COPYRIGHT TO REPRODUCE THIS DRAWING, BY WHATEVER MEANS, INCLUDING ELECTRONIC, WITHOUT THE EXPRESS WRITTEN CONSENT OF UNIT3 DESIGN STUDIO LIMITED WHICH RESERVES ALL RIGHTS



1 EXISTING FRONT ELEVATION (NORTH)
1:50

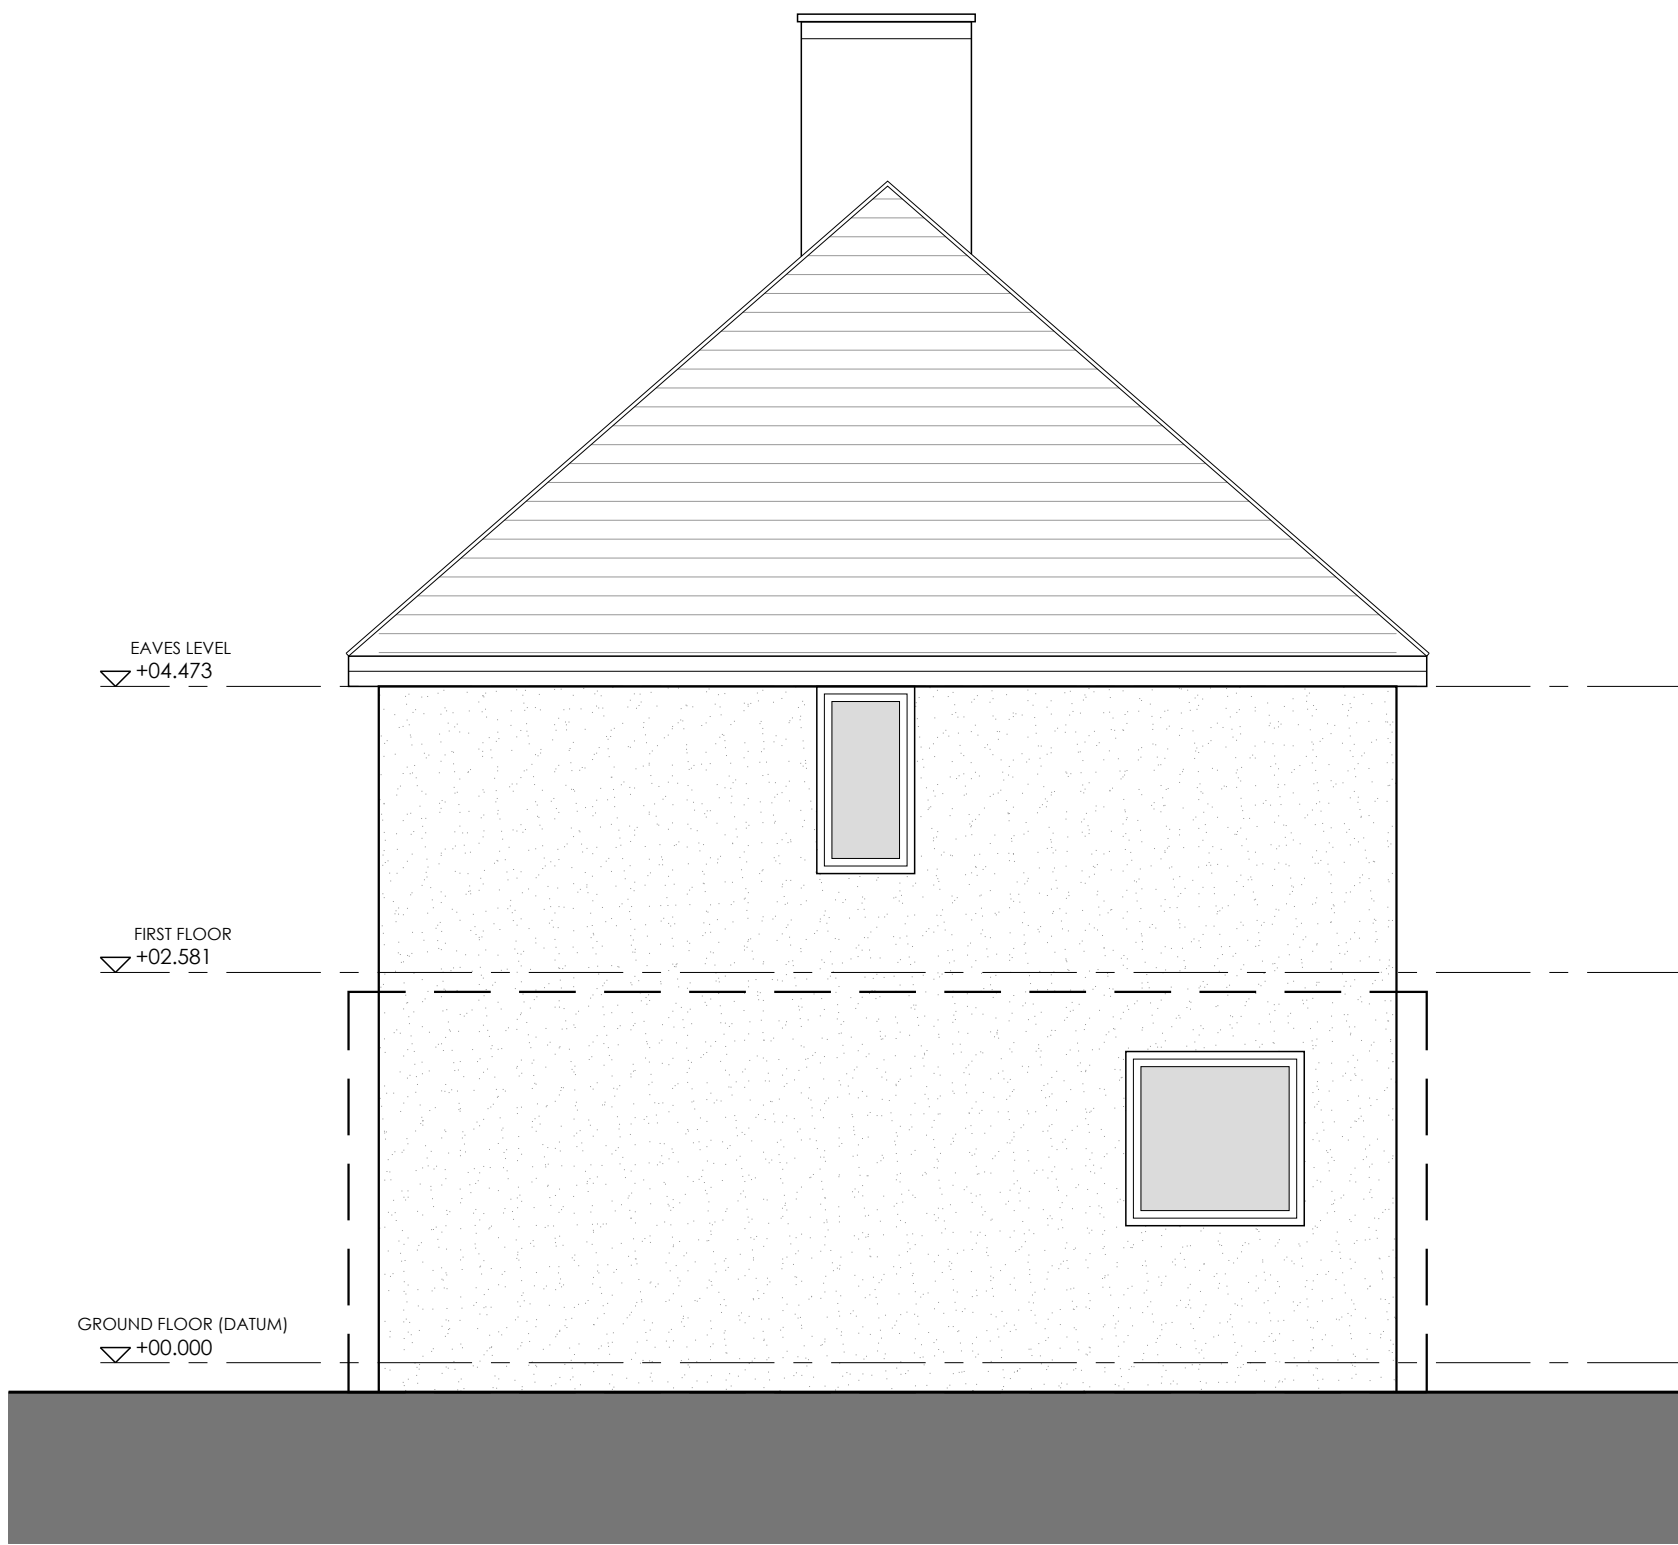


2 EXISTING SIDE ELEVATION (EAST)
1:50

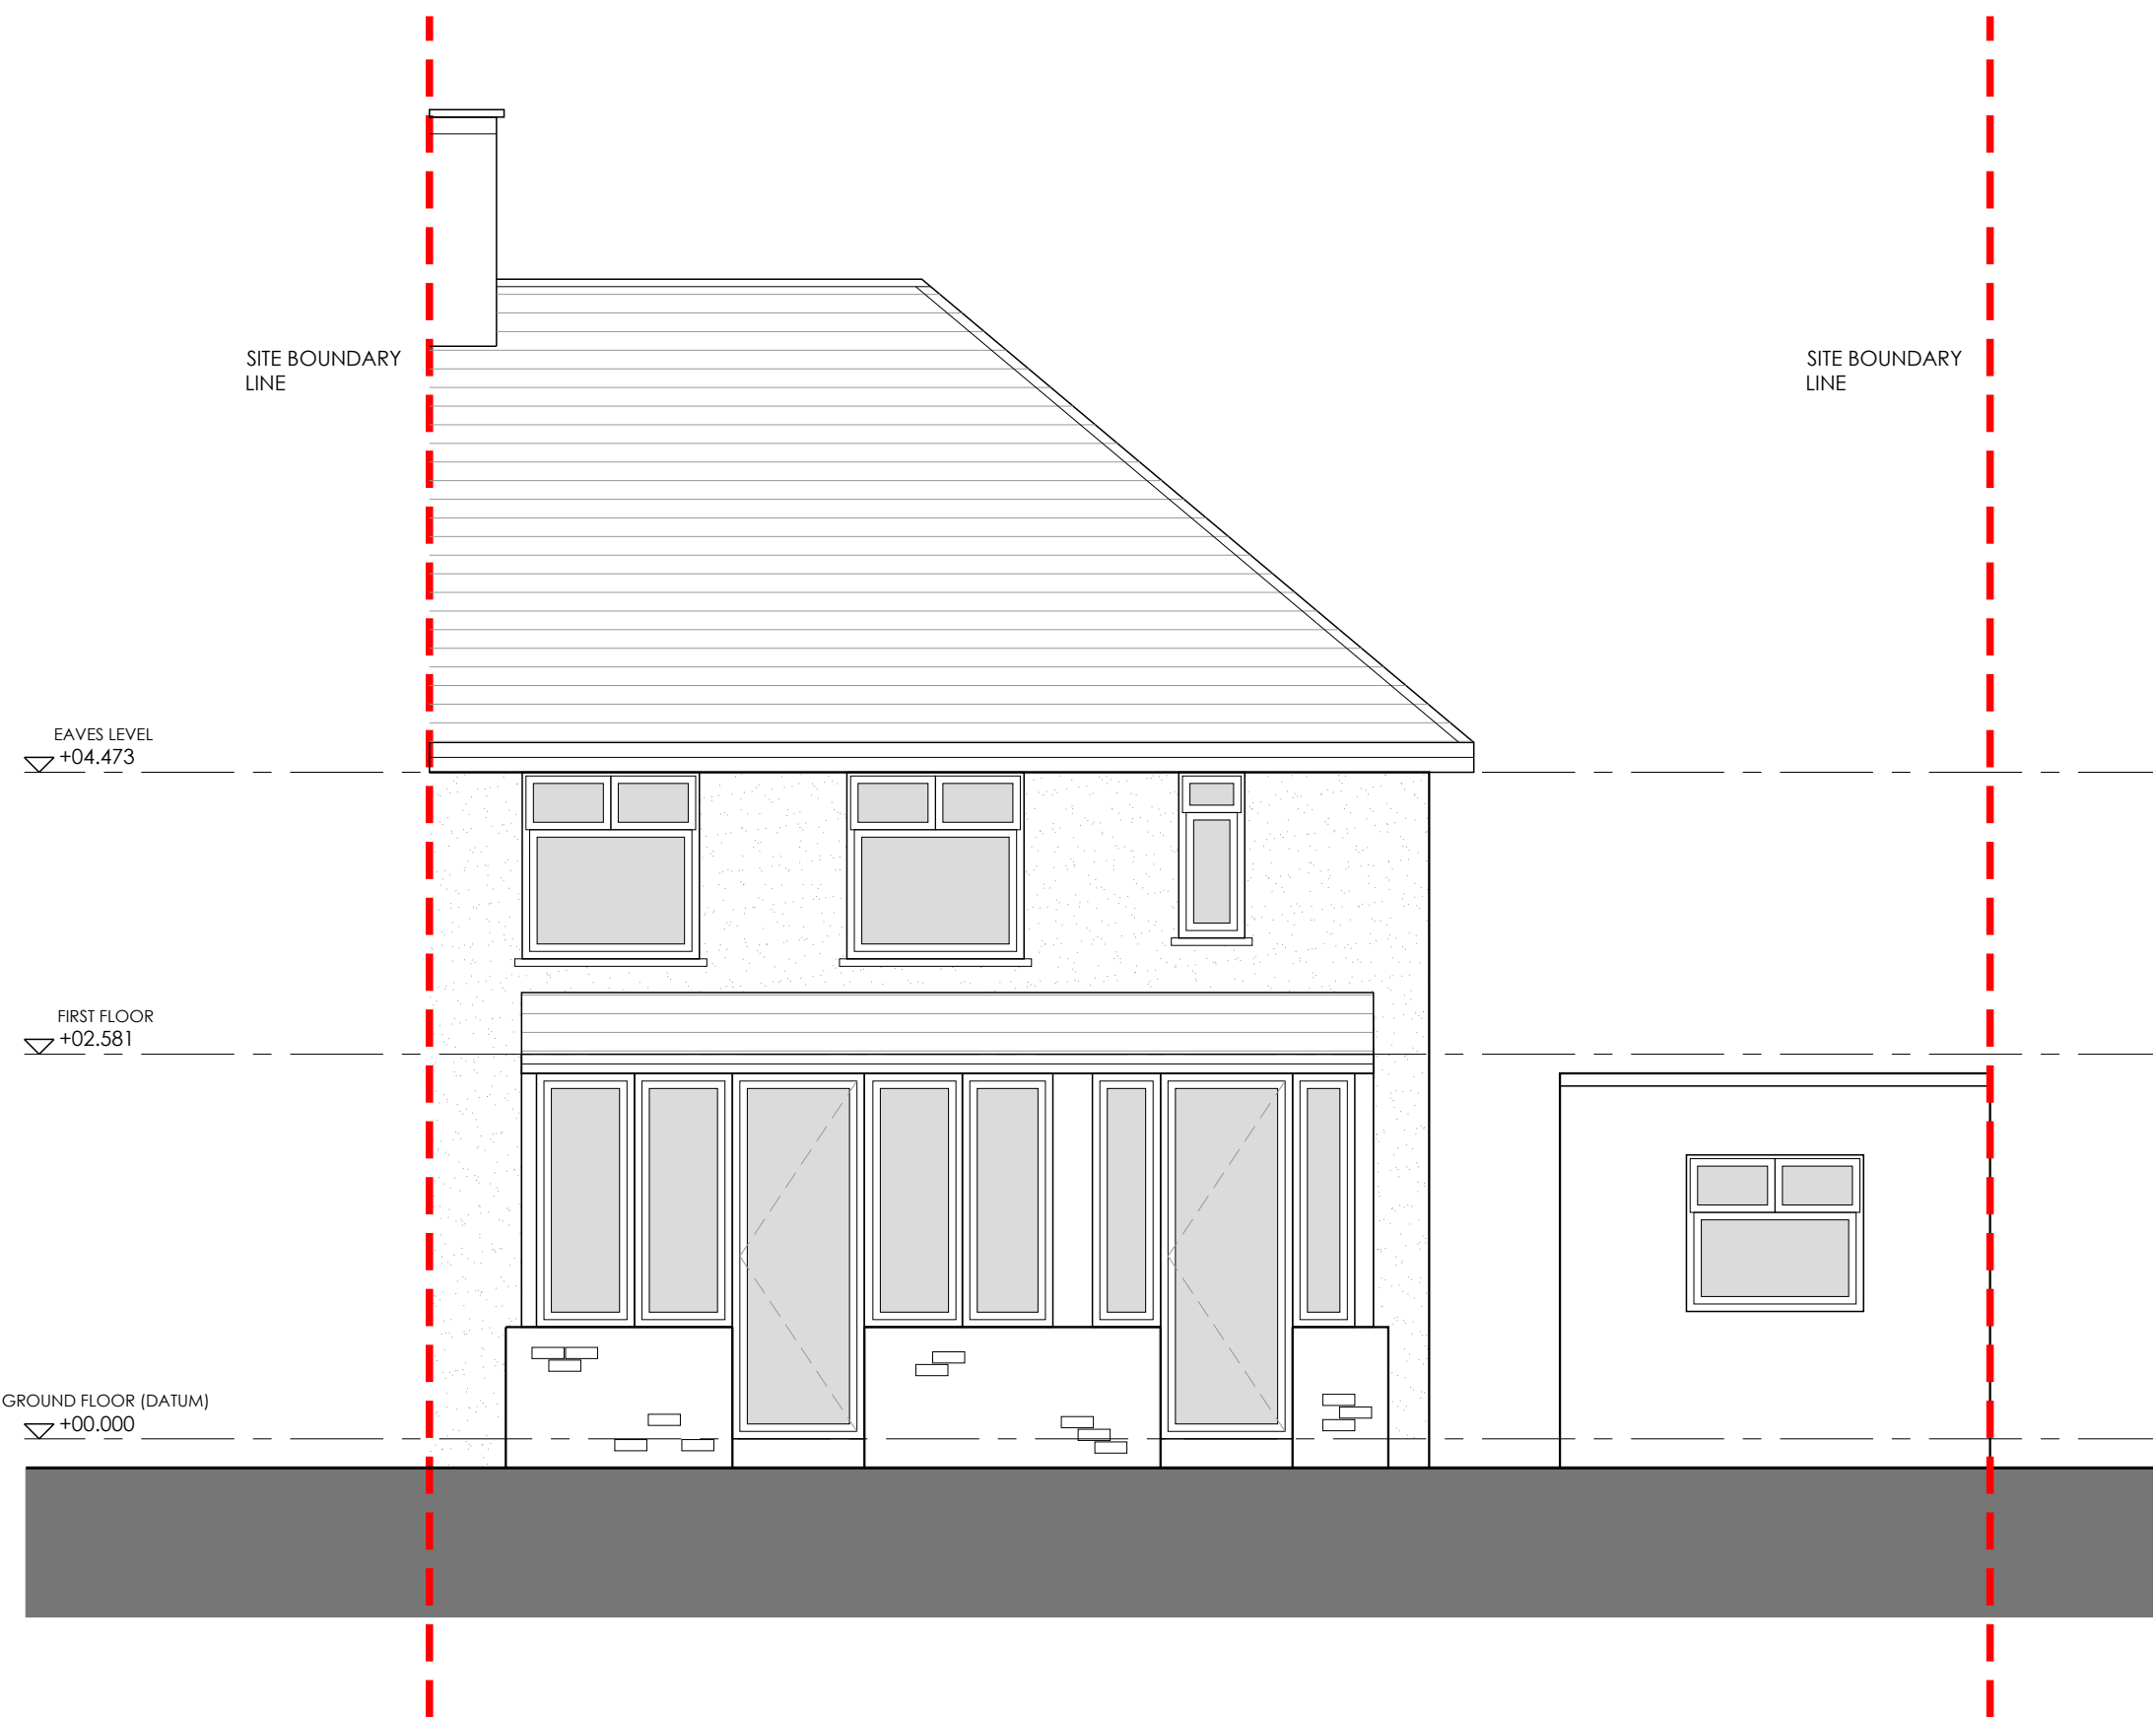

3 EXISTING REAR ELEVATION (SOUTH)
1:50

P2	14.11.2022	AF	Garage elevations added
P1	04.11.2022	GH	Issued for Planning

REV	DATE	DRN
STATUS	STAGE 3 - PLANNING	

 

CLIENT:	ASHLEY FARRELLY & MICHAEL DEMPSEY
---------	-----------------------------------

PROJECT NUMBER	227007
PROJECT	EASTON ROAD
SITE LOCATION	3 EASTON ROAD, HUXTON, LIVERPOOL, L36 4NY

unit³

22A, Jordan Street,
Liverpool,
L1 0BP
T: 0151 203 1117
E: mail@unit3-designstudio.com
W: www.unit3-designstudio.com

DRAWING NO.	AE-01-001		
DRAWING NAME	EXISTING ELEVATIONS		
REVISION	P2	SCALE - 1:50	SHEET SIZE - A1
DATE - 19.04.2022	DRAWN - GH	CHECKED - AF	