
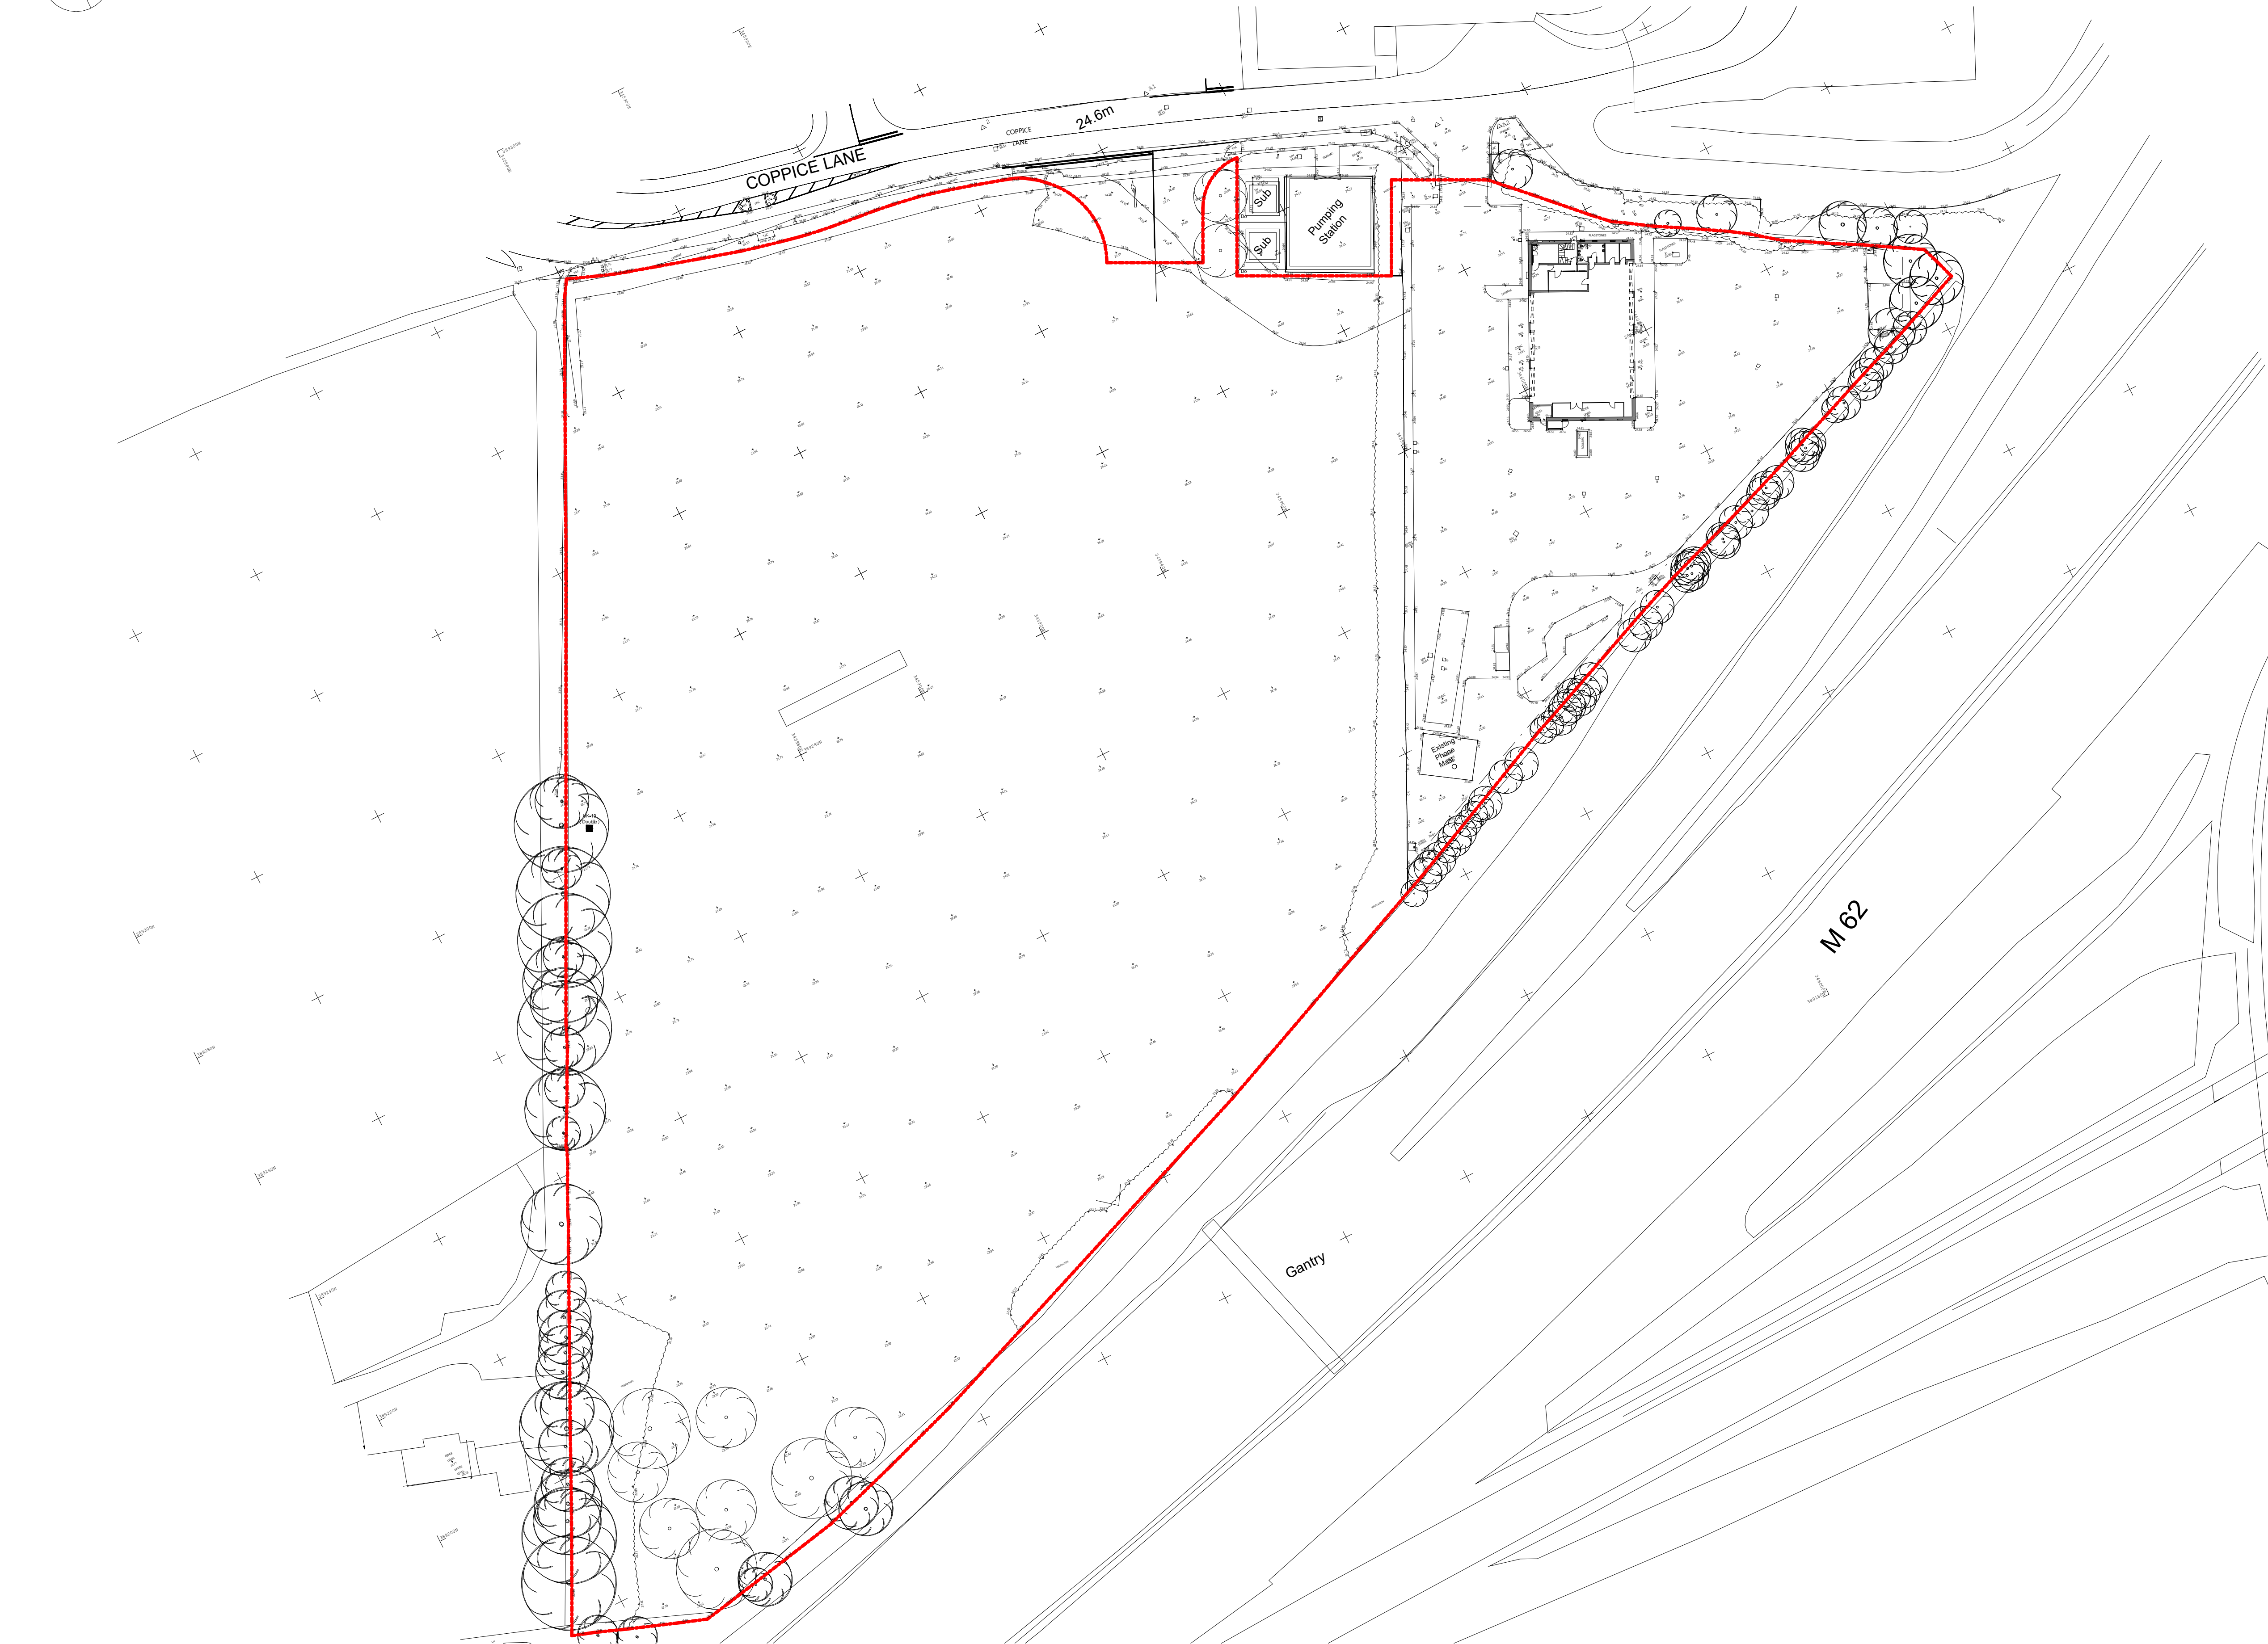


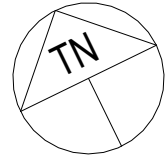

P1	PLANNING ISSUE	JR	-	25/10/24
1	Draft Planning Issue	JR	-	27/09/24
No.	Description	Prep	Chk	Date

All given dimensions are in millimetres
Architect to be notified of discrepancies in figured dimensions
Contractors must check all dimensions from site
This drawing is copyright and is for use on this site only

Project		
Hatfield JLR Knowsley		
Title		
Existing Site Plan		
Job No.	Drawing No.	Revision
6329_01	100	
Scale @ A1:	1 : 500	P1

Status:	PLANNING	
Auth:	XL	Date: Sept 2024

TAYLORDESIGN architects

www.taylor-design.co.uk
Naciffe House, Station Road, Winslow, Cheshire, SK9 1BU
t: 01293 241181
e: office@taylor-design.co.uk