


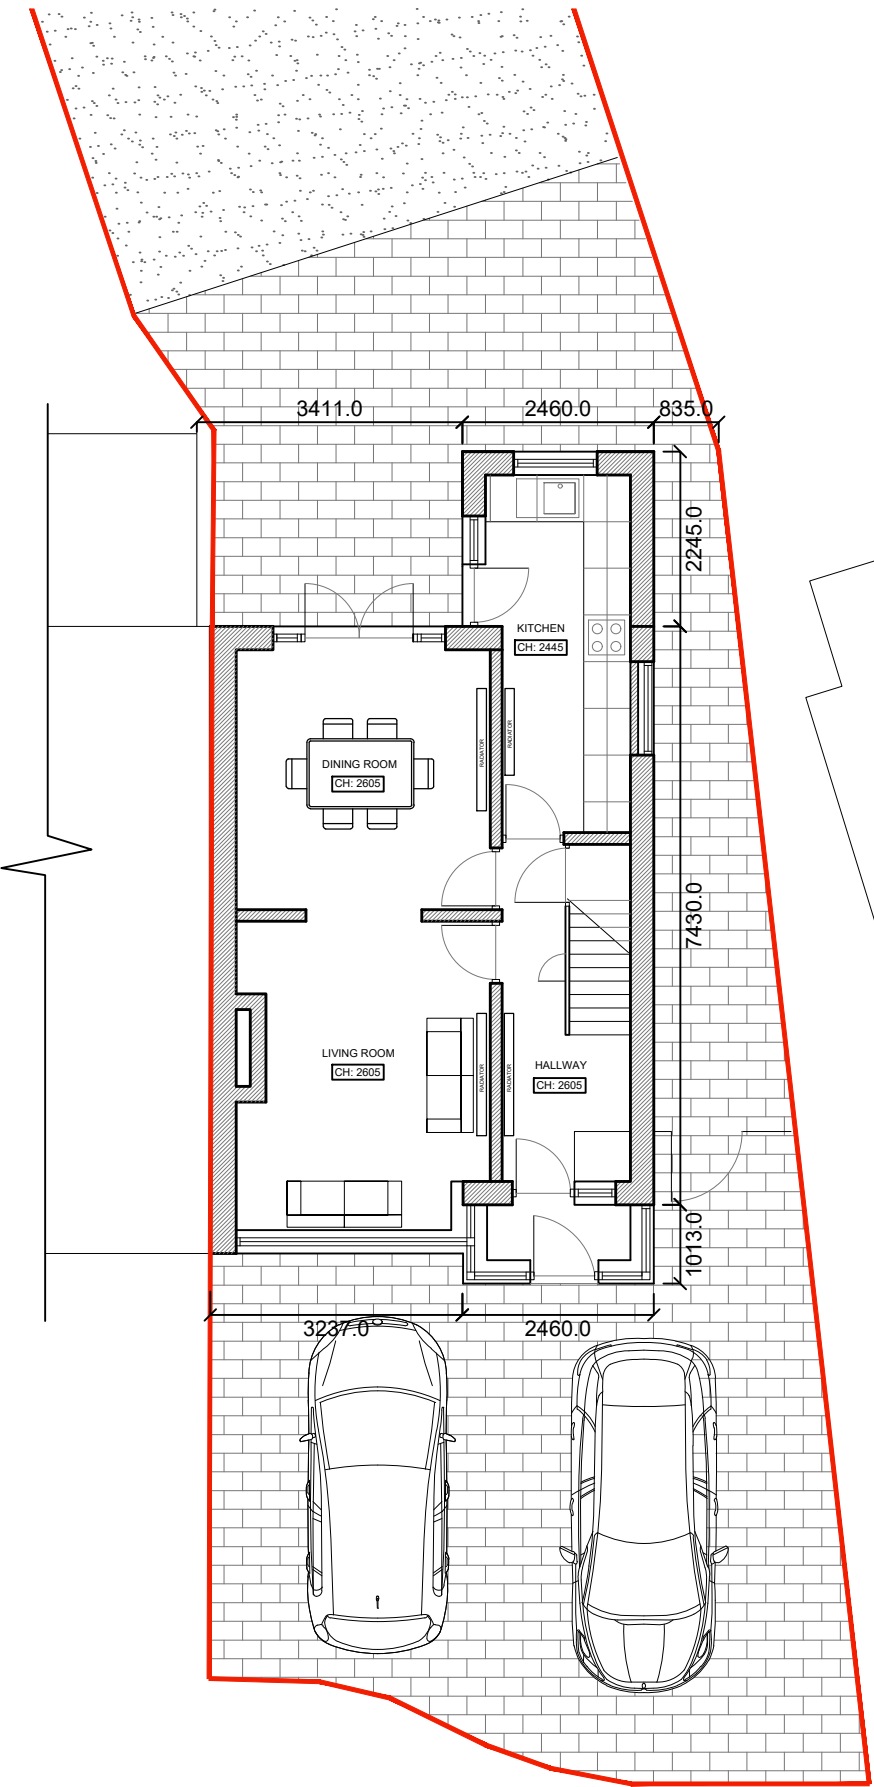


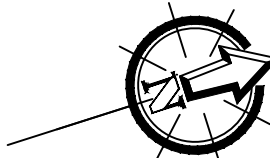


EXISTING GROUND FLOOR PLAN SCALE 1:100

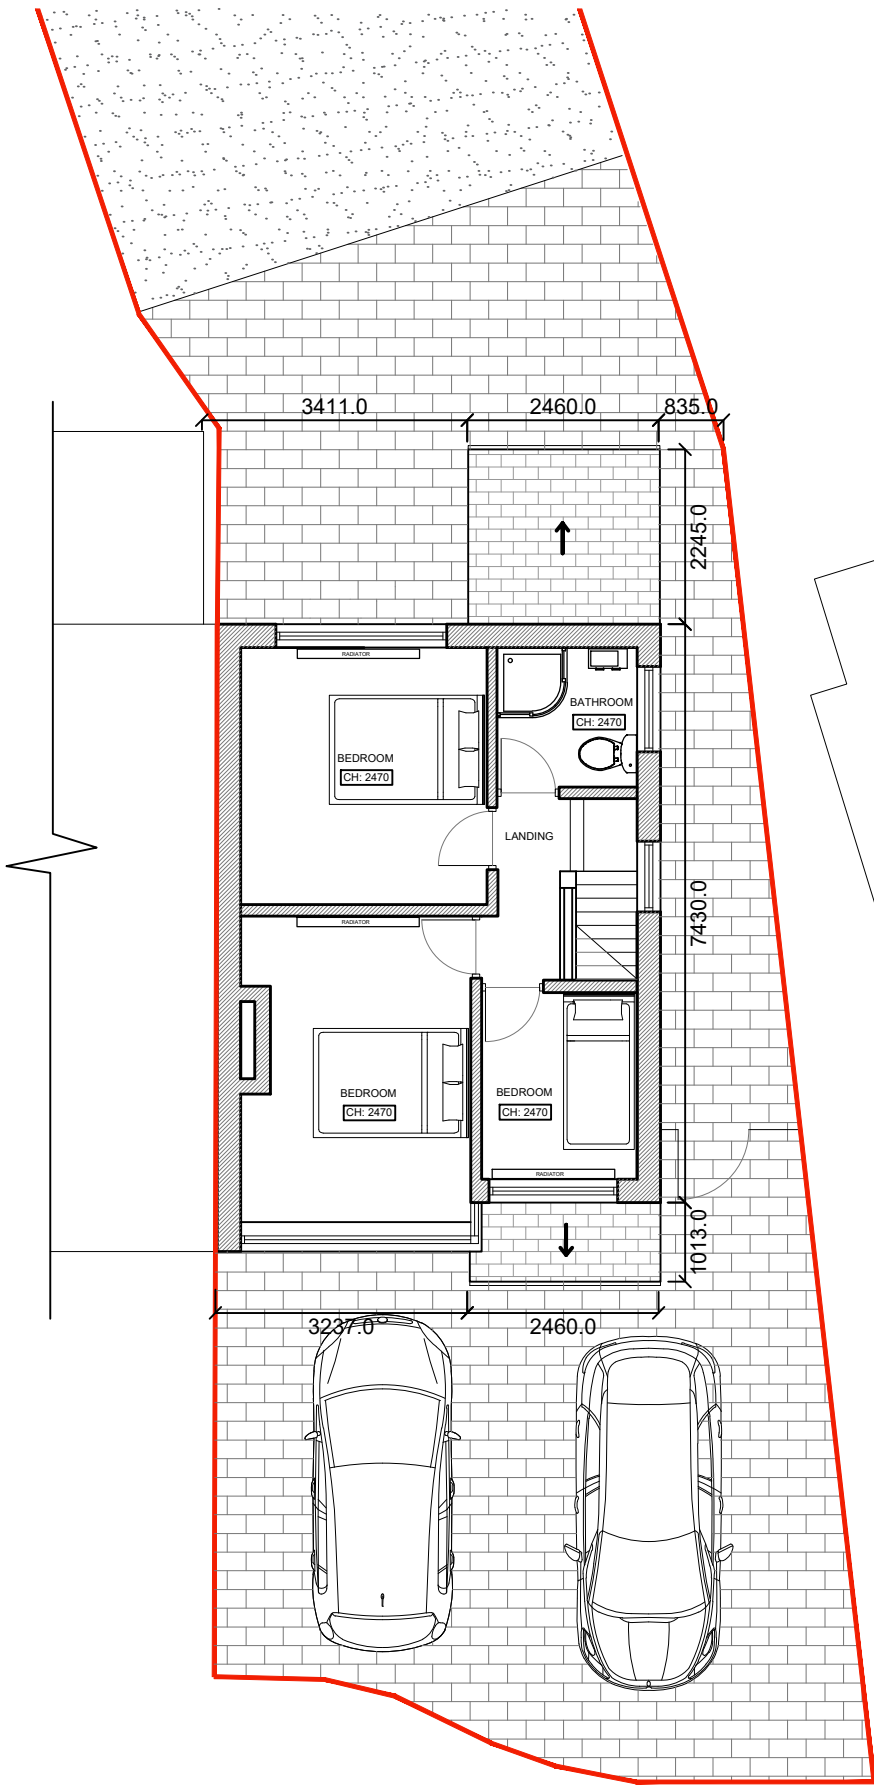

EXISTING FIRST FLOOR PLAN SCALE 1:100

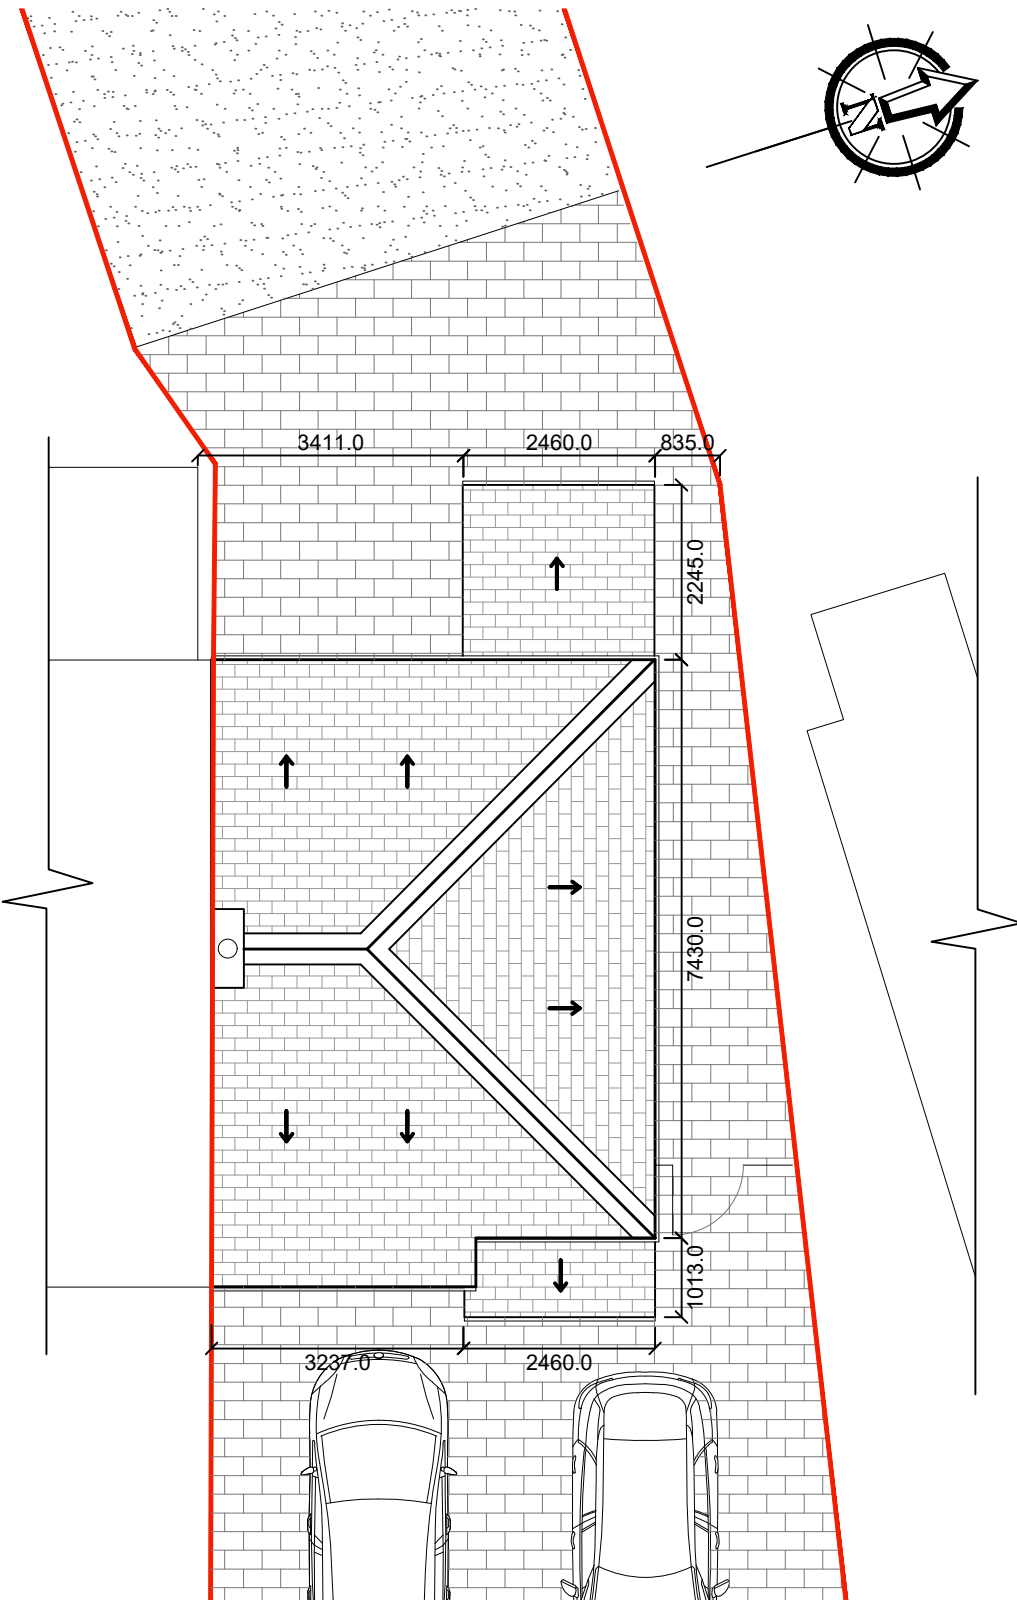

EXISTING ROOF PLAN SCALE 1:100

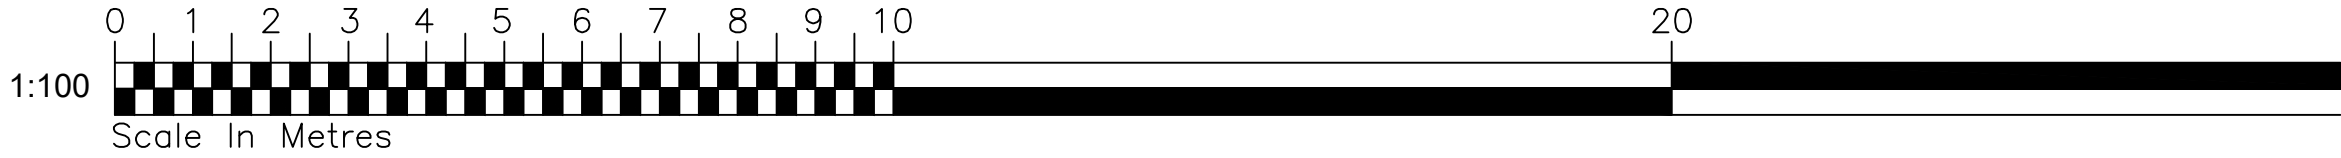

REV.	DATE	DESCRIPTION	DRAWN
CLIENT	MS MURRAY & MR SAWLE		
PROJECT	18 WENTWORTH GROVE, LIVERPOOL, L36 4LB		
	PROPOSED REAR TWO-STOREY EXTENSION		
JOB NUMBER:			
DATE	MARCH 2021		
SCALE:	1:100 @ A3		
DRAWING	EXISTING FLOORS & ROOF PLAN		
DRAWING. NO. 115 – P02	REVISION		