


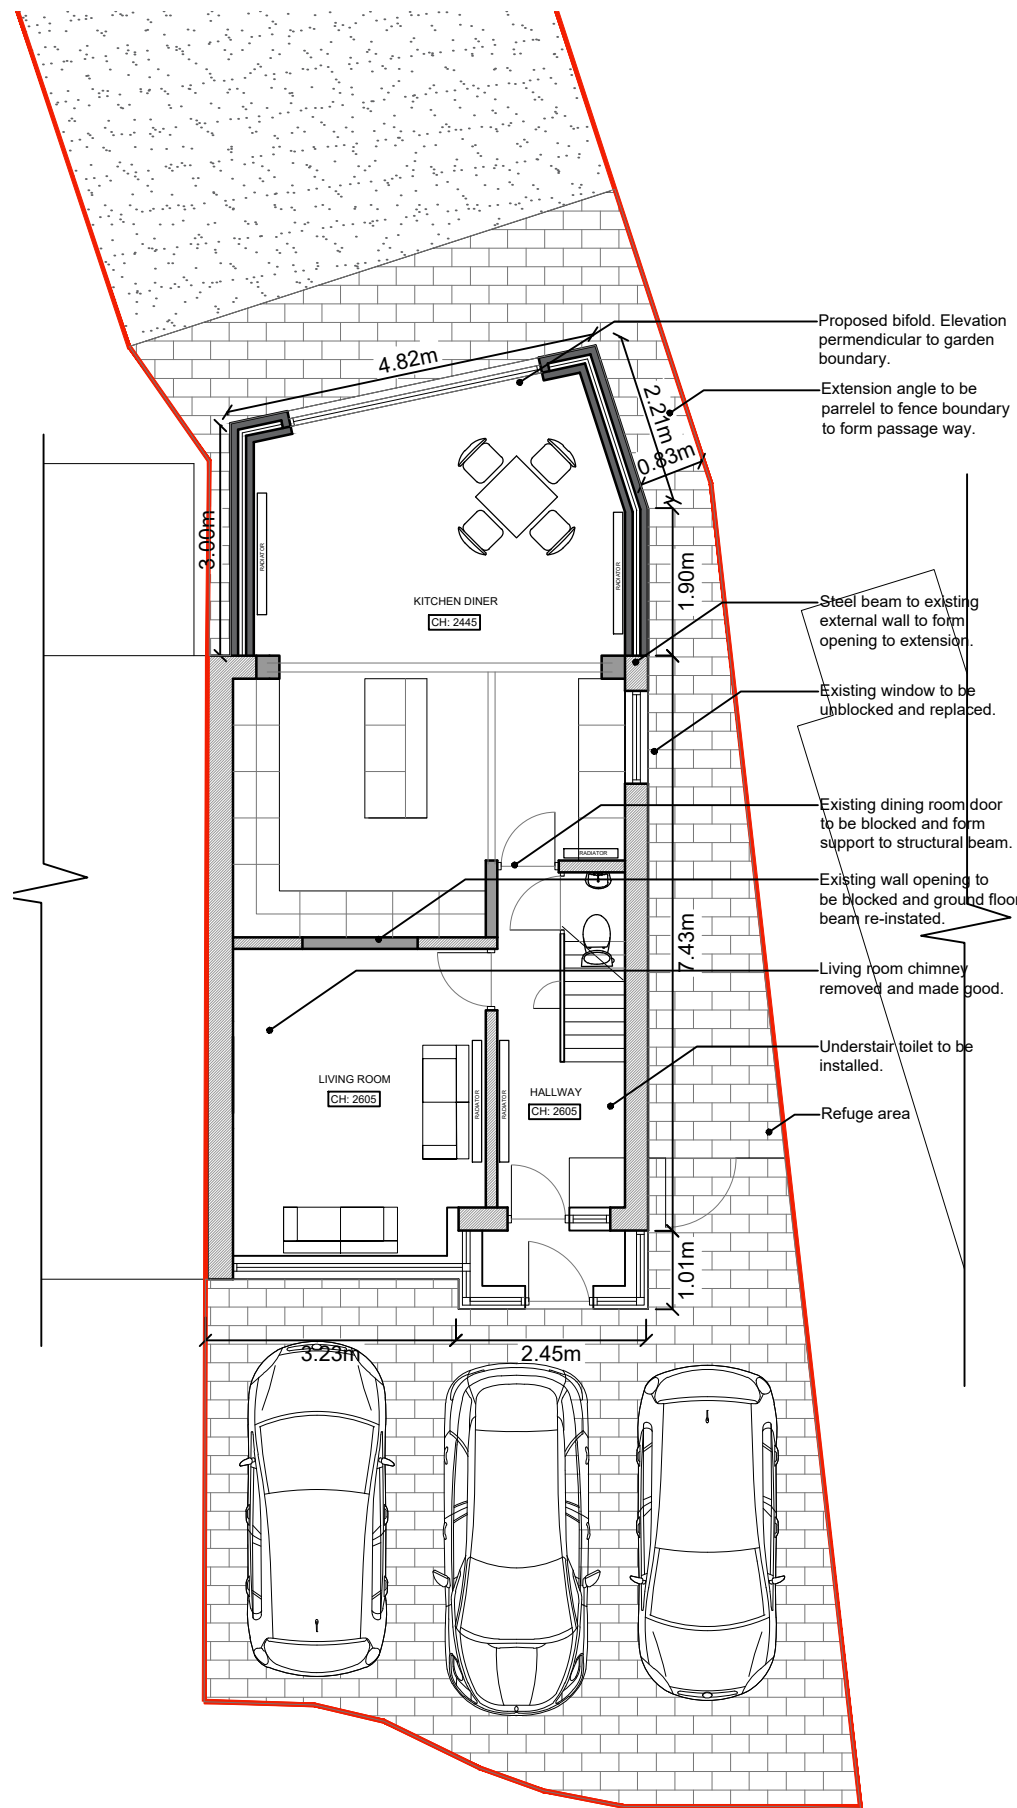


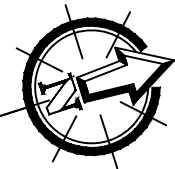

PROPOSED GROUND FLOOR PLAN SCALE 1:100

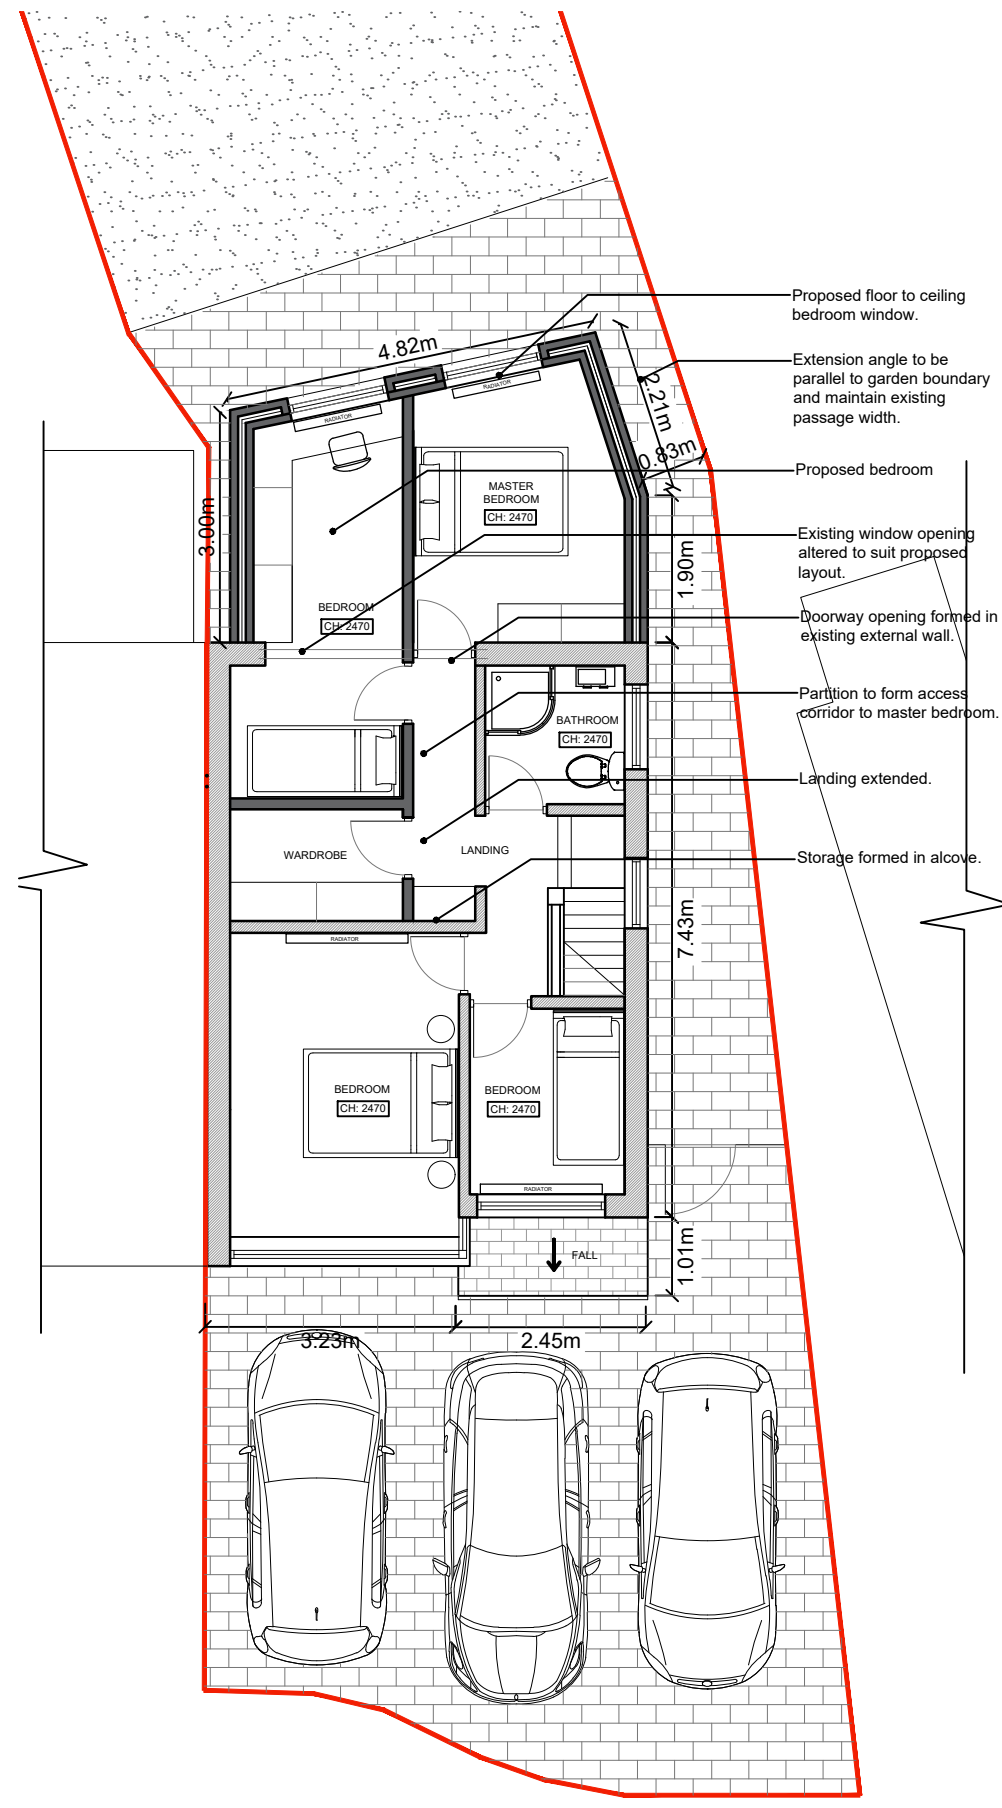

PROPOSED FIRST FLOOR PLAN SCALE 1:100

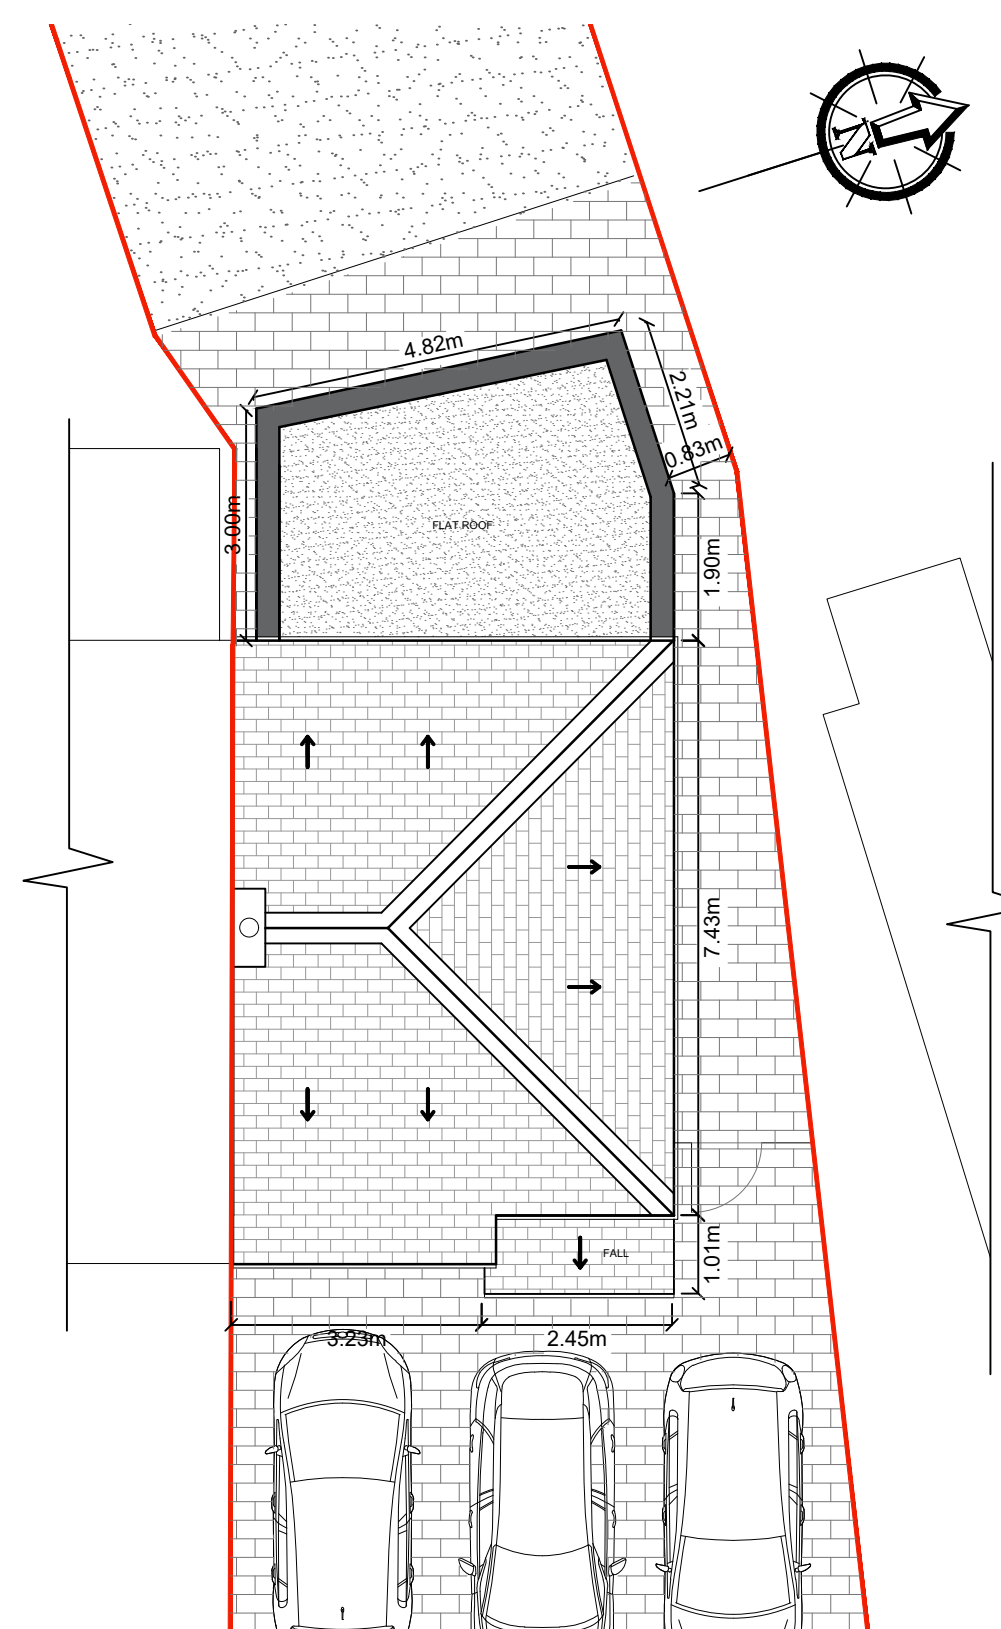

PROPOSED ROOF PLAN SCALE 1:100



A	06/03/2022	Proposals amended following feedback from LPA	
REV.	DATE	DESCRIPTION	DRAWN
CLIENT	MS MURRAY & MR SAWLE		
PROJECT	18 WENTWORTH GROVE, LIVERPOOL, L36 4LB		
	PROPOSED REAR TWO-STOREY EXTENSION		
JOB NUMBER:			
DATE	MARCH 2021		
SCALE:	1:100 @ A3		
DRAWING	PROPOSED FLOOR & ROOF PLANS		
DRAWING NO. 115 - P06	REVISION		