



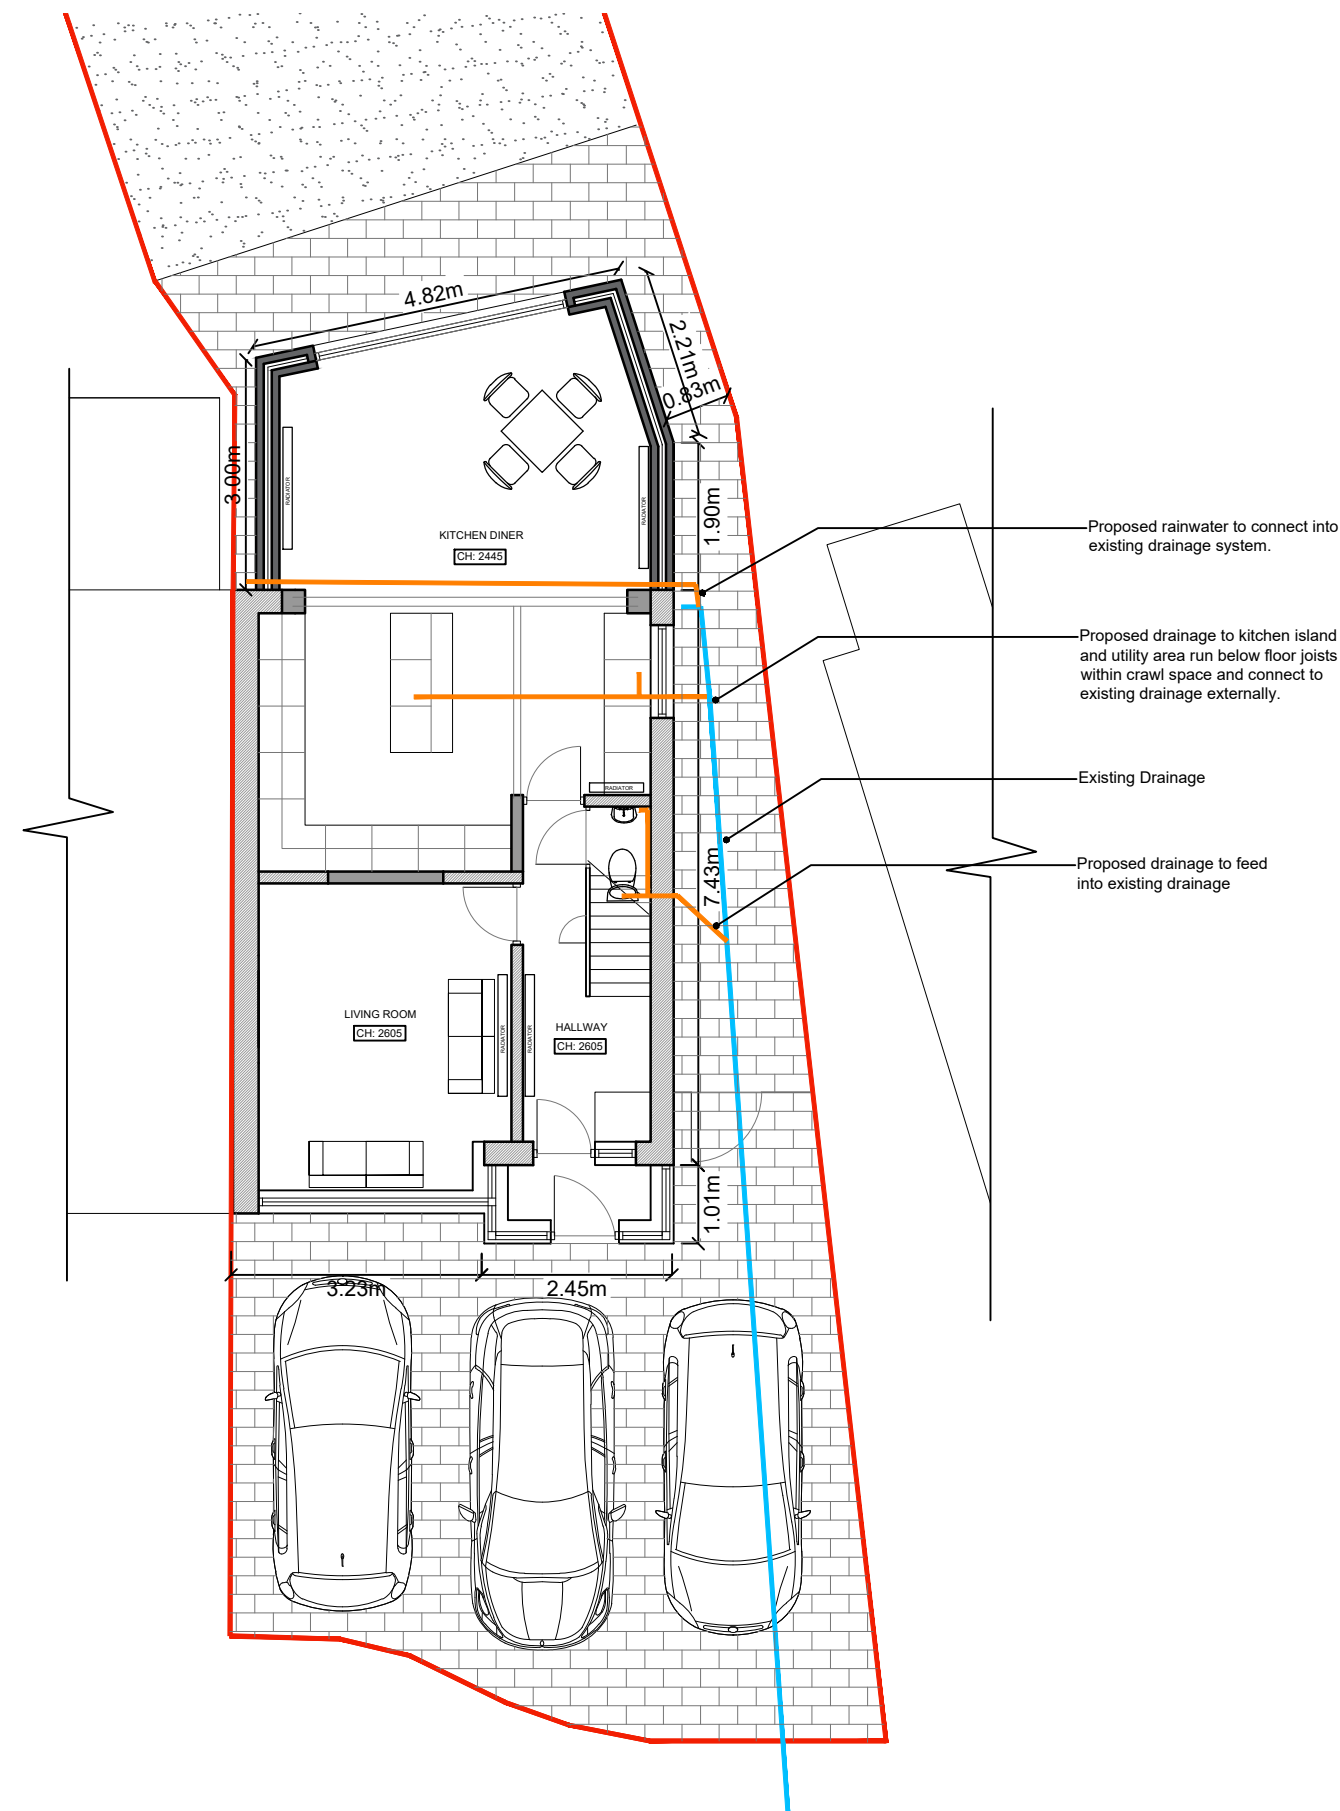

PROPOSED DRAINAGE PLAN SCALE 1:100

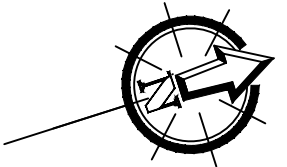

A	06/03/2022	Proposals amended following feedback from LPA	
REV.	DATE	DESCRIPTION	DRAWN
CLIENT	MS MURRAY & MR SAWLE		
PROJECT	18 WENTWORTH GROVE, LIVERPOOL, L36 4LB PROPOSED REAR TWO-STOREY EXTENTION		
JOB NUMBER:			
DATE	MARCH 2021		
SCALE:	1:100 @ A3		
DRAWING	PROPOSED DRAINAGE		
DRAWING. NO. 115 – P08	REVISION		