



PROPOSED REAR EXTENSION, 4 Corncroft Road, Knowsley.

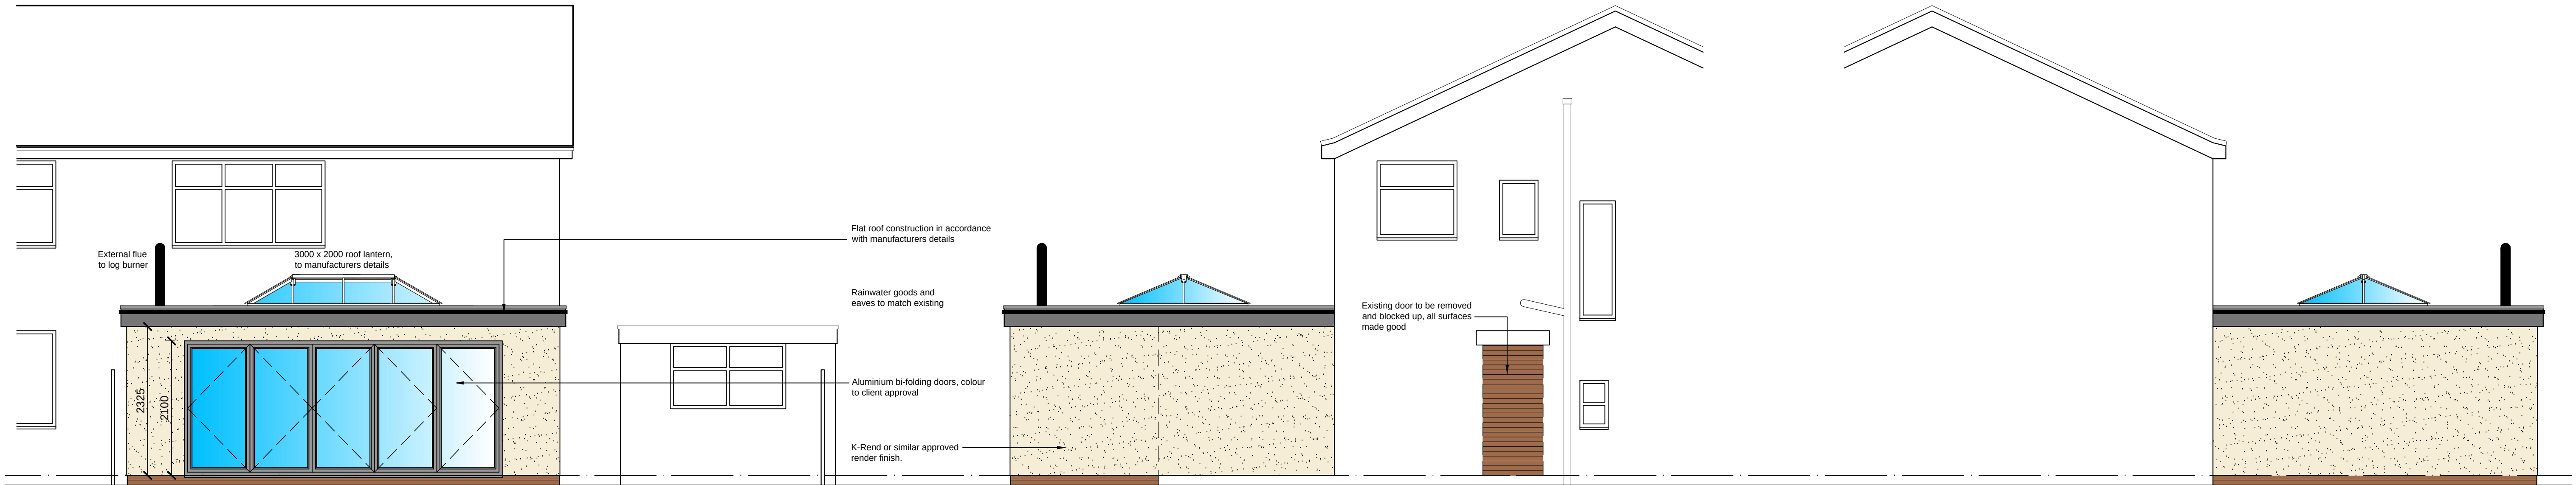

PROPOSED REAR ELEVATION

PROPOSED SIDE ELEVATION

PROPOSED SIDE ELEVATION

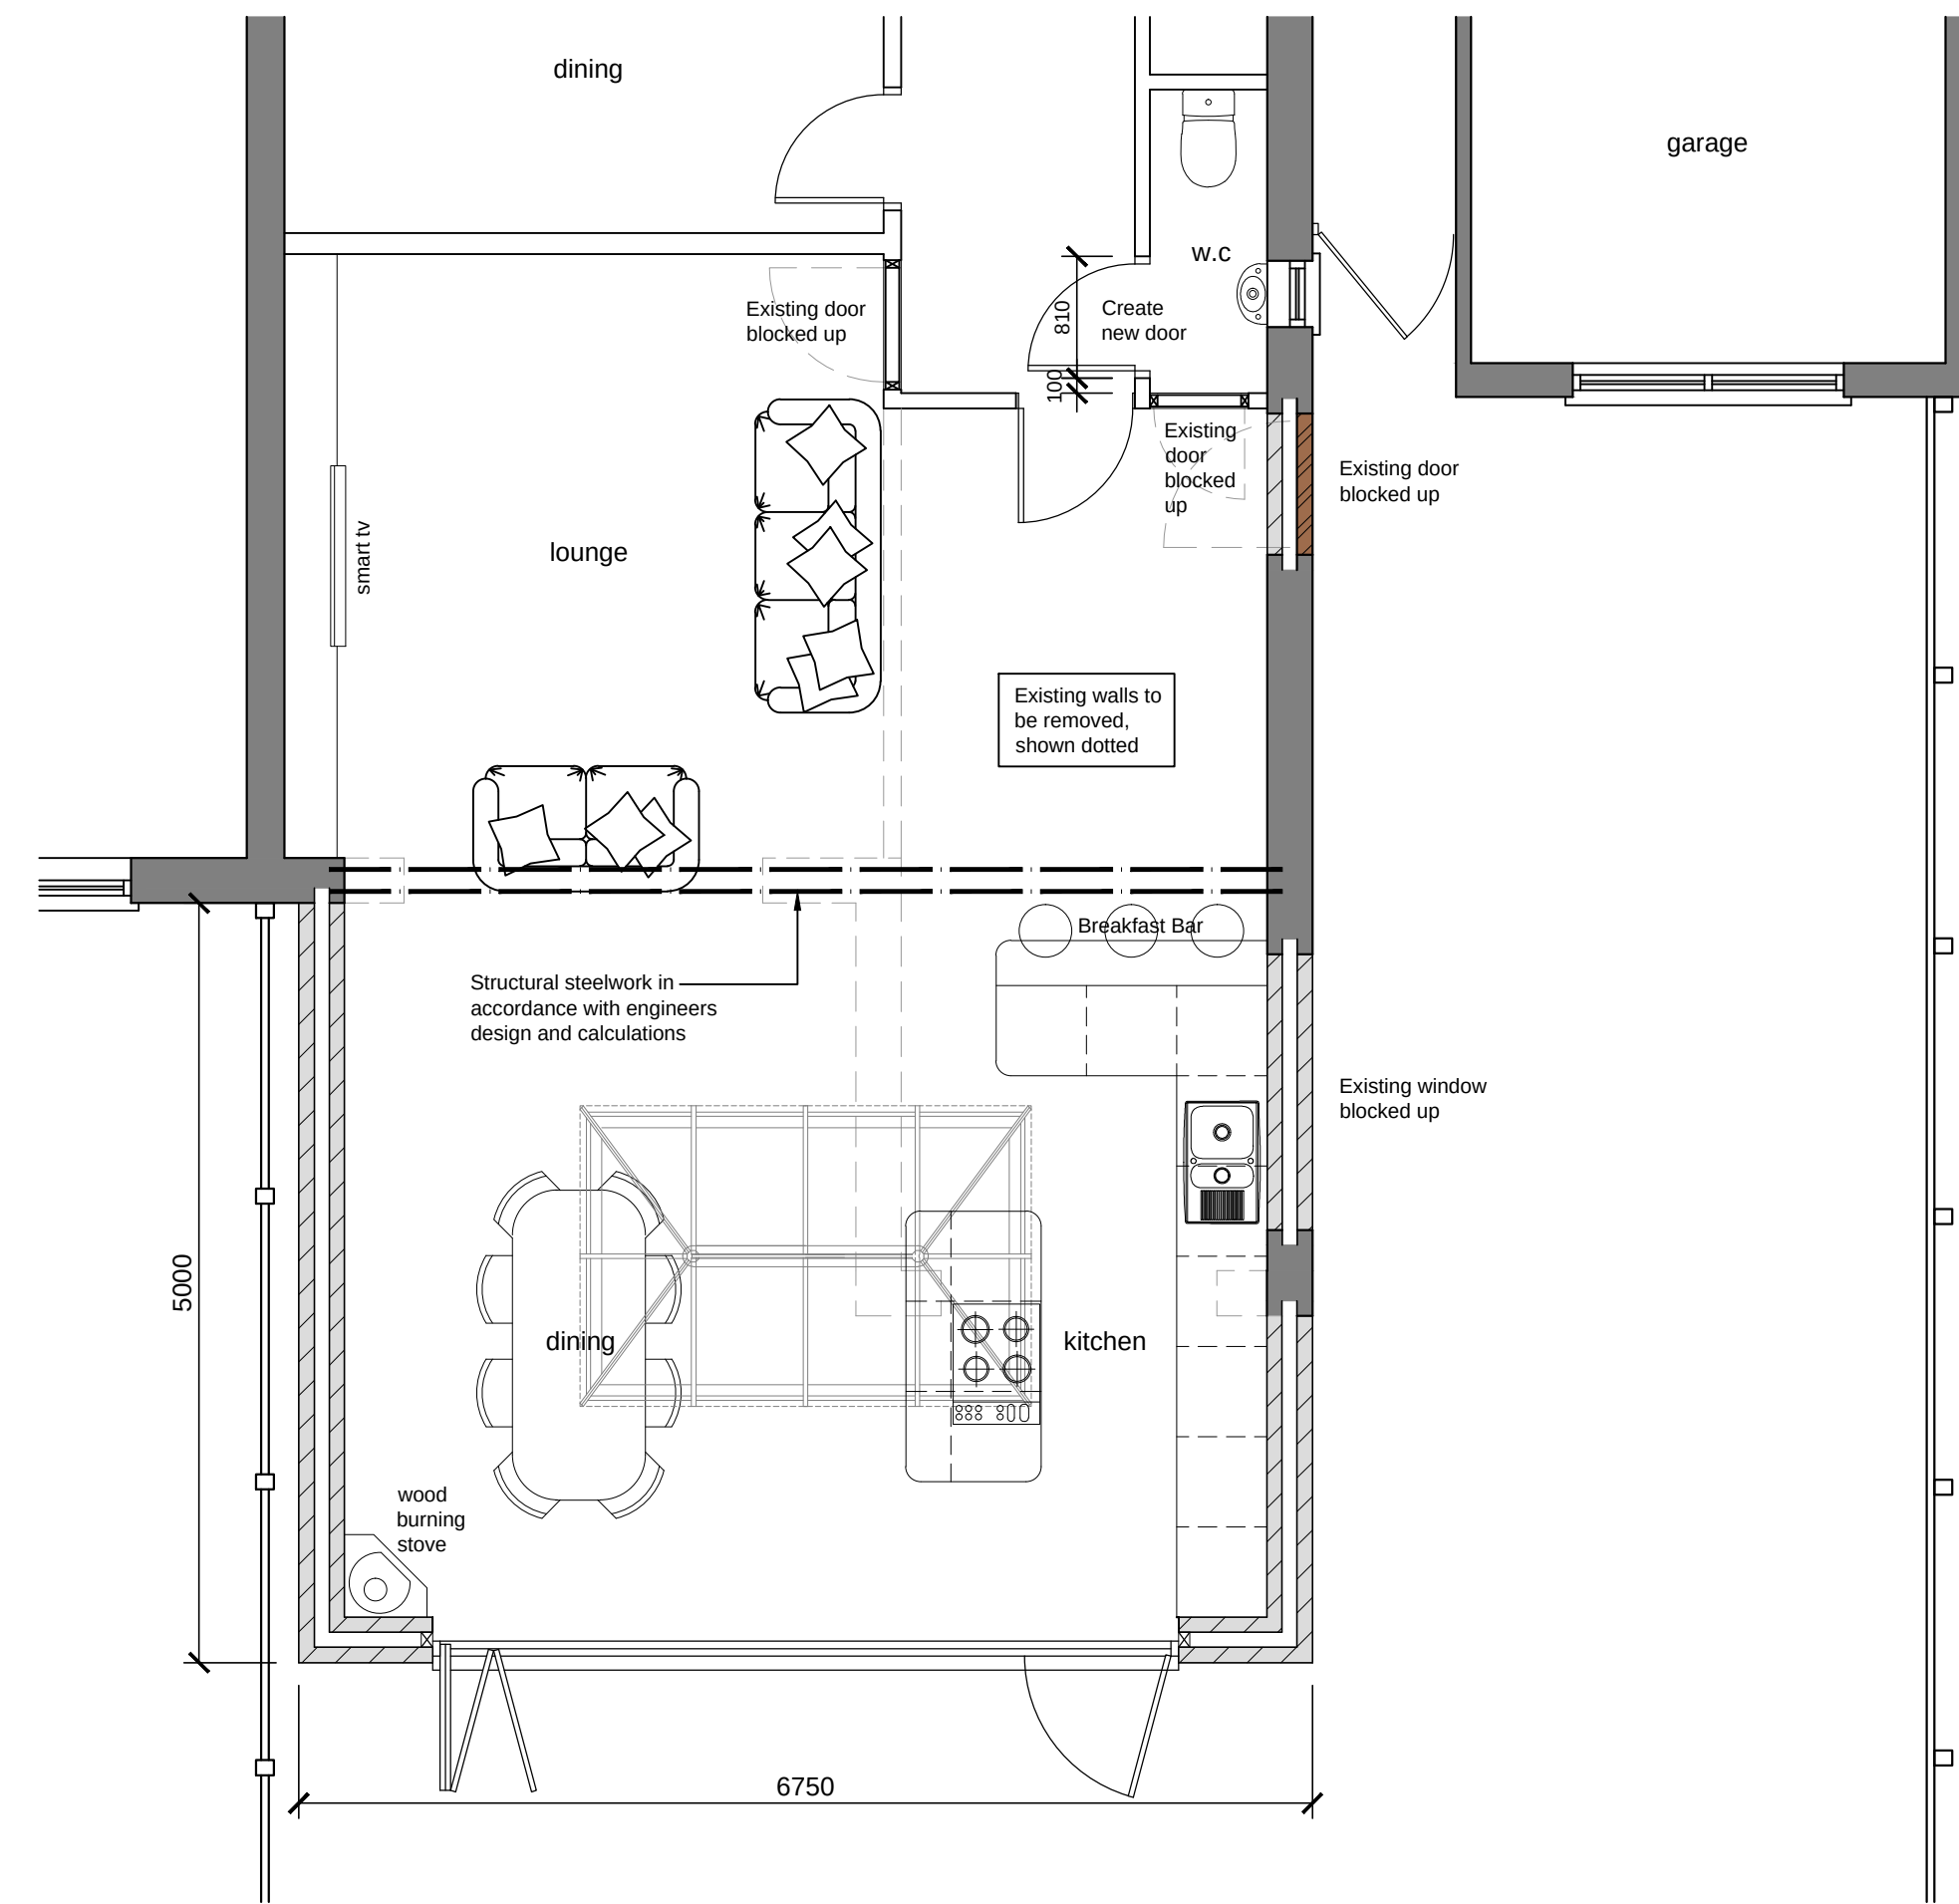

PROPOSED GROUND FLOOR PLAN



PLANNING

P2	15-02-22	Planning issue	DLM
P1	07-02-22	Preliminary issue	DLM
Rev	Date	Detail	By
Creating Spaces for Better Living M 07921 826 274 T 01942 933 634 E cadesignservices@hotmail.co.uk Suite 3 Wilco House Church St Leigh WN7 1AX CONCISE ARCHITECTURAL DESIGN SERVICES			
Contractor			
Client			
MR & MRS T. HARRIGAN			
Project Title			
PROPOSED REAR EXTENSION 4 CORNCROFT ROAD, KNOWSLEY			
Drawing Title			
PROPOSED PLAN & ELEVATIONS			
Scale	Date	Design	CAD
1:50 @ A1	February 2022		
Drawing No.	2144-02	Rev	P2
Base Dwg xref.			