


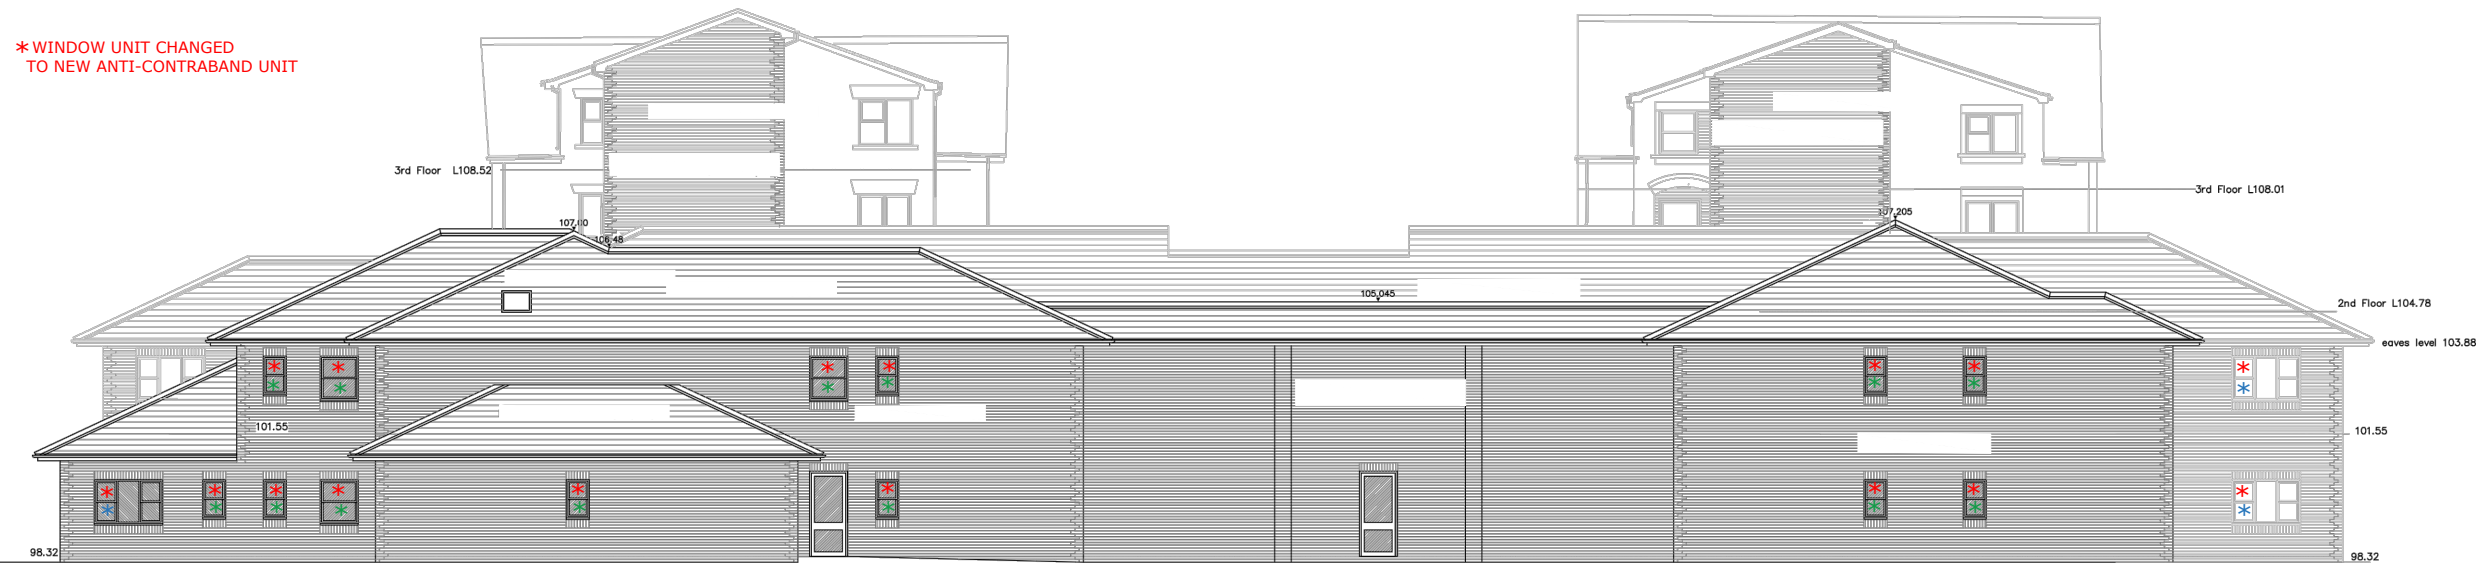

NORTH WEST ELEVATION




SOUTH WEST ELEVATION

EXISTING WINDOWS		
TYPE 001	TYPE 002	TYPE 003
PROPOSED WINDOWS		
TYPE 001*	TYPE 002*	TYPE 003*

Anti-contraband mesh (internally fitted)

New windows to match existing size and type to suit existing openings

 

1-200 Scale Bar (metres)

CLIENT:
ELYSIUM HEALTHCARE
PROJECT:
VICTORIA GARDENS

© COPYRIGHT IN THIS DRAWING IS VESTED IN SHWILKINSON ARCHITECT & DESIGNER

DRAWING TITLE:
102 MEASURED ELEVATIONS
PROJECT NO: **21946** DATE: **SEP 21** SCALE: **1:200 @ A3**

NOTES: DO NOT SCALE, USE FIGURED DIMENSIONS ONLY. ALL DIMENSIONS TO BE VERIFIED ON SITE PRIOR TO THE COMMENCEMENT OF ANY WORK OR THE PRODUCTION OF ANY SHOP DRAWING. ALL DISCREPANCIES TO BE REPORTED TO THE ARCHITECT.

..\\..\\..\\Admin\\Logo\\SHW Logo.jpg

WEBSITE: WWW.SHWILKINSON.CO.UK WEBSITE: 9 CHAPEL STREET, BOLTON, BL6 6BW
EMAIL: SCOTT@SHWILKINSON.CO.UK
TELEPHONE: 07809 373 066