


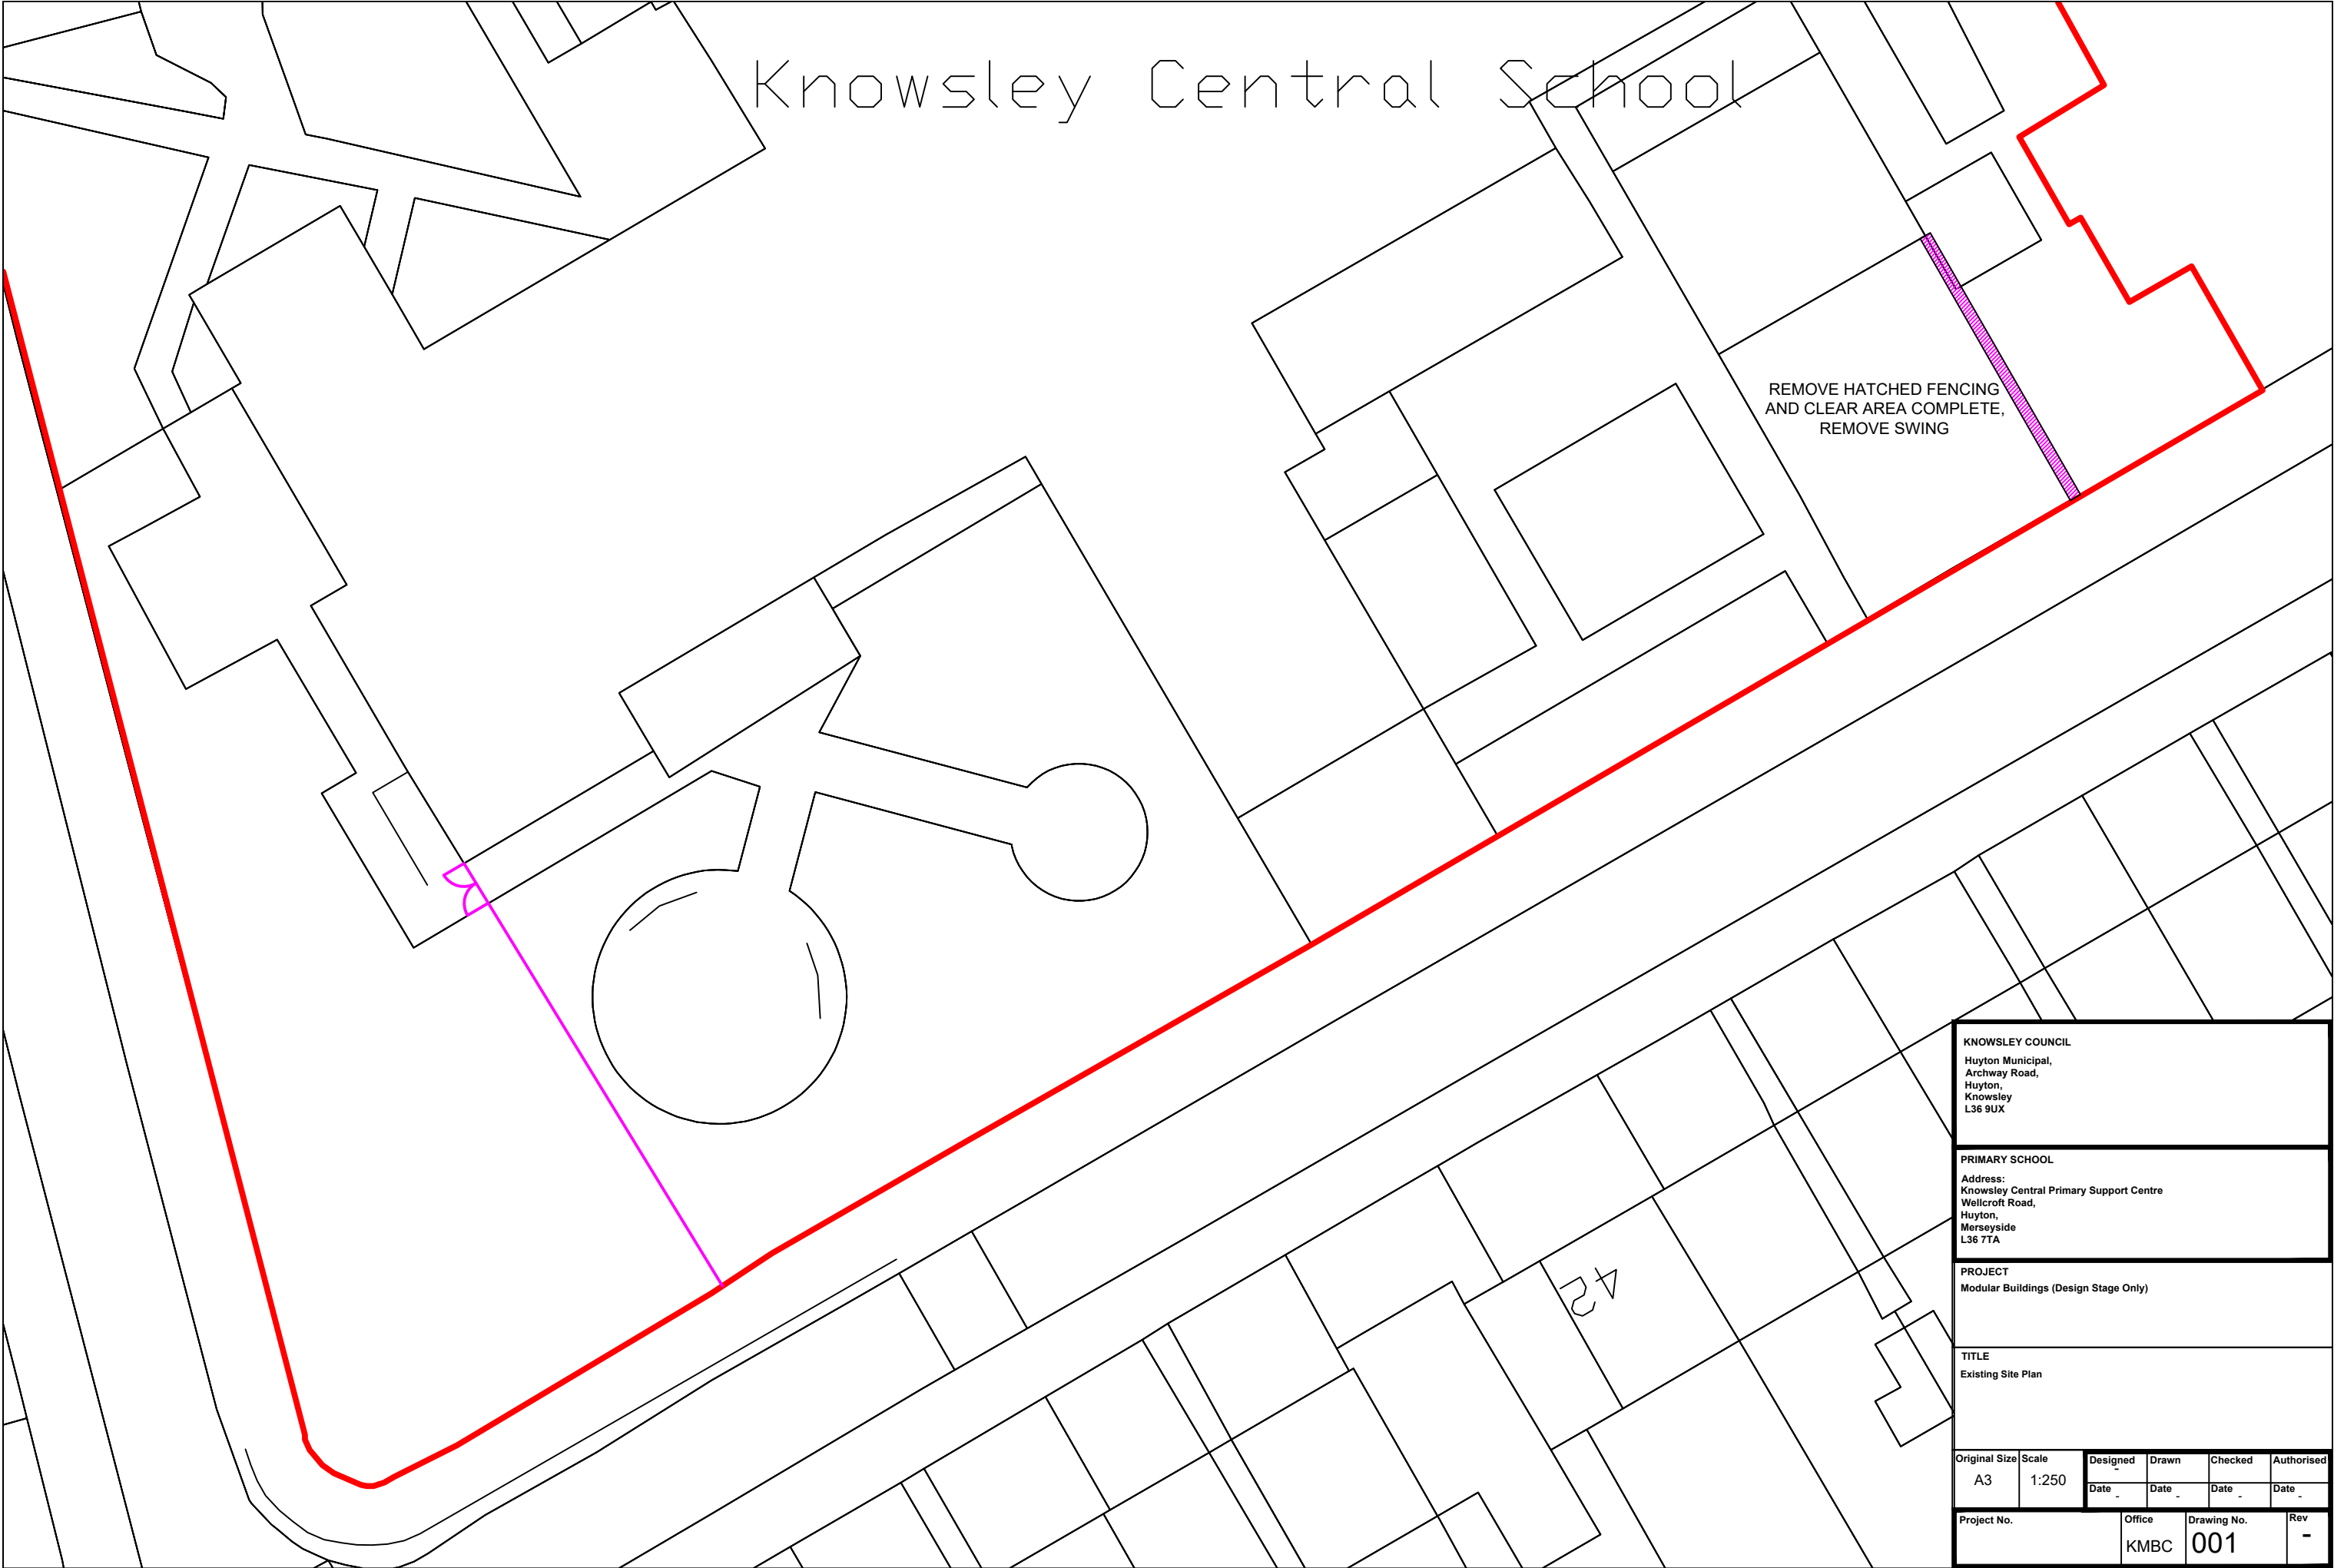

KNOWSLEY COUNCIL Huyton Municipal, Archway Road, Huyton, Knowsley L36 9UX					
PRIMARY SCHOOL Address: Knowsley Central Primary Support Centre Wellcroft Road, Huyton, Merseyside L36 7TA					
PROJECT Modular Buildings (Design Stage Only)					
TITLE Existing Site Plan					
Original Size	Scale	Designed	Drawn	Checked	Authorised
A3	1:250	Date _	Date _	Date _	Date _
Project No.		Office	Drawing No.	Rev	
		KMBC	001	-	