


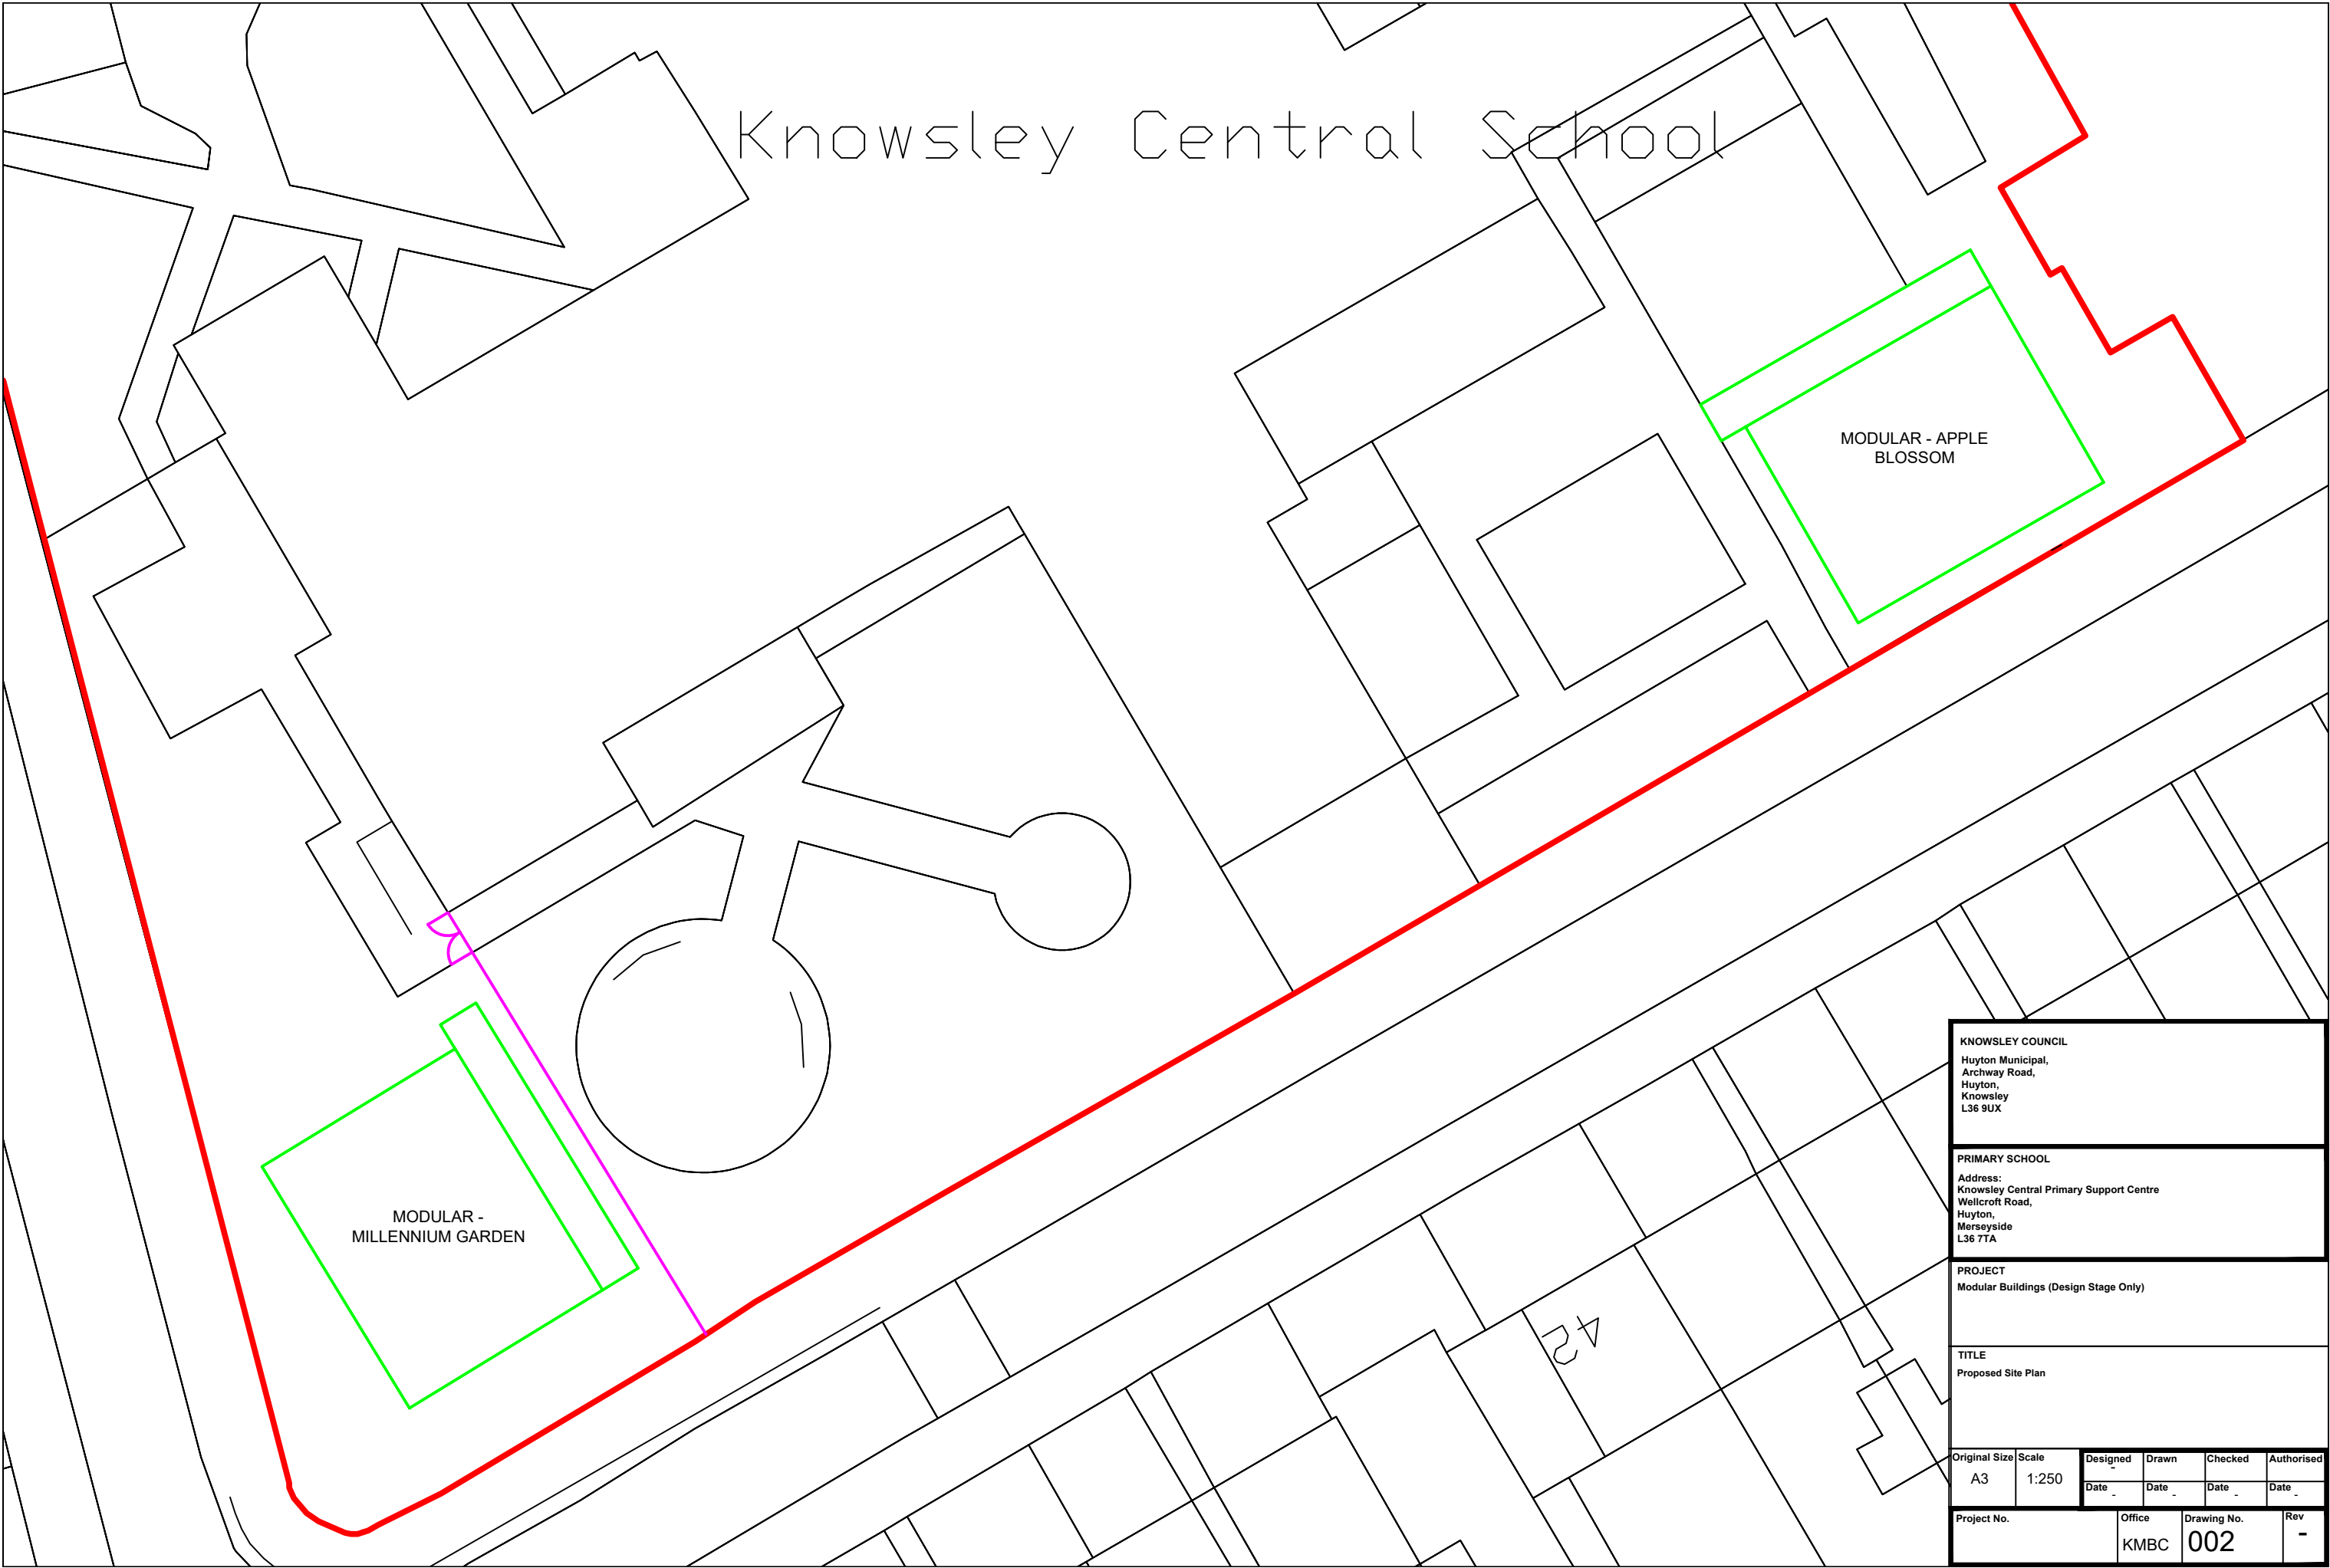

Knowsley Central School

MODULAR - APPLE
BLOSSOM

MODULAR -
MILLENNIUM GARDEN

KNOWSLEY COUNCIL Huyton Municipal, Archway Road, Huyton, Knowsley L36 9UX							
PRIMARY SCHOOL Address: Knowsley Central Primary Support Centre Wellcroft Road, Huyton, Merseyside L36 7TA							
PROJECT Modular Buildings (Design Stage Only)							
TITLE Proposed Site Plan							
Original Size	Scale	Designed	Drawn	Checked	Authorised		
A3	1:250	Date _	Date _	Date _	Date _		
Project No.			Office	Drawing No.		Rev	
			KMBC	002		-	