

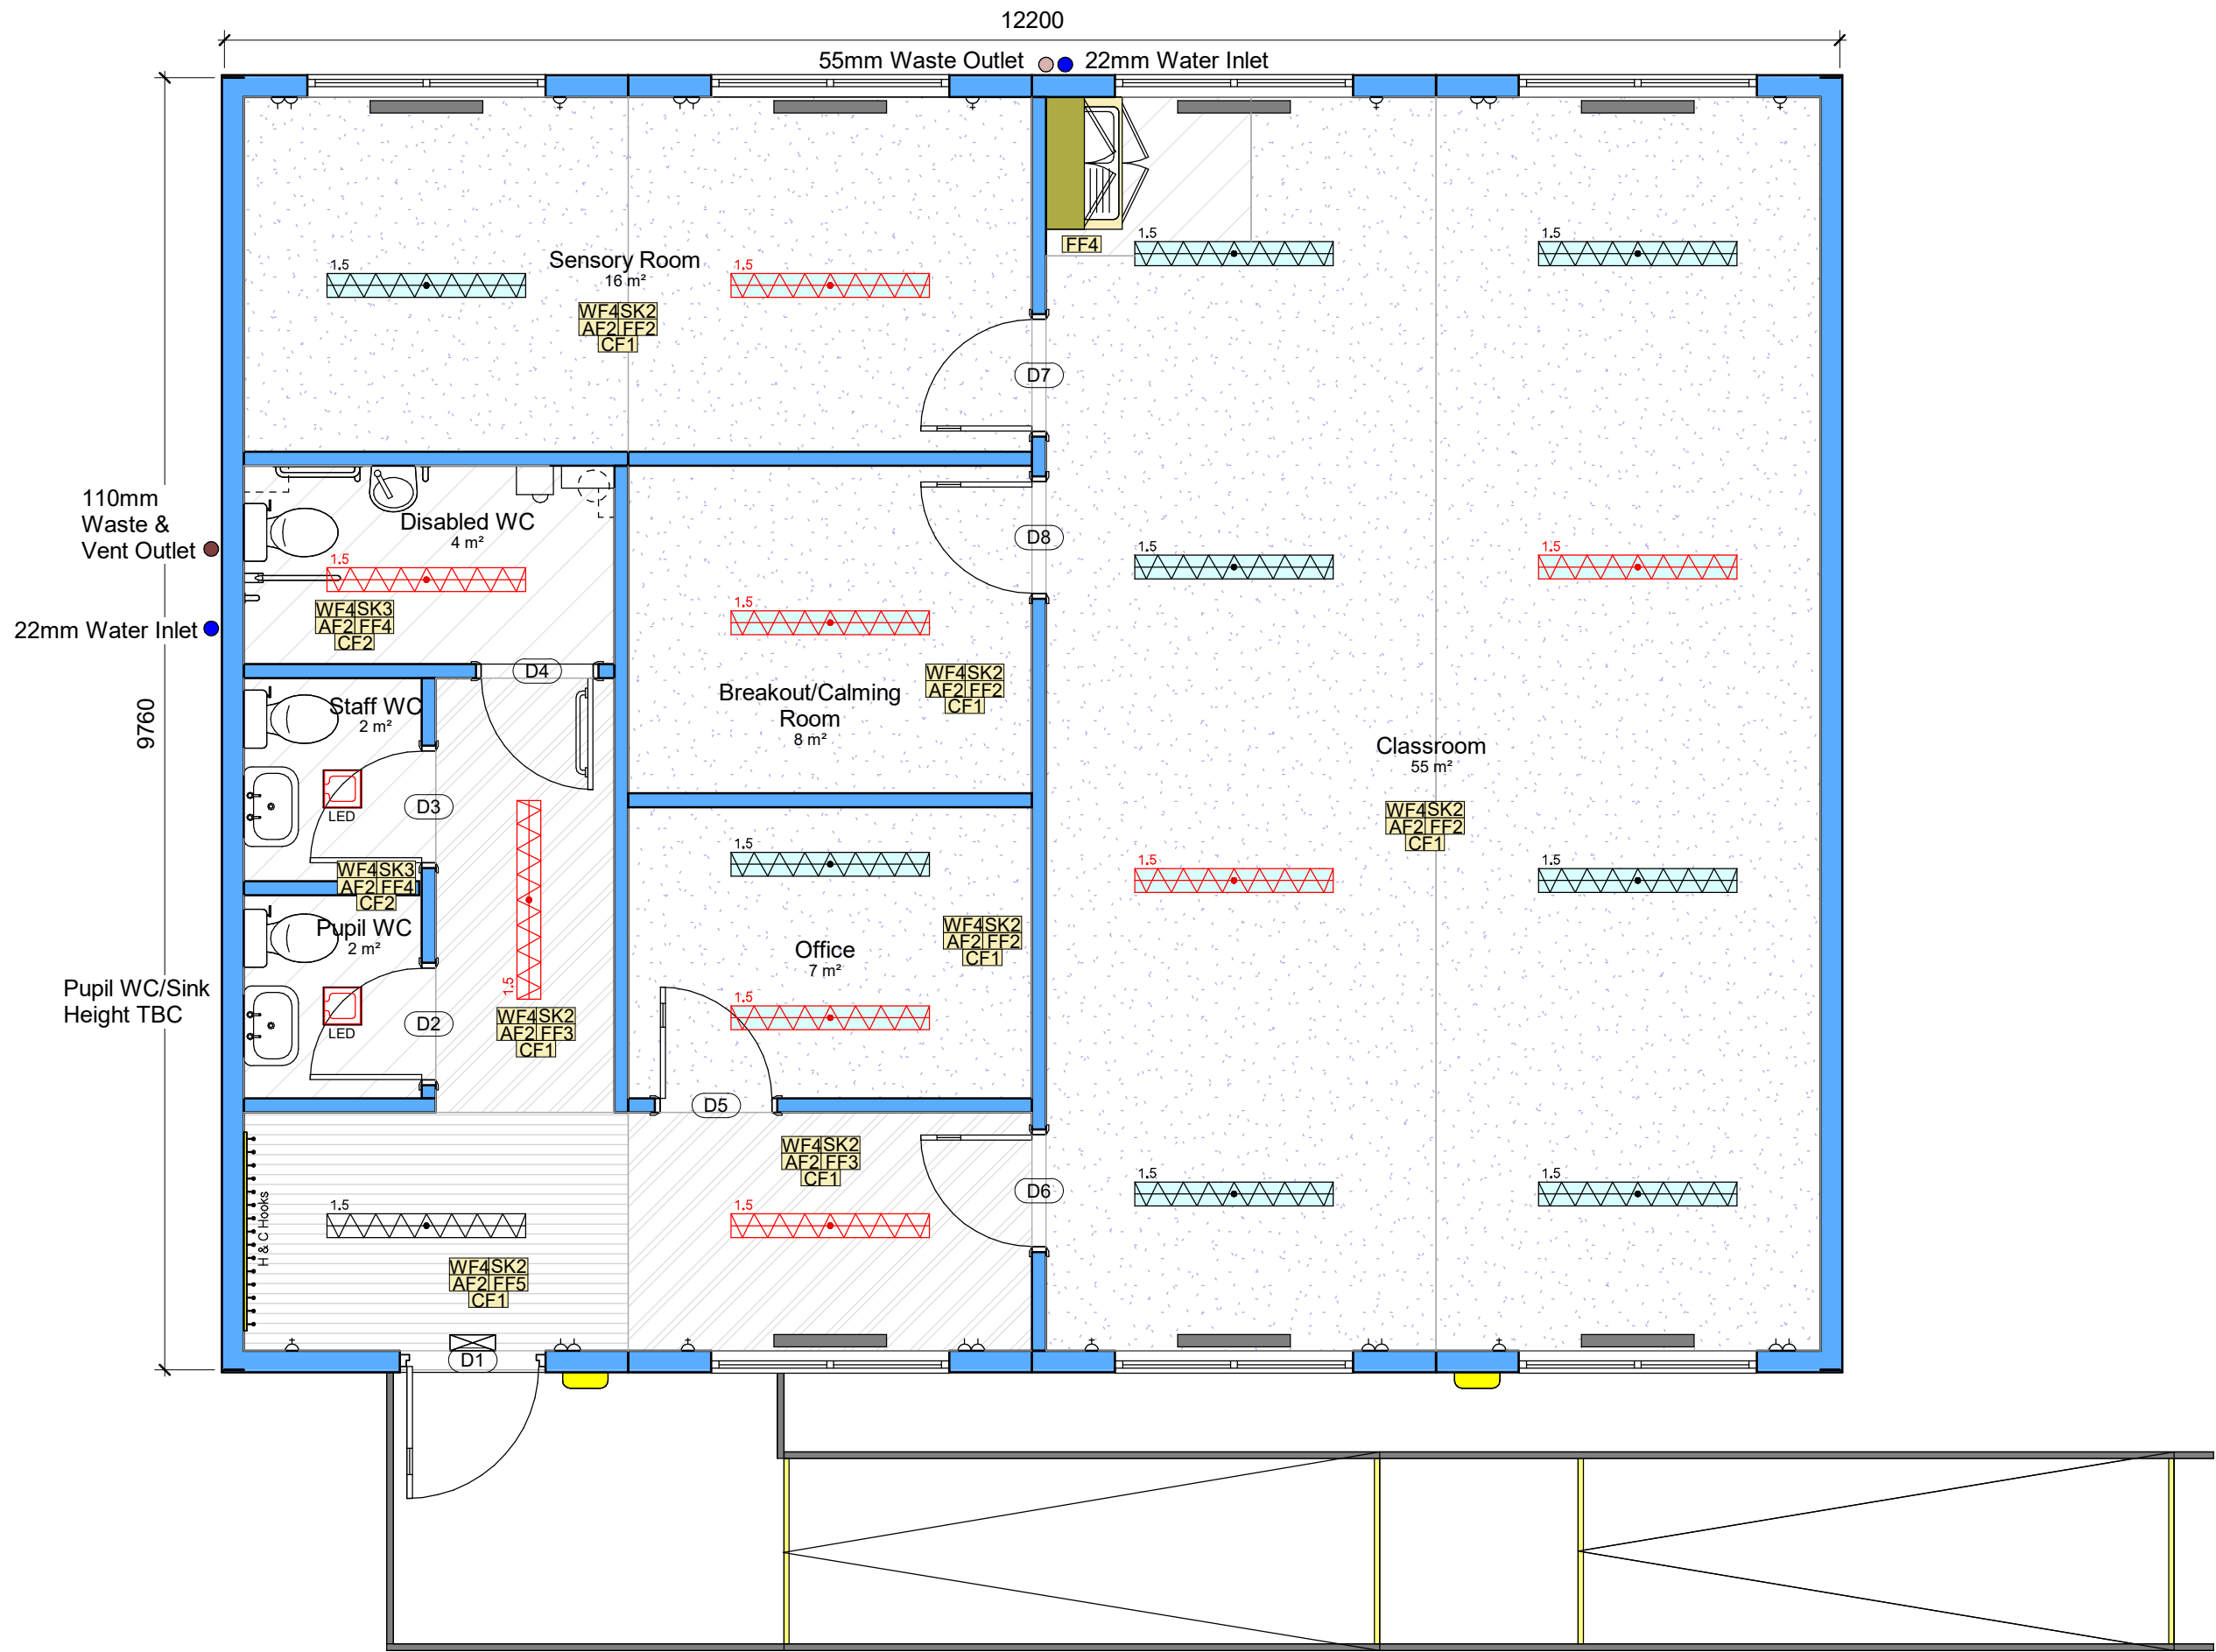


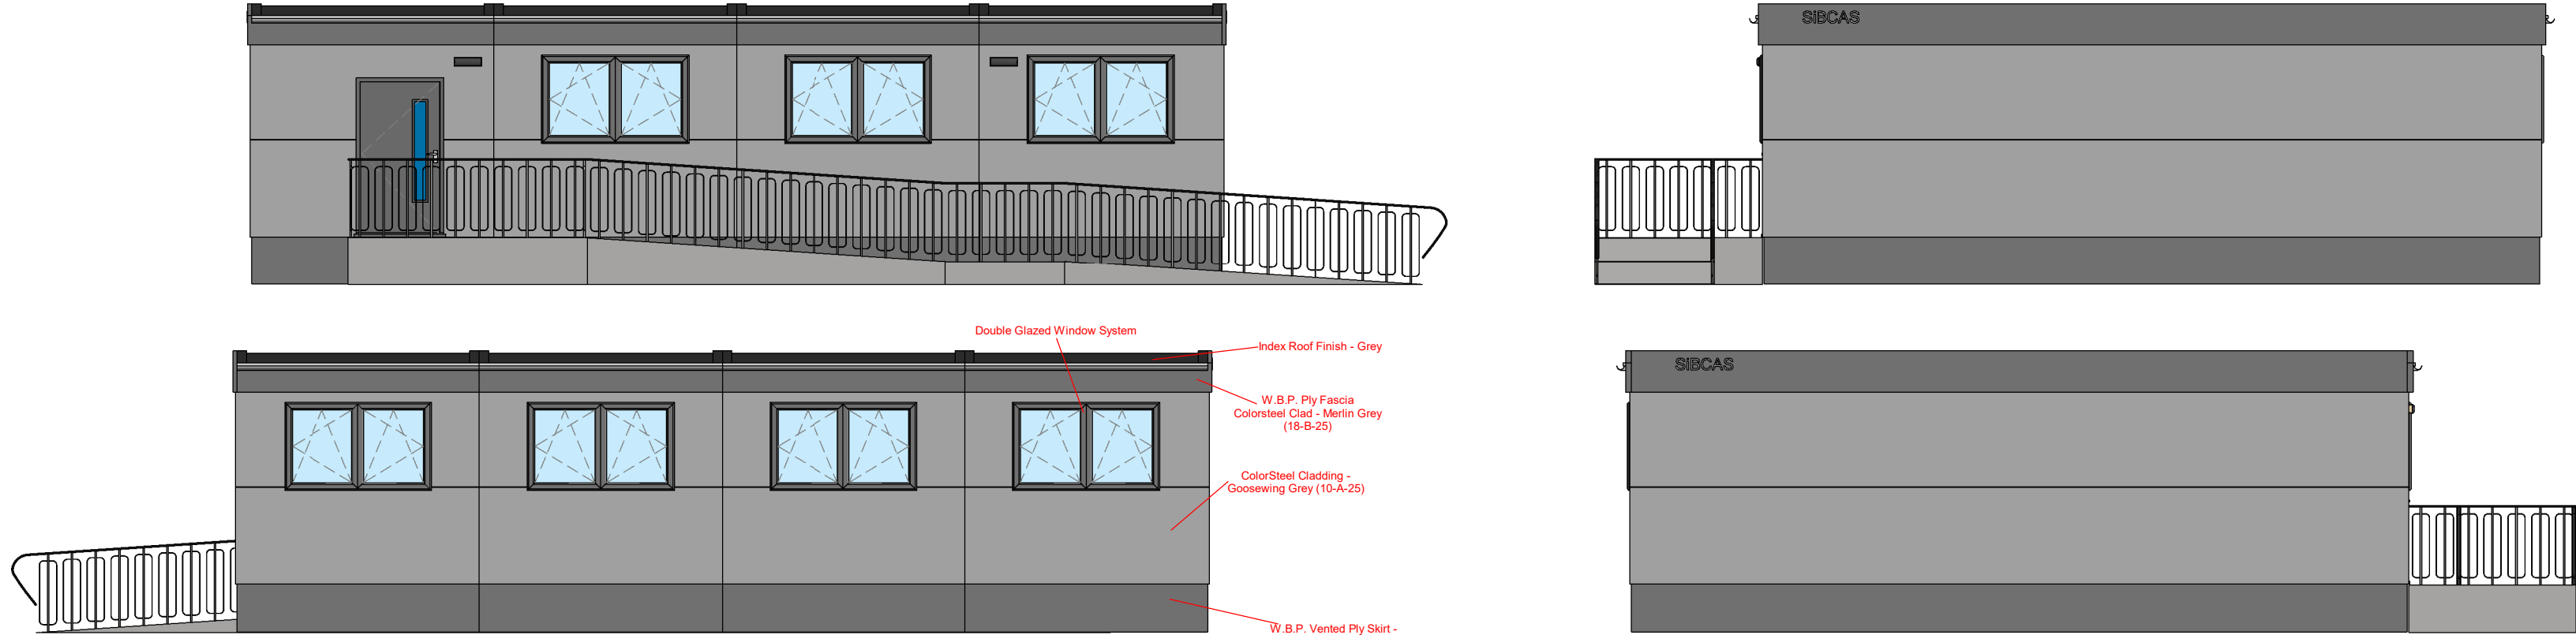

Travel Distance Less Than 18m Based on Normal Fire Escape Speed

| Door Schedule |                                                            |   |                                   |                                            |                  |          |
|---------------|------------------------------------------------------------|---|-----------------------------------|--------------------------------------------|------------------|----------|
| Mark          | Family                                                     | Type   | Signage                           | Door Core                                  | Door Fire Rating | Comments |
| D1            | Sibcas - 1100mm - External Security Door with Vision Panel | Sibcas - Security Door with VP - 1100mm - Entrance Door - Lever Handle - Euro Cylinder Ext & Escape Sash Internally & Finger Guards | Fire Door Keep Clear (Both Sides) | 40mm Steel Plated with Round Mesh Bar Core | N/A              |          |
| D2            | Sibcas - Internal - 926mm - No VP (Push Pull)              | Sibcas - Int - 926mm - No VP - Push Pull Handle - WC Thumb Turn Lock - Finger Guards                                                |                                   | Solid Core 44mm                            | N/A              |          |
| D3            | Sibcas - Internal - 926mm - No VP (Push Pull)              | Sibcas - Int - 926mm - No VP - Push Pull Handle - WC Thumb Turn Lock - Finger Guards                                                |                                   | Solid Core 44mm                            | N/A              |          |
| D4            | Sibcas - Internal - 926mm - No VP (Push Pull)              | Sibcas - Int - 926mm - No VP - Push Pull Handle - Part M Pack - Finger Guards                                                       |                                   | Solid Core 44mm                            | N/A              |          |
| D5            | Sibcas - Internal - 926mm with VP                          | Sibcas - Int - 926mm (VP) - Lever Handle & Finger Guards with Euro Cylinder Ext & Escape Sash Internally & Finger Guards            |                                   | Solid Core 44mm                            | N/A              |          |
| D6            | Sibcas - Internal - 926mm with VP                          | Sibcas - Int - 926mm (VP) - Lever Handle & Finger Guards with Euro Cylinder Ext & Escape Sash Internally & Finger Guards            |                                   | Solid Core 44mm                            | N/A              |          |
| D7            | Sibcas - Internal - 926mm with VP                          | Sibcas - Int - 926mm (VP) - Lever Handle & Finger Guards with Euro Cylinder Ext & Escape Sash Internally & Finger Guards            |                                   | Solid Core 44mm                            | N/A              |          |
| D8            | Sibcas - Internal - 926mm with VP                          | Sibcas - Int - 926mm (VP) - Lever Handle & Finger Guards with Euro Cylinder Ext & Escape Sash Internally & Finger Guards            |                                   | Solid Core 44mm                            | N/A              |          |

| Walls                                                                       |                                                                                             |
|-----------------------------------------------------------------------------|---------------------------------------------------------------------------------------------|
| WF1                                                                         | Matt, Emulsion - Johnstone - (Magnolia)                                                     |
| WF2                                                                         | Mid Sheen, Emulsion - Johnstones - (Magnolia)                                               |
| WF3                                                                         | Wet Wall Panel - Rearo - (1200mm High At Sinks/Urinals & WC's, 2400mm High In Shower Areas) |
| WF4                                                                         | Matt, Emulsion - Johnstone - (Shadow Grey)                                                  |
| Skirtings                                                                   |                                                                                             |
| SK1                                                                         | O.G. Moulding - Johnstones - White Gloss                                                    |
| SK2                                                                         | Timber, Single Pencil Round - Johnstones - White Gloss                                      |
| SK3                                                                         | Coved, Sit On Top (Grey)                                                                    |
| SK4                                                                         | Coved, Welded (Grey)                                                                        |
| Architraves                                                                 |                                                                                             |
| AF1                                                                         | Timber O.G. Mouldings - Johnstones - (White Gloss)                                          |
| AF2                                                                         | Timber, Single Pencil Round - Johnstones - (White Gloss)                                    |
| Flooring                                                                    |                                                                                             |
| FF1                                                                         | CFS - Carpet Tiles - Blue                                                                   |
| FF2                                                                         | CFS - Carpet Tiles - Grey                                                                   |
| FF3                                                                         | Tarkett - Tapflex Essential 50 - Grey                                                       |
| FF4                                                                         | Altra Non-Slip Vinyl - ContraX - Grey                                                       |
| FF5                                                                         | CFS - Barrier Matting - Grey                                                                |
| Ceilings                                                                    |                                                                                             |
| CF1                                                                         | Matt, Emulsion - Johnstones - White                                                         |
| CF2                                                                         | Mid Sheen, Emulsion - Johnstones - White                                                    |
| CF5                                                                         | White PVC Paneling                                                                          |
| Windows                                                                     |                                                                                             |
| Double Glazed Window Window Section                                         |                                                                                             |
| Respotex                                                                    |                                                                                             |
| 1200mm High Behind Urinals/WCs and Sinks<br>2400mm High within Shower Areas |                                                                                             |
| Doc 'M' Pack (Disabled WC)                                                  |                                                                                             |
| Blue                                                                        |                                                                                             |
| Debris Skirt Ventilation                                                    |                                                                                             |
| To Be Ventilated Both Sides To Every Module                                 |                                                                                             |
| Links Between Modules                                                       |                                                                                             |
| All Knock-Through Link Heights To Be To underside Of Window Linel           |                                                                                             |

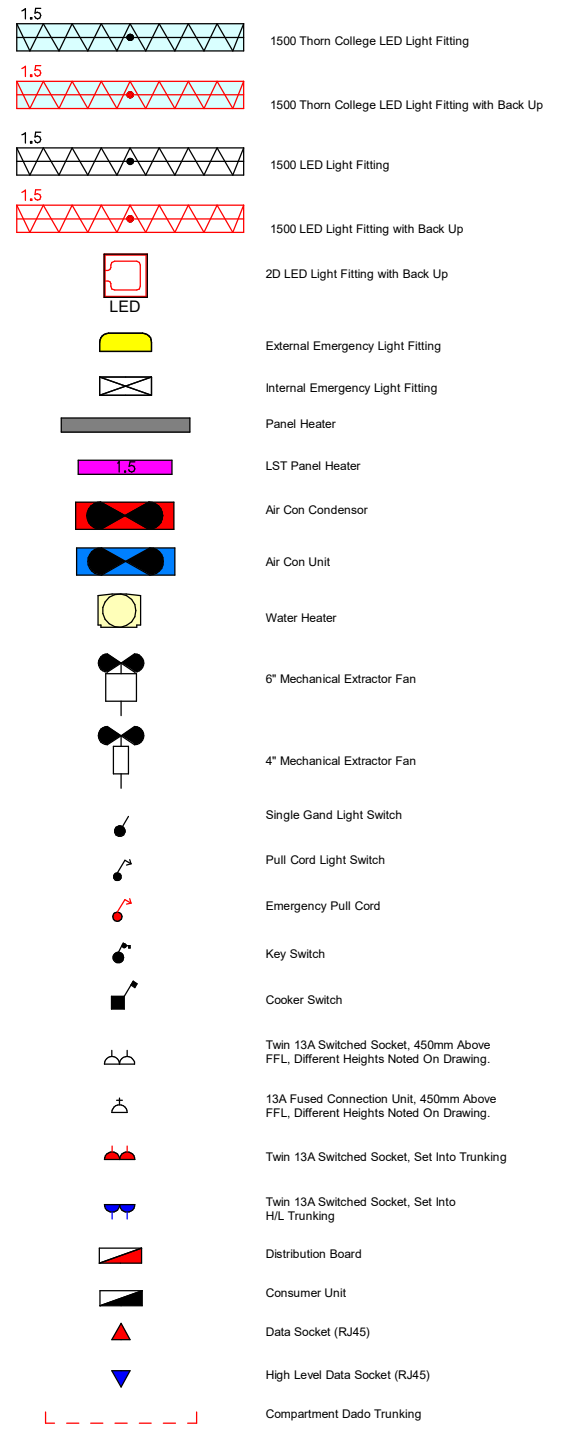

All Internal Walls To Have A Class O Fire Rating / Class 1 Spread Of Flame

All Plumbing To Comply To Current British Standard Requirements BS 6465-Part 1:2006

All Electrics To Comply To Current 18th Edition I.E.T. Regulations BS 7671: 2018

All Emergency Lighting To Be In Compliance With BS 5266 Part 1 2016

All Fire Doors To Be Marked With The Appropriate Fire Safety Signs ( BS 5499 Part 1 2002 )

All Ramps & Disabled Toilets To Be In Compliance With BS 8300 : 2009

All Ventilation To Be In Compliance With CIBSE Guide B & AM 10

BS 5720: 1979 Code of practice for mechanical ventilation and air conditioning in buildings

All Glazing To Comply with BS6262 : Part 1&4 2005

All Soil Vent Pipes Should Terminate A Minimum Of 0.9m Above Openings Within 3m.

Trickle Vents Supply 4435mm² Per Single Window & 8870mm² Per Double Window

Electrical Certificates Will Be Completed By A Person With Current Membership Of NICEIC - Approved Contractor.

An EPC Will Be Indelibly Marked And Located In An Accessible Place Within The Building, when required

A Sustainability Label Will Be Indelibly Marked & Located In An Accessible Place Within The Building, when required

Viewing Panels To Be Fitted On Doors As Indicated On Drawing

BS 7412: 2007 Specification for windows and doorsets made from unplasticized polyvinyl chloride (PVC-U) extruded hollow profiles

BS 4873: 2009 Aluminium alloy windows and doorsets - Specification

Lighting for buildings Will Comply With CIBSE Lighting Guide 5, 7 & 12

A 1200mm clear working space has to be provided on all PermaSpace Single Module Installations

A 2500mm clear working space has to be provided on all 2 or more module PermaSpace Installations. Ground condition to be level, consolidated ground. Unless previously agreed.

Do Not Scale From Drawing

If Unsure Please Contact The Sibcas Drawing Office

Sibcas Take No Responsibility For Errors Caused By Scaling From The Drawing

|     |    |          |                 |     |     |
|-----|----|----------|-----------------|-----|-----|
| S-0 | CH | 22/08/23 | Initial Drawing | PK  | JS  |
| Rev | By | Date     | Description     | Chk | App |

Stage

SALES

Fire Rating Is Indicative Only Until A Full Site Survey Can Be Carried Out

The Fire Rating Of The External Walls Are Constructed To Meet Class 0 Class 1 With 30 Minutes Fire Integrity From Inside To Out As Standard. Longer Fire Resistance Can Be Achieved Where Requested Or Required By Design.

Ramp & Steps Are Indicative Only Until A Full Site Survey Can Be Carried Out (Based On Level 600mm High). Perimeter Skirting To Ramp Not Included.



Head Office  
Easton Road,  
Bathgate,  
West Lothian,  
EH48 2SF

Tel 01506 633122  
Fax 01506 634320  
www.sibcas.co.uk

Client

Knowsley

Project

SEND Millenium Garden & Apple Blossom

Drawing Title

Apple Blossom  
40' x 32' PermaSpace  
Plans and Elevations

Scale

1:50 @ A1

Drawing No.

218 23 02

Revision

S-0