
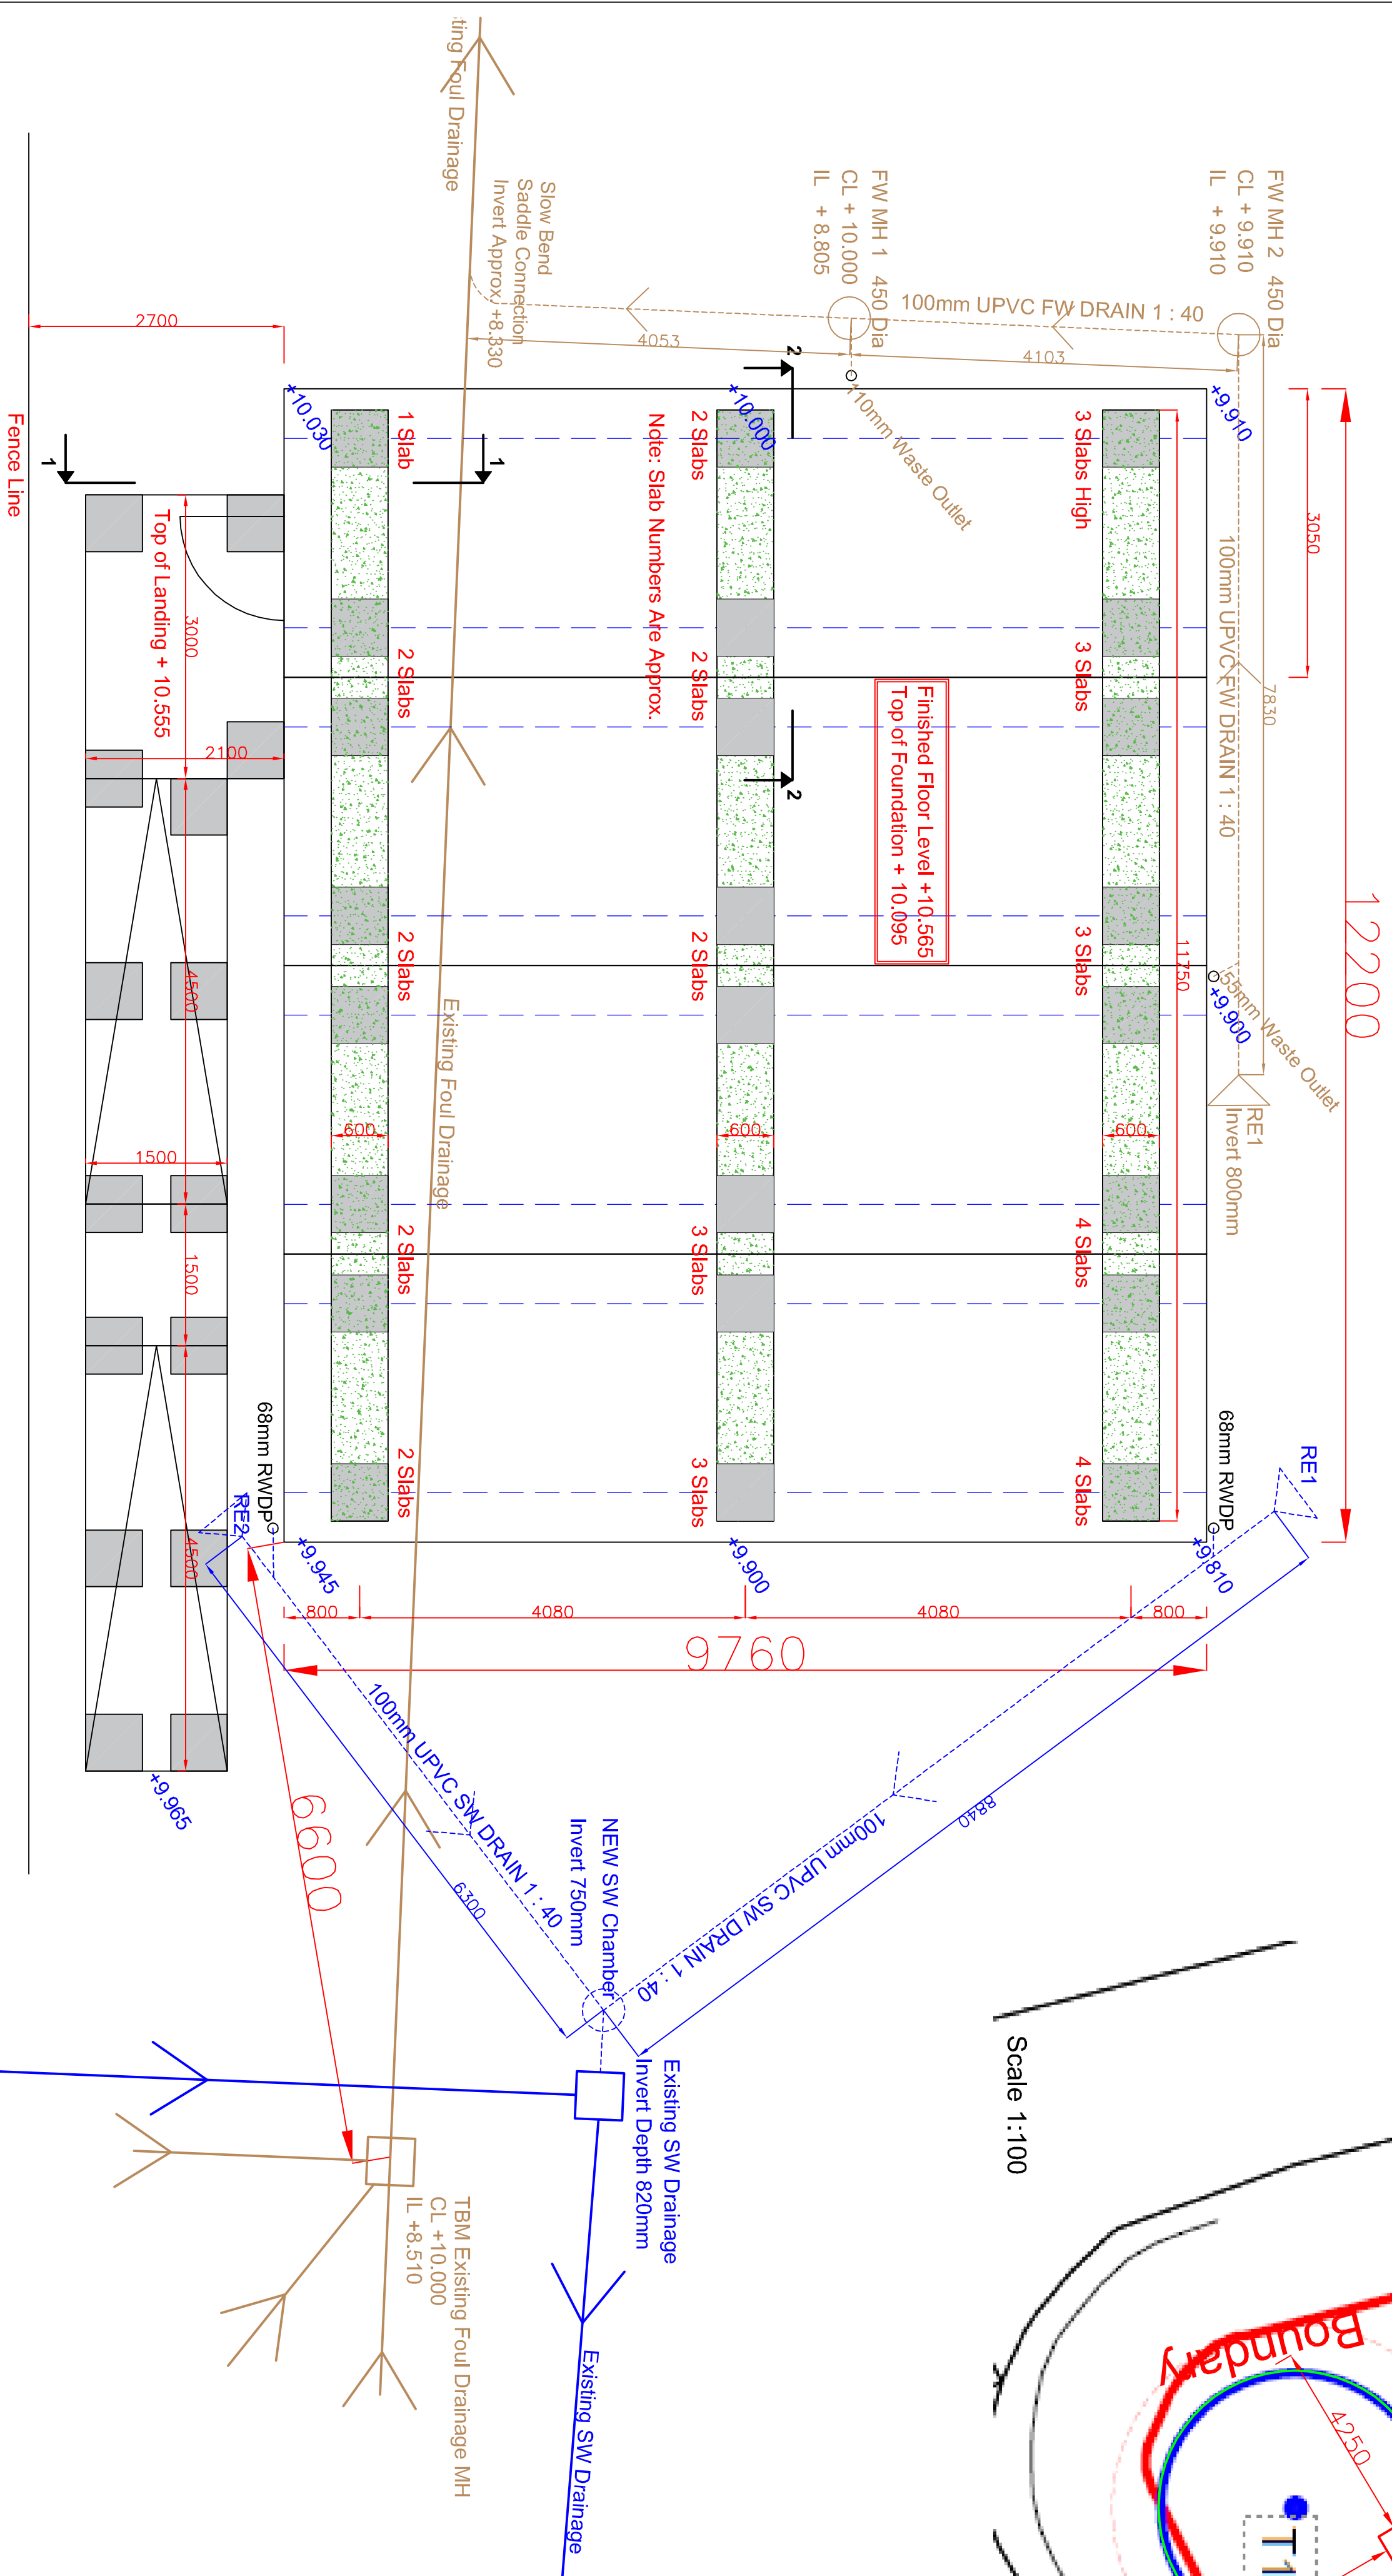
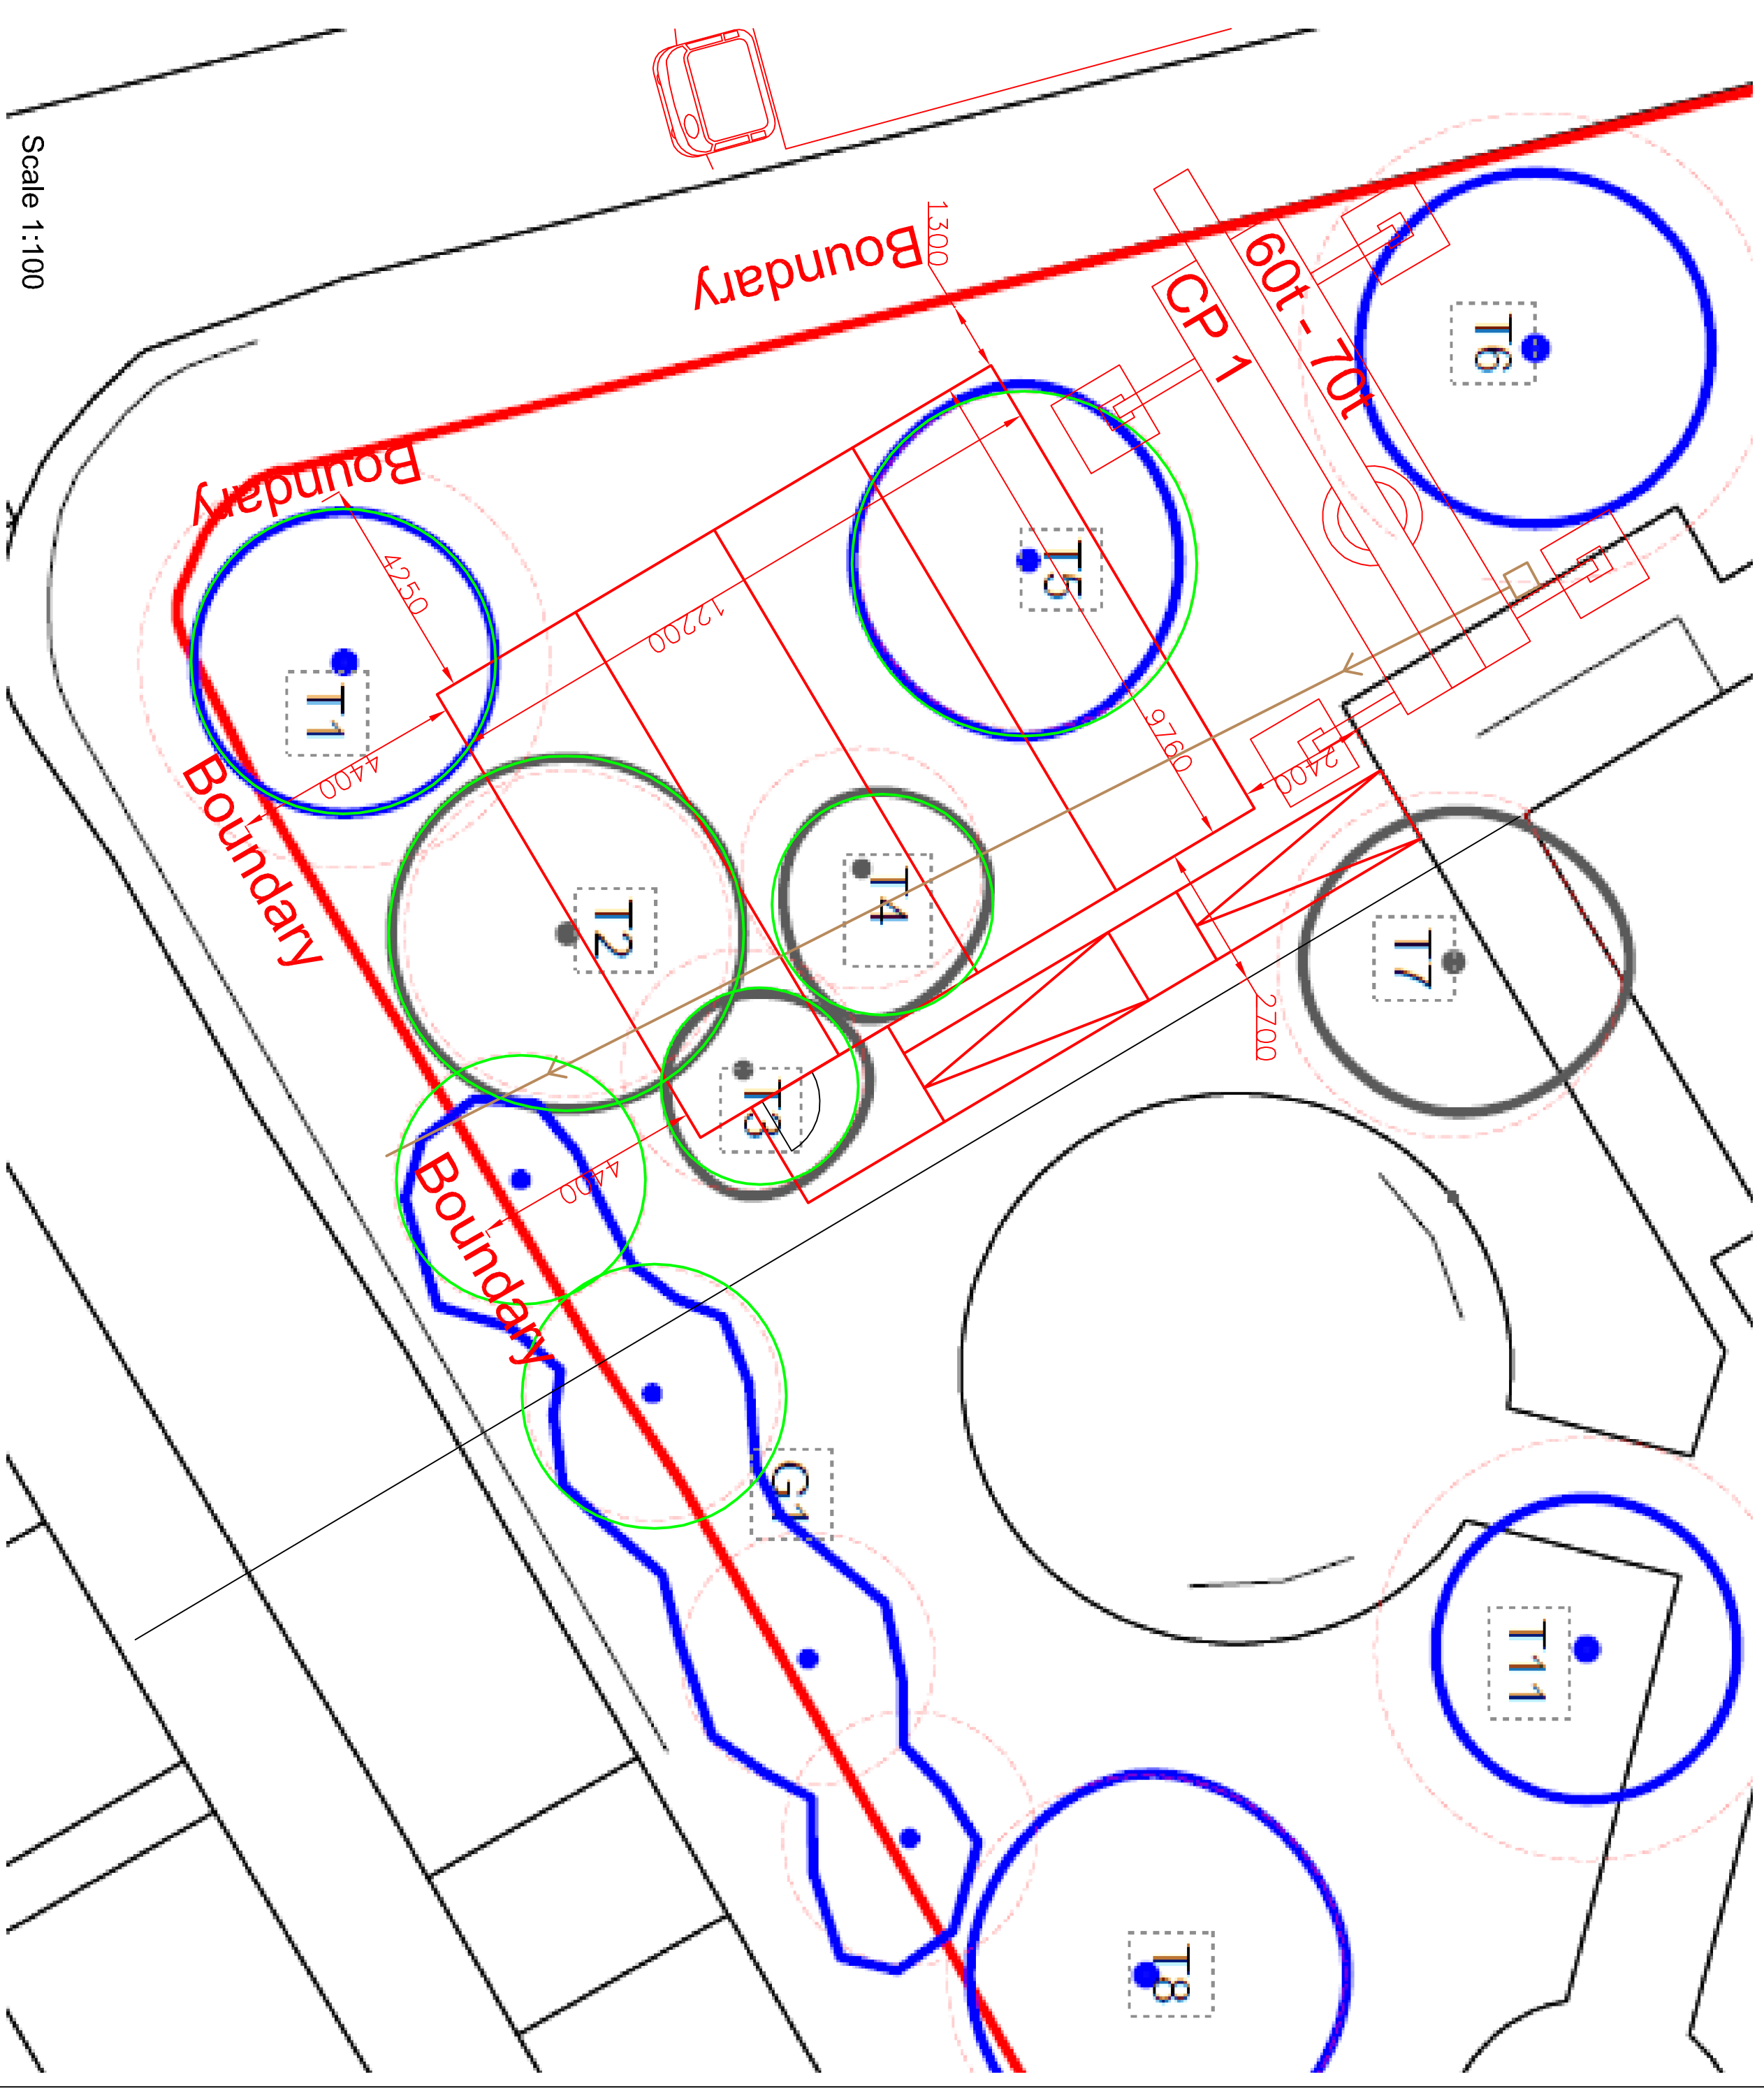
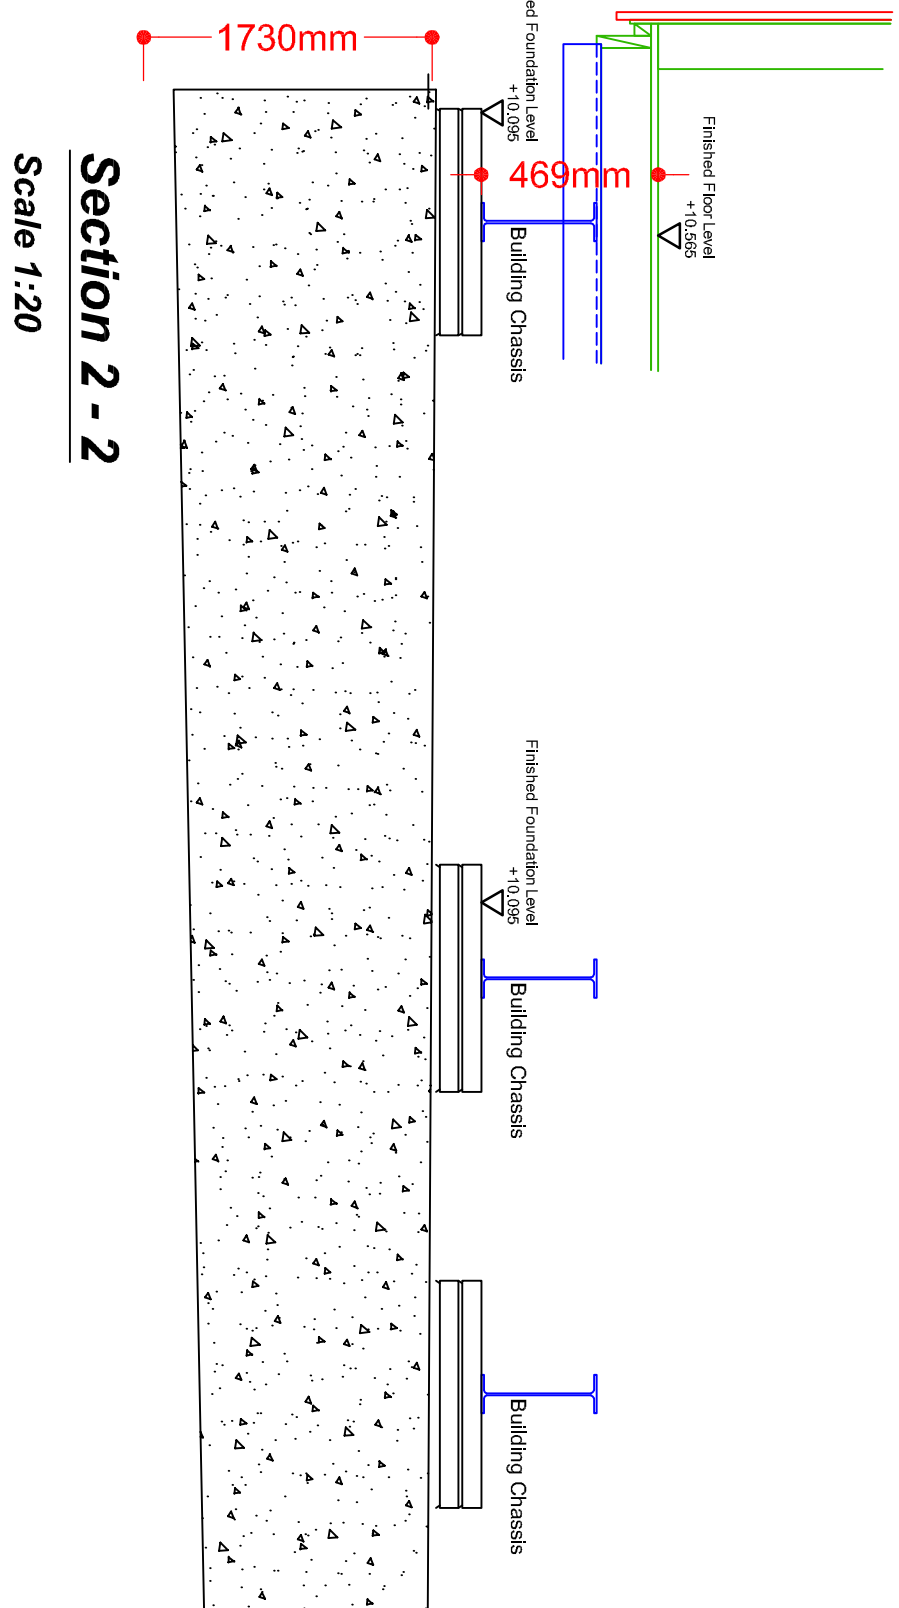


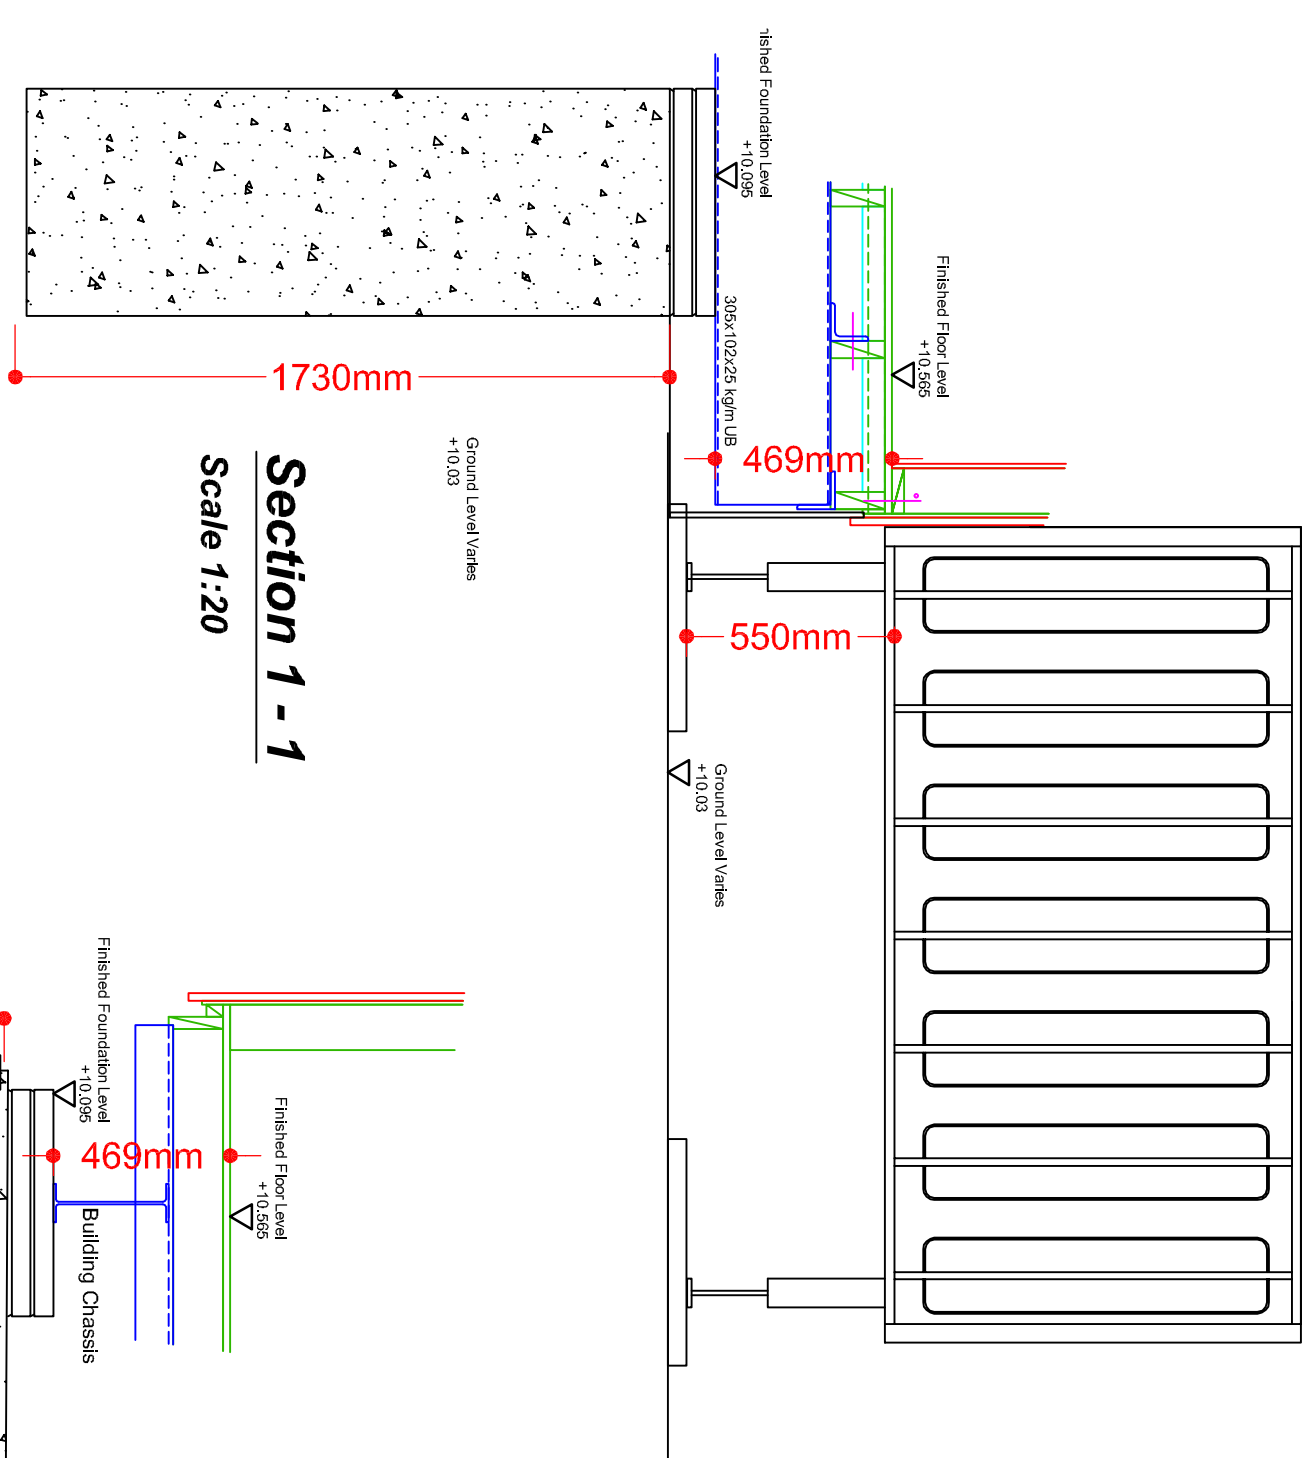

Appalachian Data Sheet				Data of Survey: 28/06/23					
Tree No.	Species	DBH (mm)	Height (m)	Age	Crown Spread (m)				
					N	E	S	W	
T1	Lime	340	6.60	SM/ EM	3.0	3.0	3.0	3.0	Foundation Depth 1.73m
T2	Cherry	270	7.00	EM	3.5	3.5	3.5	3.5	
T3	Cherry	200	5.20	SM/ EM	2.5	2.5	1.5	1.5	
T4	Birch	200	6.60	SM/ EM	2.5	3.0	1.5	1.5	
T5	Lime	280	5.40	SM	3.0	3.5	3.5	3.5	
G1	4 x Birch	210 avg	6.60	SM	-	-	-	-	1.3m

[illegible]

Project	Knowlesy Central Primary School SEND Modular Millennium Garden
Drawing Title	40' x 32' Permaspace Classroom Foundations / Drainage / Site Plan
Scale	1:50 @ A1
Drawing No.	218 23 05
Revision	S0