




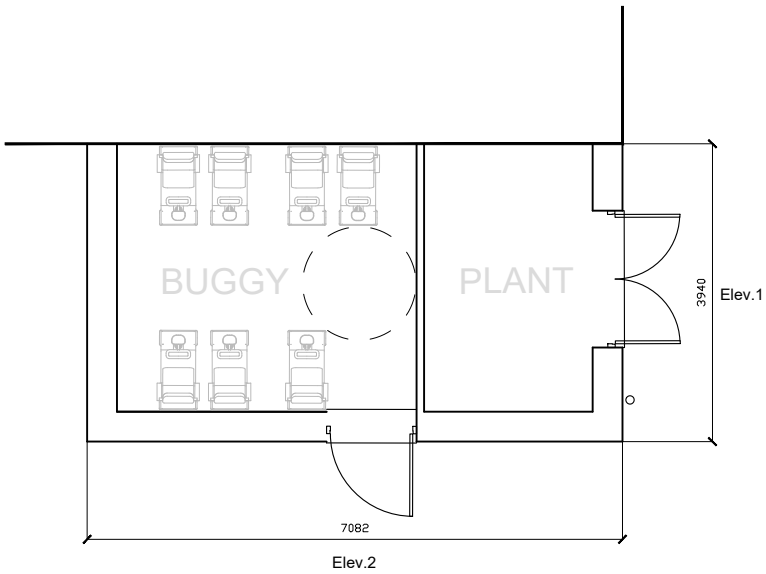


2004
01 Buggy Store - Floor Plan
Scale 1:100

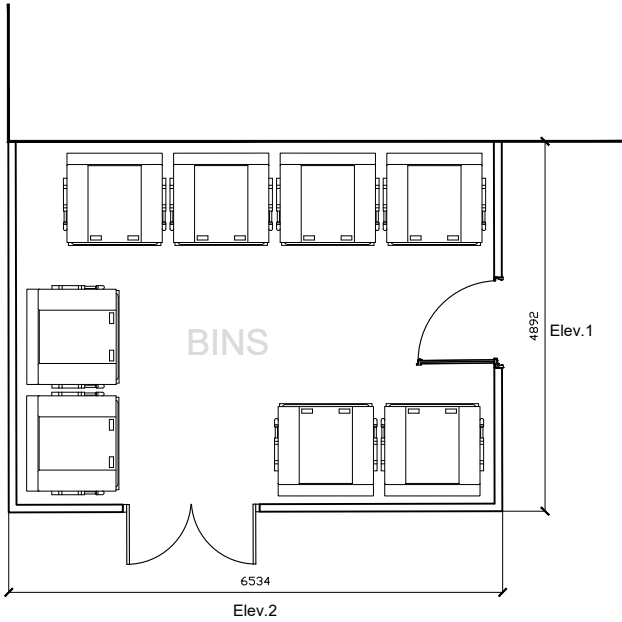


2004
01 Bin Store - Floor Plan
Scale 1:100

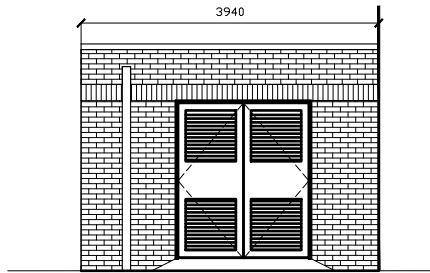


2004
01 Buggy Store - Elevation 1
Scale 1:100

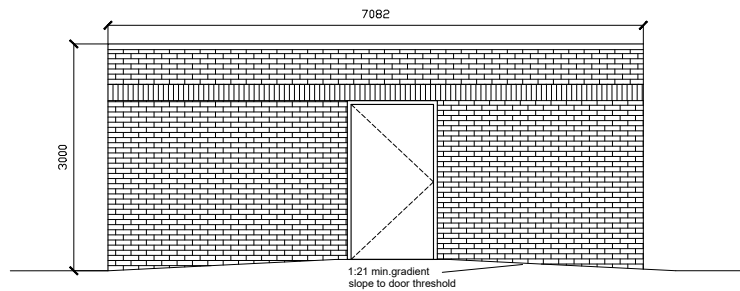


2004
01 Buggy Store - Elevation 2
Scale 1:100

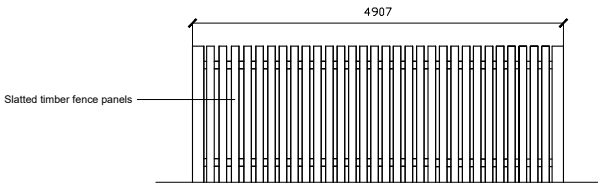

2004
01 Bin Store - Elevation 1
Scale 1:100

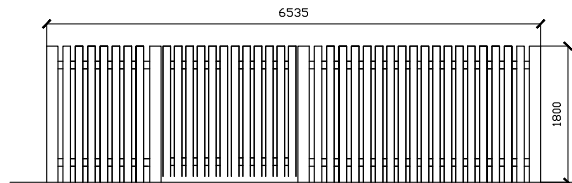

2004
01 Bin Store - Elevation 2
Scale 1:100

 

- Notes:
- All drawings are subject to Planning and Building Control consent.
 - The details shown are for design intent purposes only and are subject to further design development with suppliers and sub-contractors
 - Proposals subject to consultation and approval from Local Authority Building Control or an Approved Inspector
 - All setting out dimensions should be checked on-site prior to construction and any discrepancies and/or omissions should be reported to the Architect immediately

Rev. Date Details

Drawn Chkd

P2 2023.12.07 Accessible gradient to buggy store shown

Rev. Date Details

MP MP

Drawn Chkd

Drawn By: MP
Date: 03.11.23
Checked By: MA
Date: 03.11.23
Project No: 23046
Scale: 1:100 @A3
Dwg No: 2004
Rev: P2

Issued for: PLANNING ISSUE
Project/Client: Project Evolve RL Scheme, St Chad's Drive Kirkby, McCarthy Stone
Drawing: Buggy & Bin Store

BrightSPACE
architects

27 Glasshouse Studios, Fryern Court Road, Fordingbridge, Hampshire, SP6 1QX
T: (01425) 655806 www.brightspacearchitects.com
© Brightspace Architects Ltd. Contractors must work only to figured dimensions which are to be checked on site.
Registered Office - 27 Glasshouse Studios, Fryern Court Road, Fordingbridge, Hants, SP6 1QX. Registered Number - 07990908