


Client	Louis Maddison	Proposal	Side extension demolition & two storey side extension
Drawing Plans & Elevations	Scale 1:50 @ A1	Date 04/10/21	Location 28 Windy Arbor Road, Prescott L35 3PB


Note - Do not scale from this drawing, dimensions to always be checked on site.



① Existing front elevation

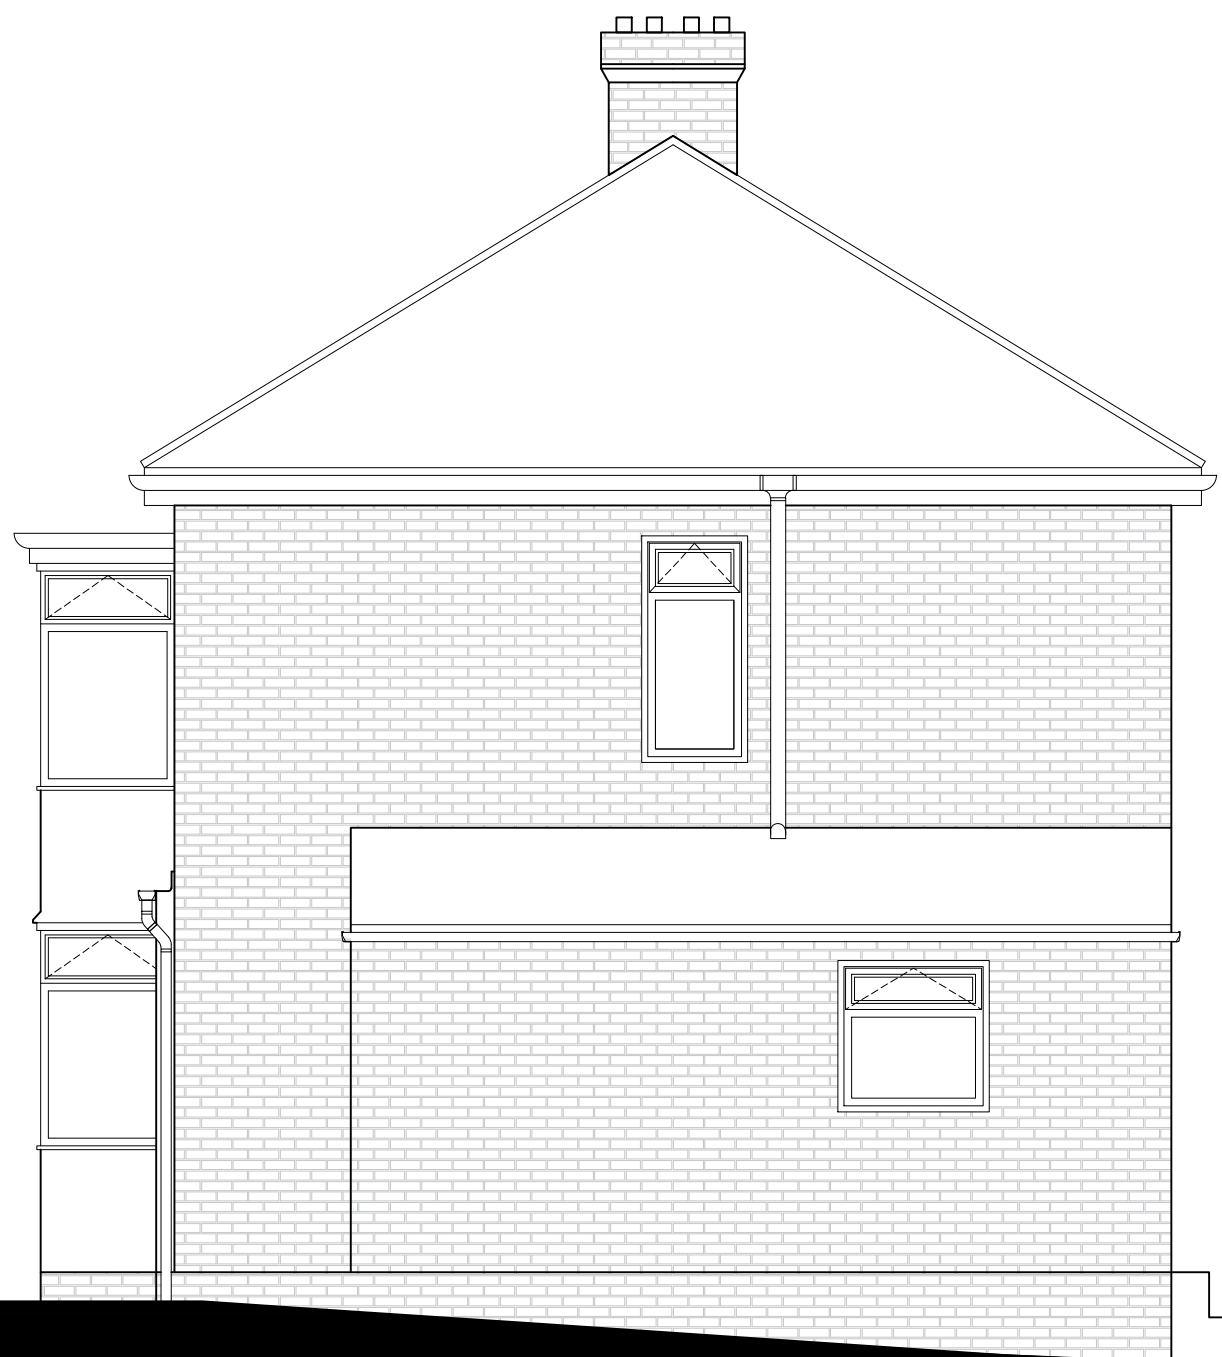


② Existing side elevation

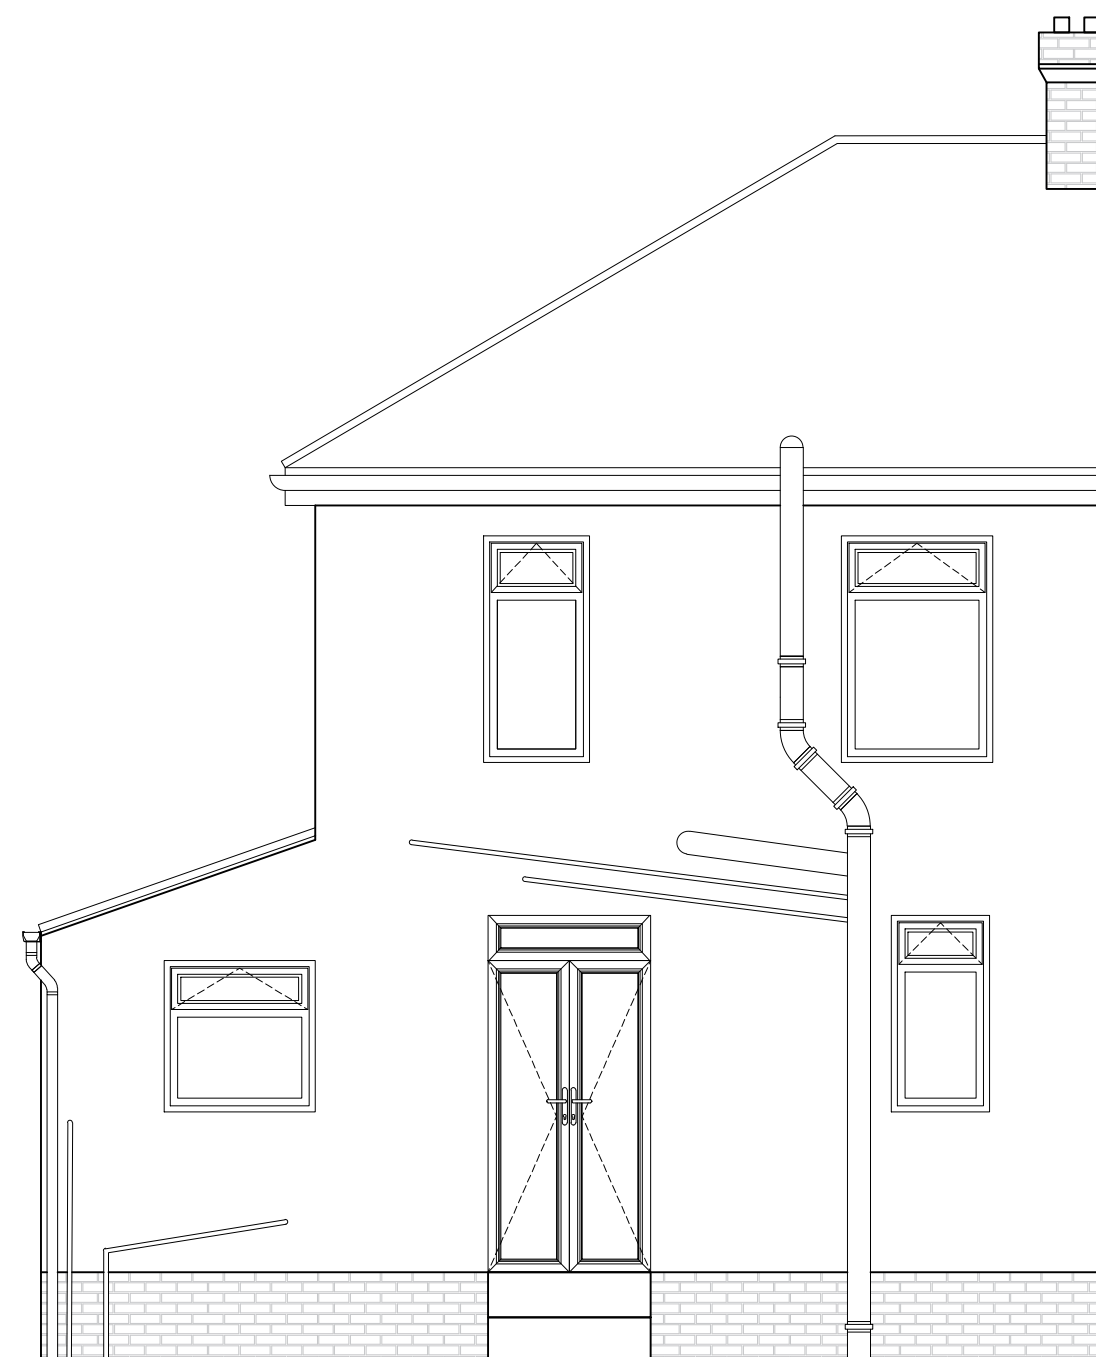

③ Existing rear elevation



④ Proposed front elevation

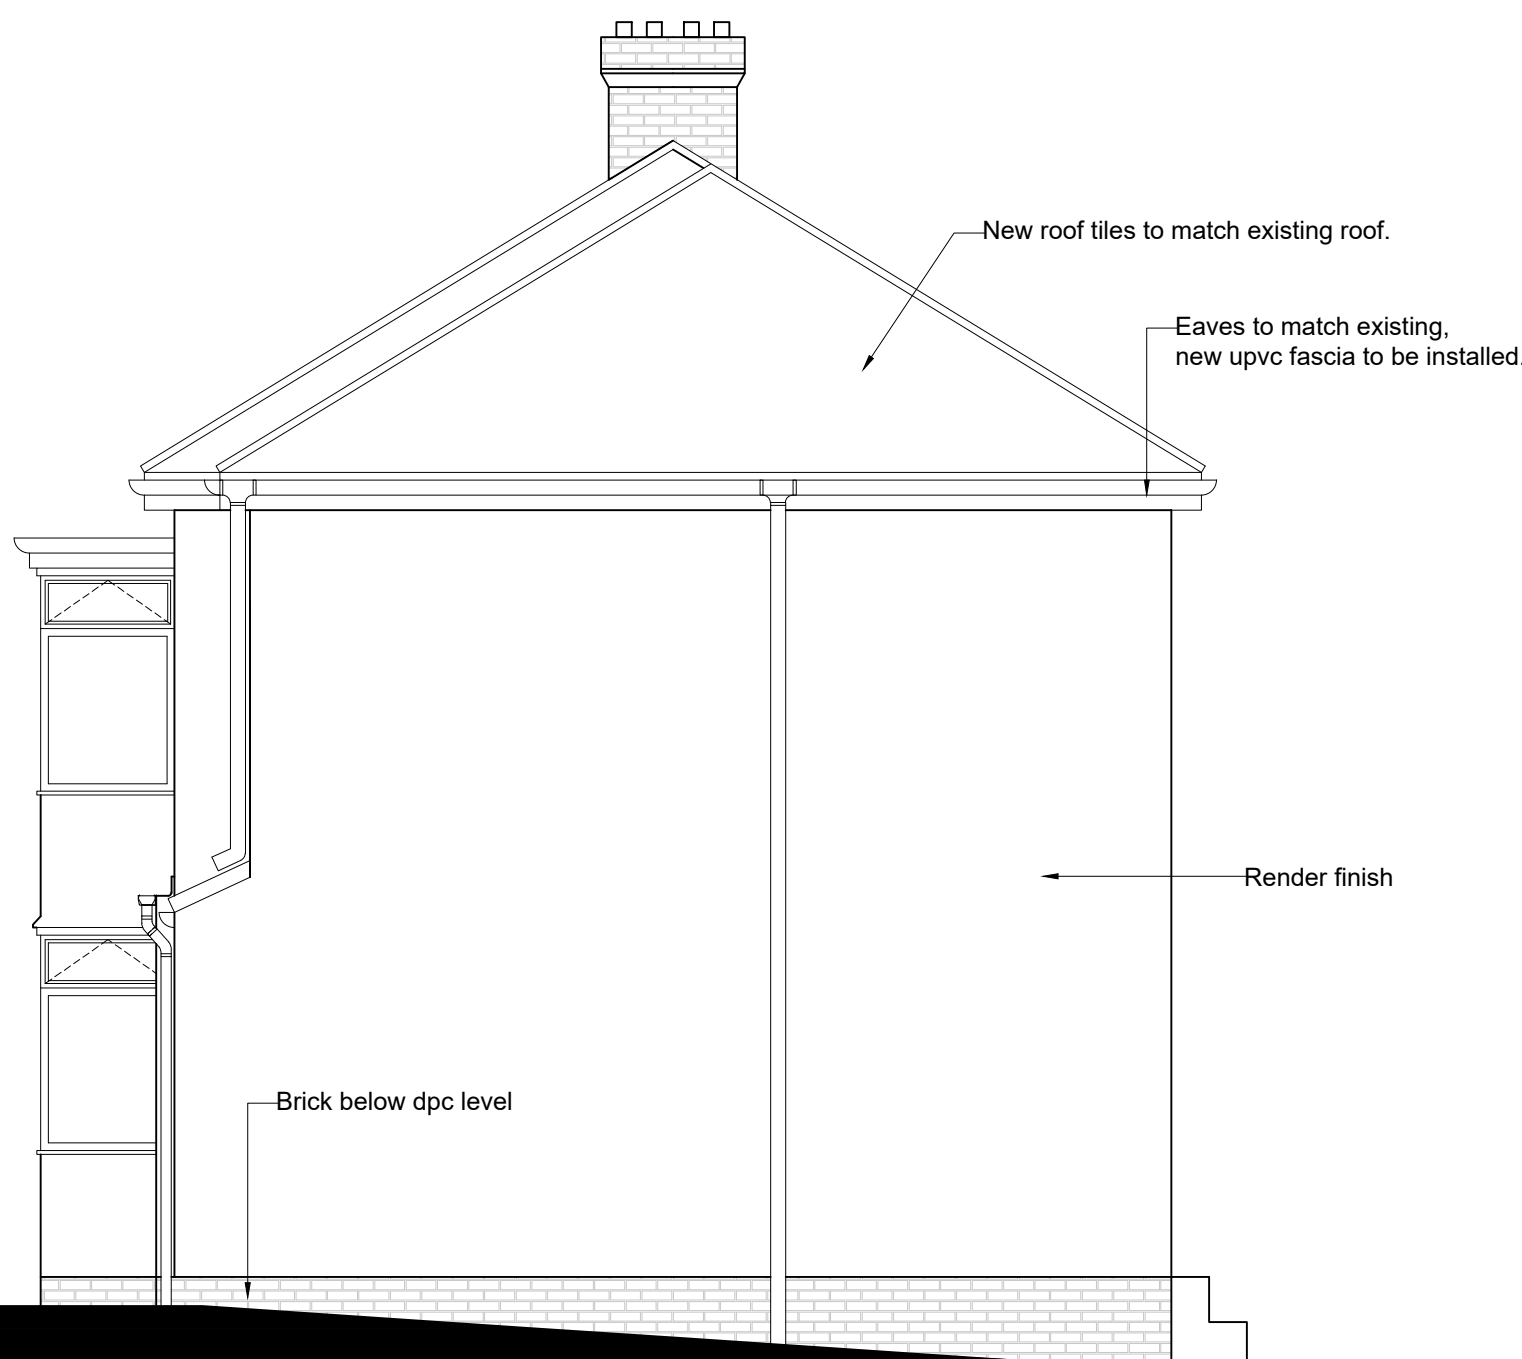

⑤ Proposed side elevation



⑥ Proposed rear elevation