




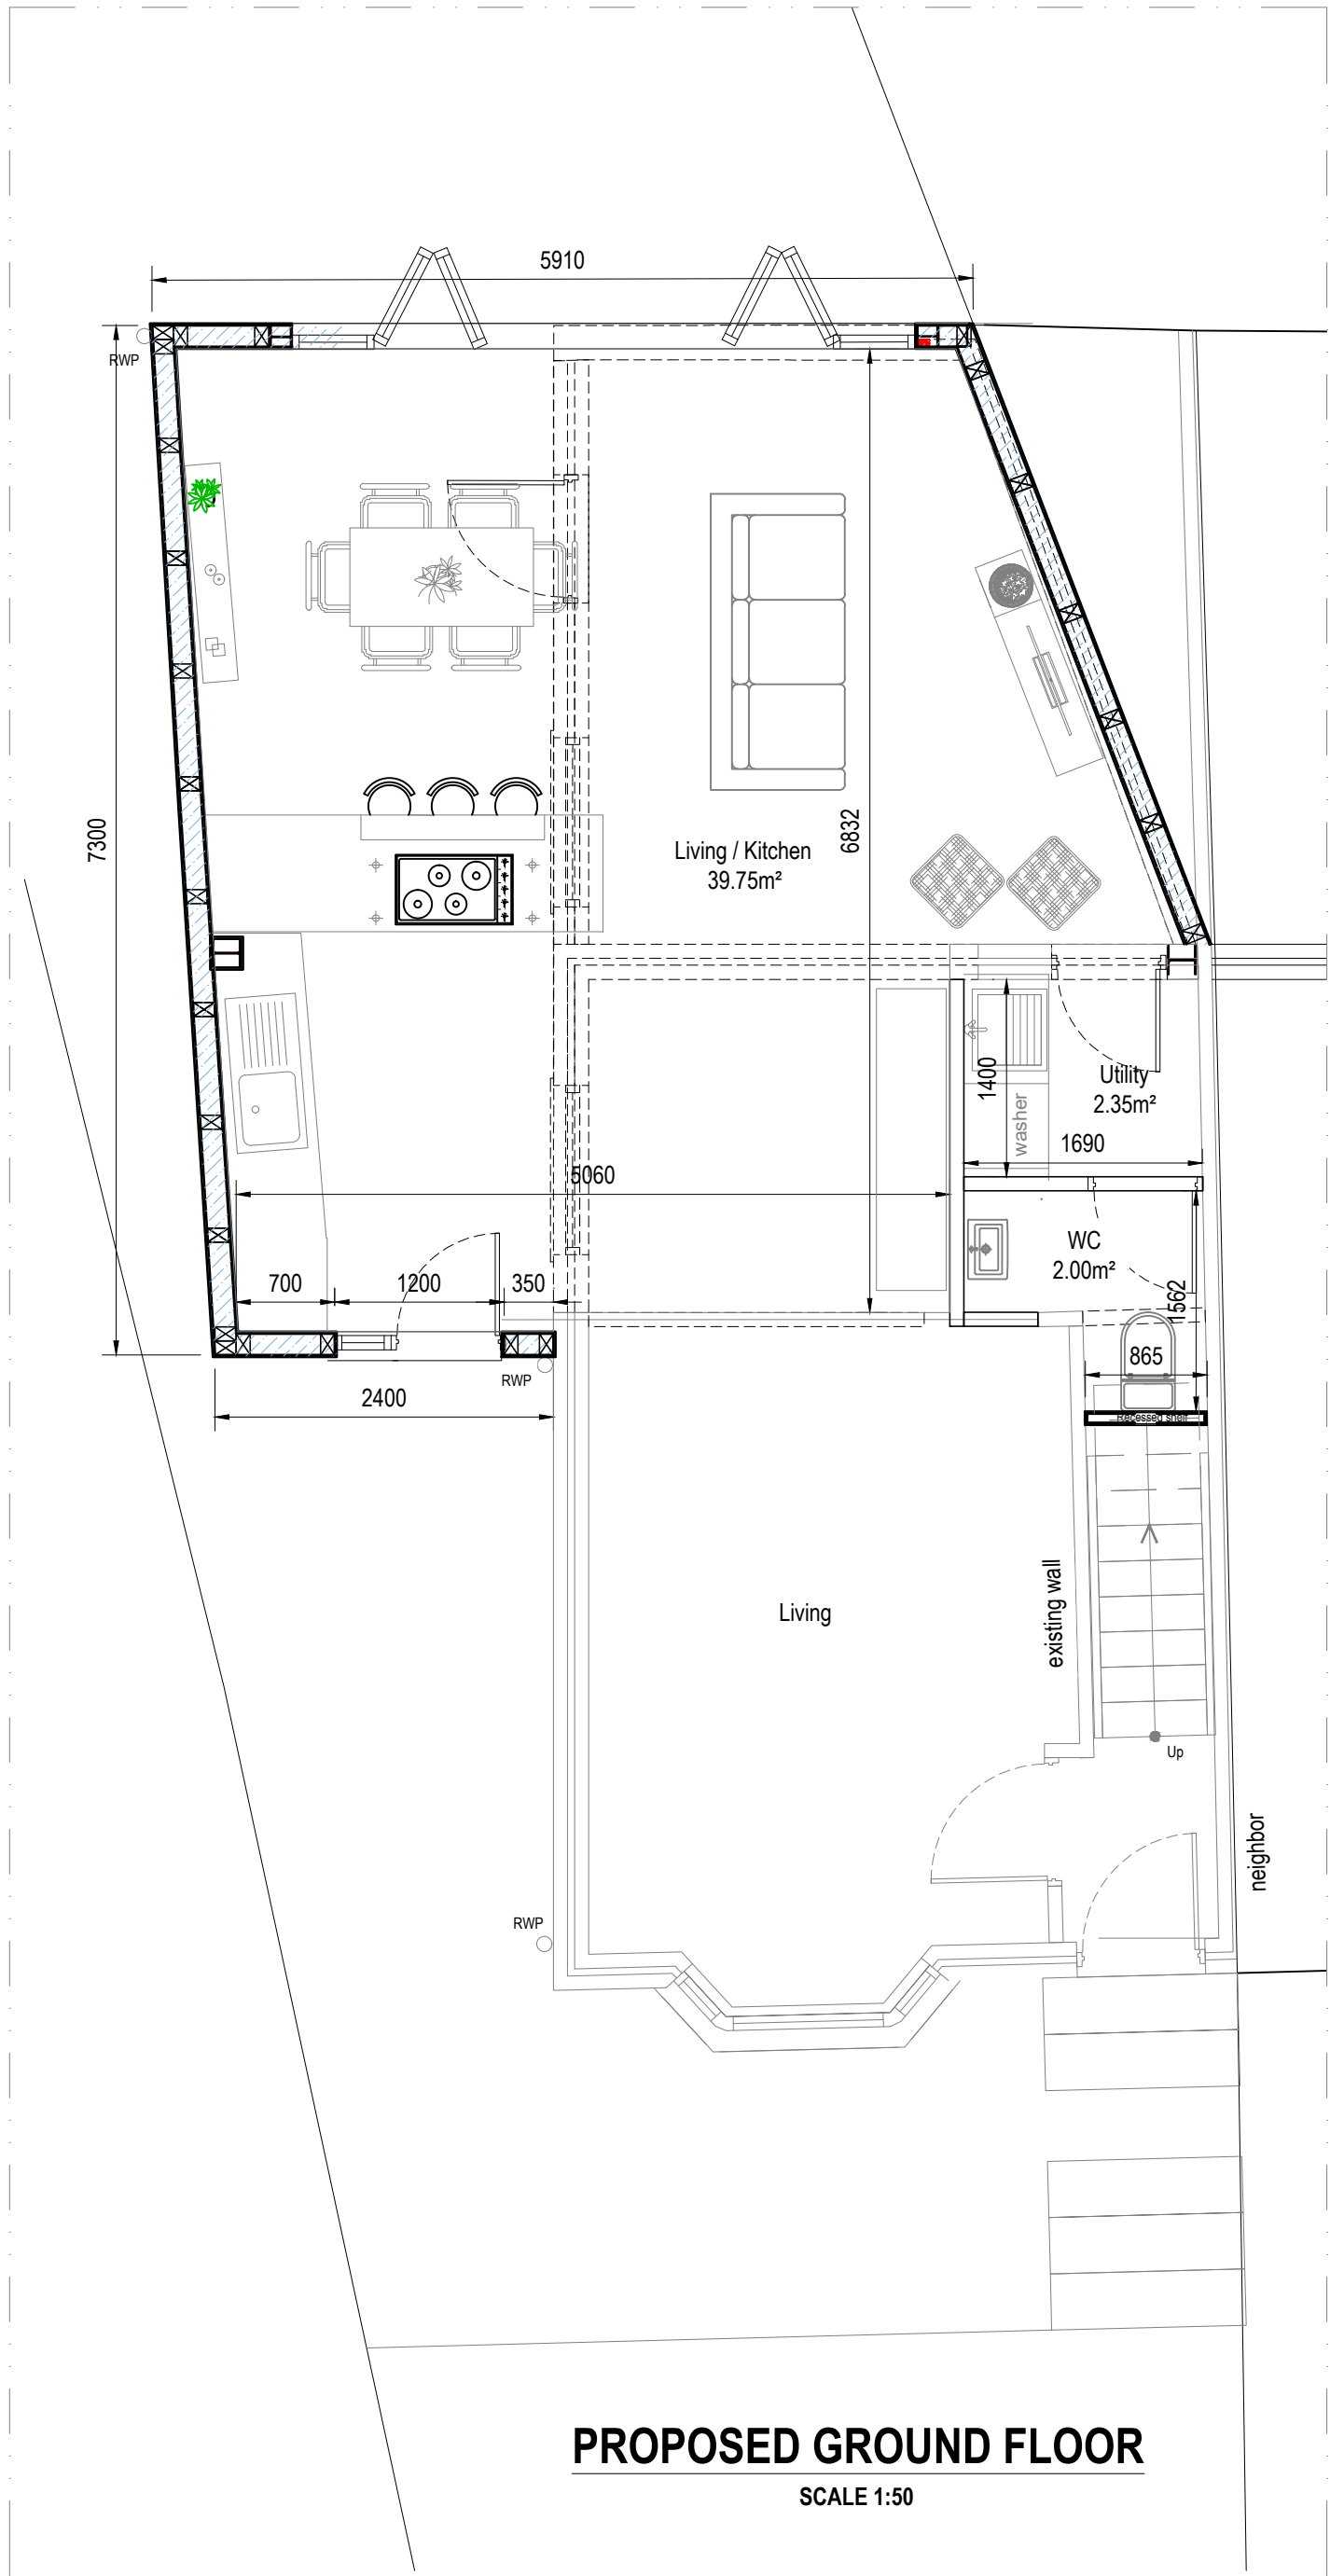

PROPOSED GROUND FLOOR
SCALE 1:50

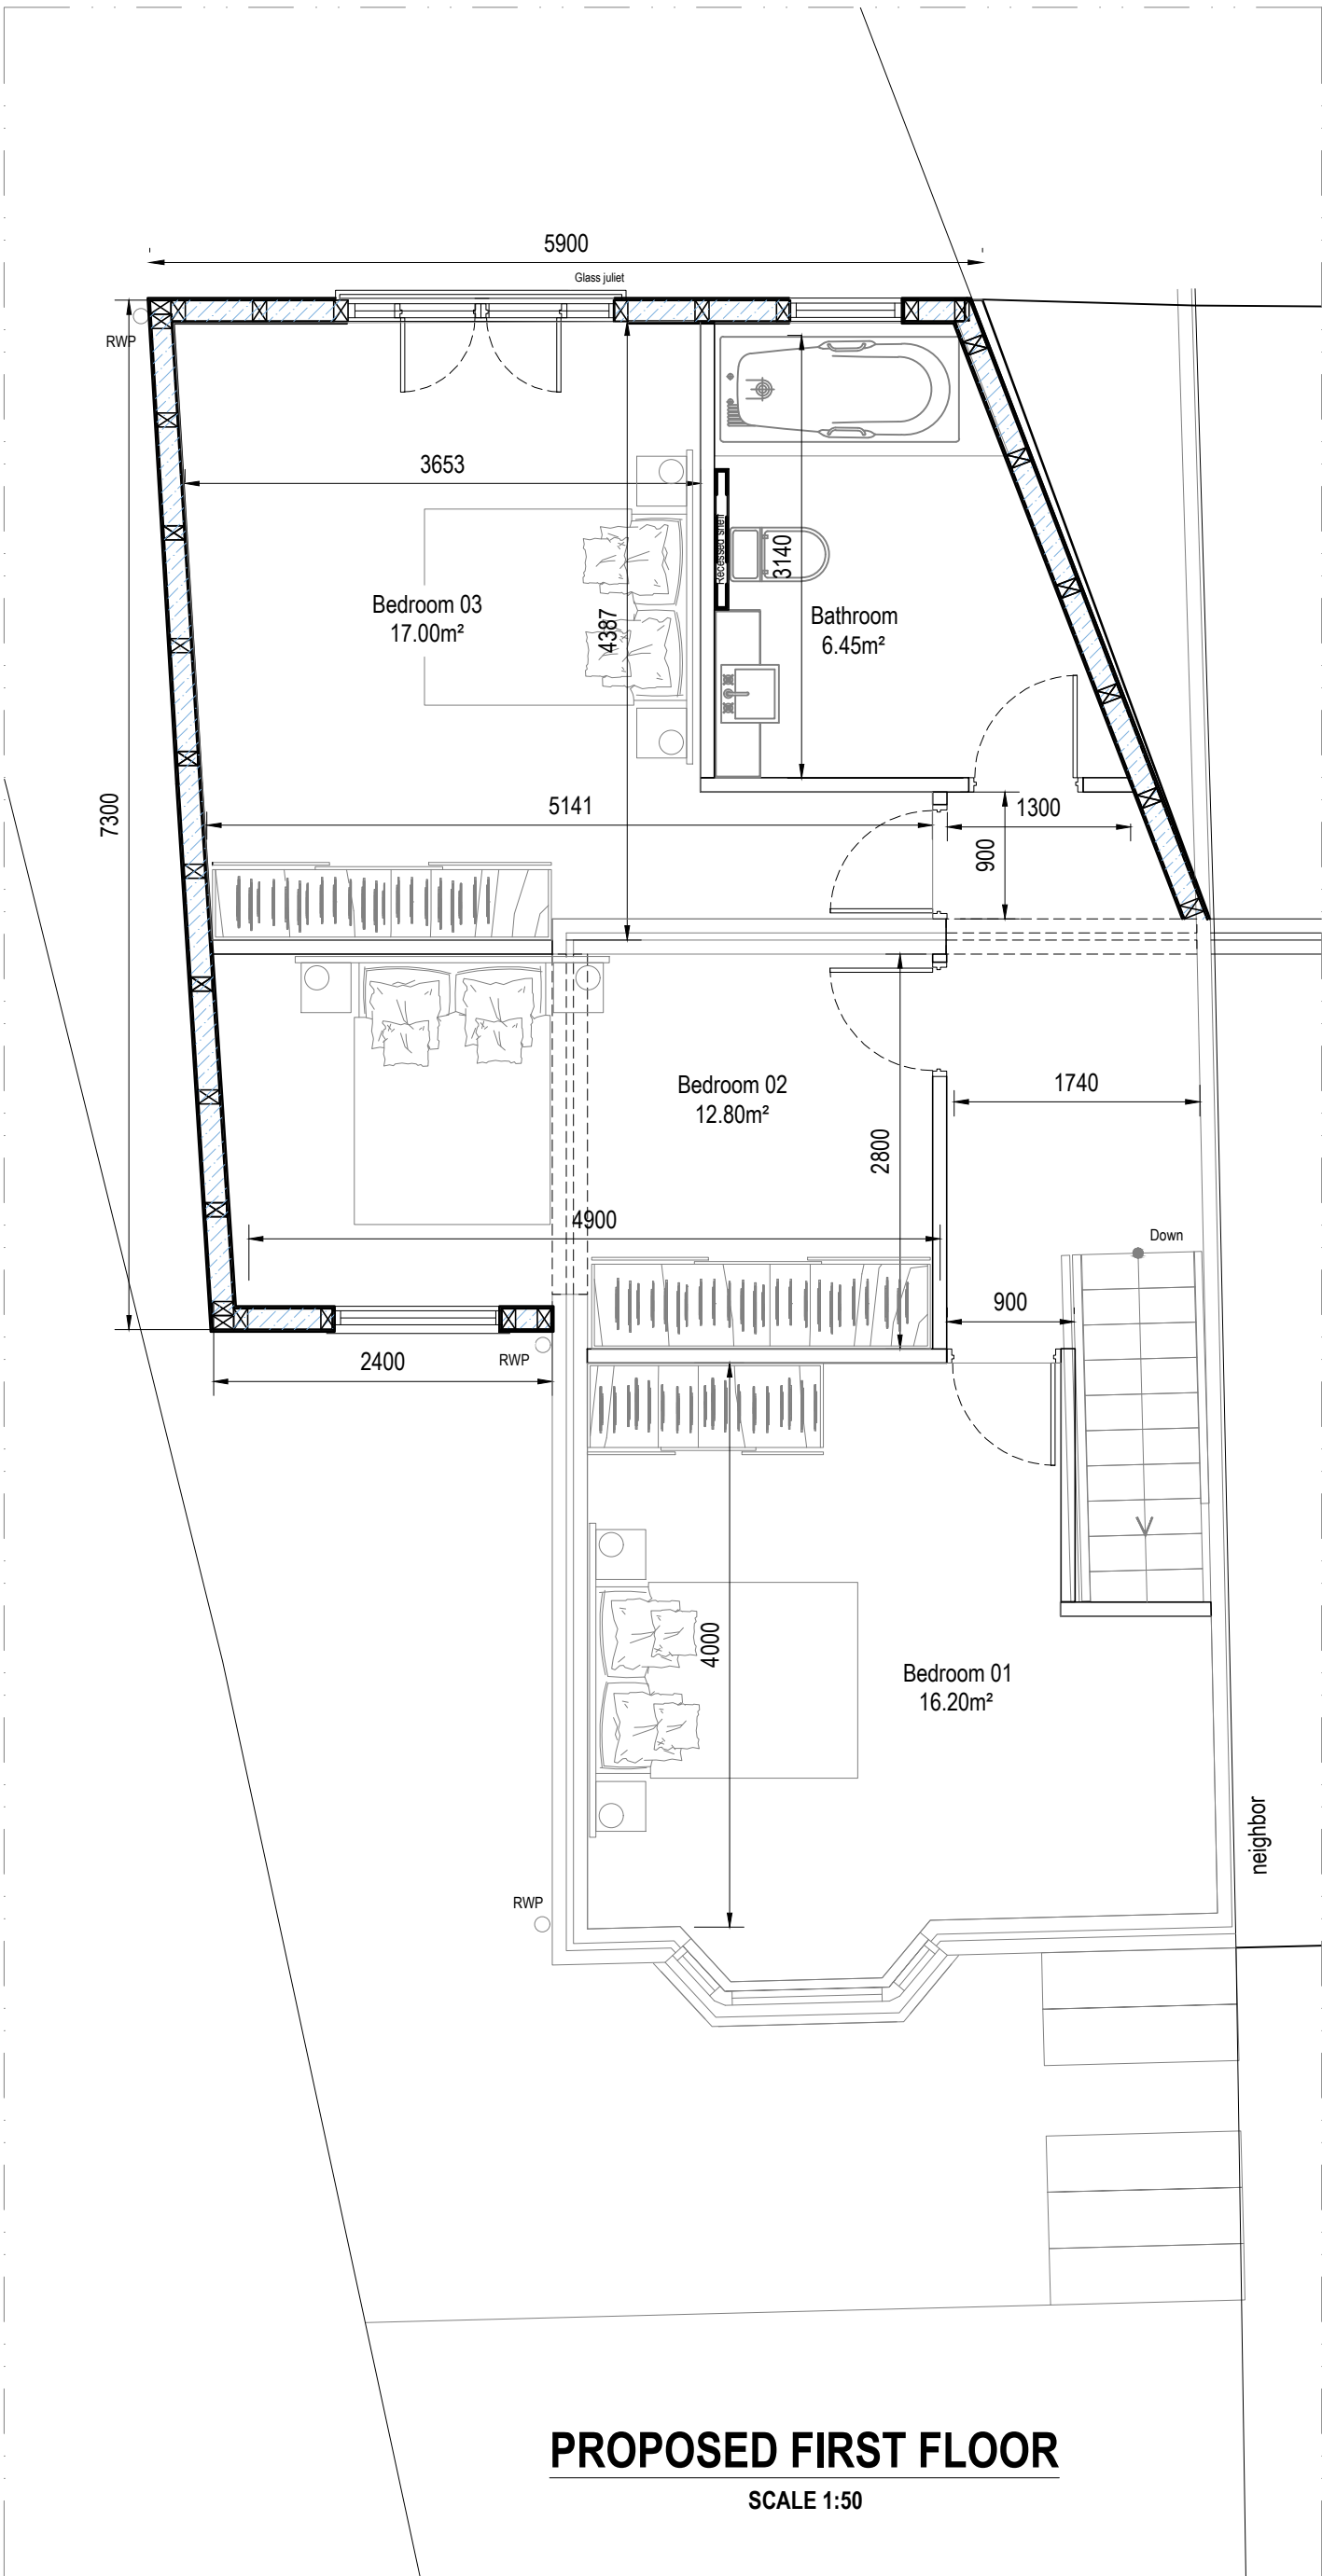


PROPOSED FIRST FLOOR
SCALE 1:50

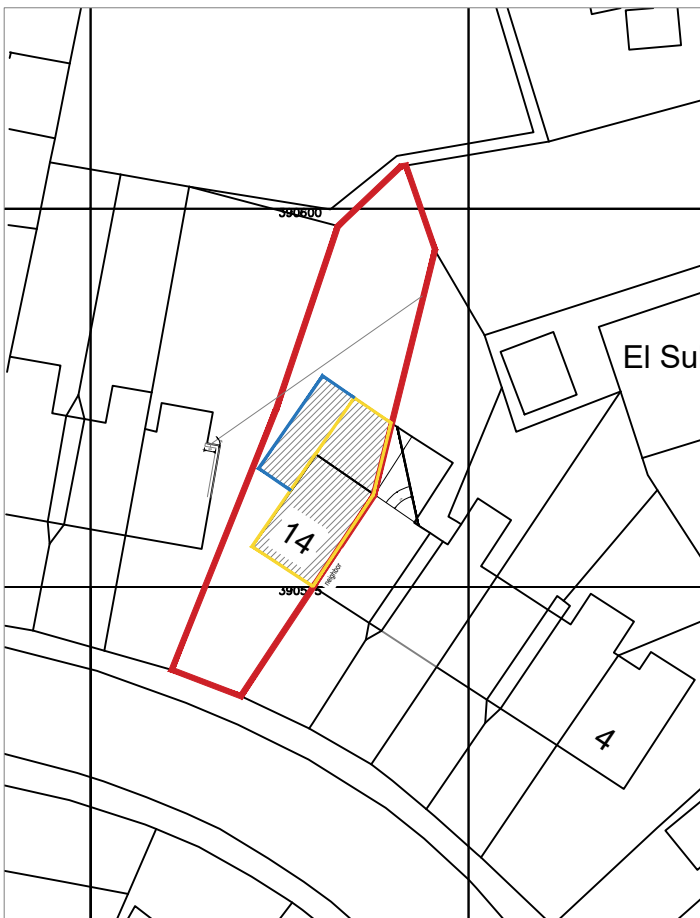

PROPOSED LOCATION PLAN
SCALE 1:500



PROPOSED SITE PLAN
SCALE 1:1250

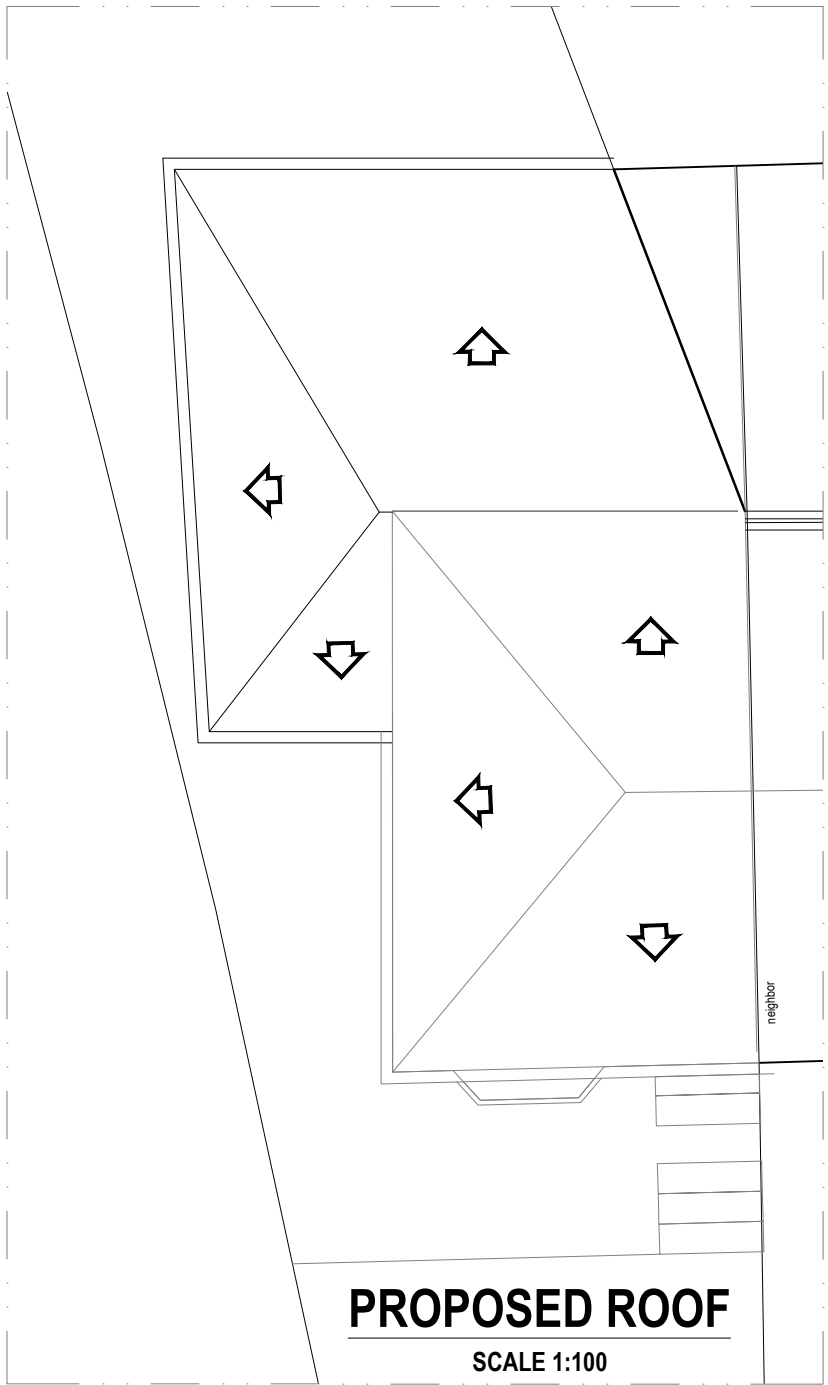




PROPOSED ROOF
SCALE 1:100

The sliding doors and windows will be in UPVC black finish double glazed.

The finishing cladding will be 2x1 painted black with some vertical LED lighting in between various timber sections.

Half around black rainwater goods.

External wall to be in keeping with the area the brick that we are proposing to use is the 65mm Tove Facing Brick. We the other materials chosen and the local area these will fit in really well.

  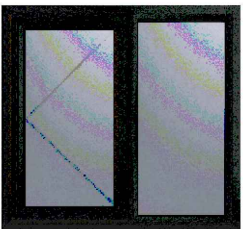

P7	27.11.2024	ADJUSTMENT	AMS	SH	ADS
P6	09.08.2024	ADJUSTMENT	AMS	SH	ADS
P5	06.08.2024	ADJUSTMENT	AMS	SH	ADS
P4	04.07.2024	ADJUSTMENT	AMS	SH	ADS
P3	26.06.2024	NEW LAYOUT	AMS	SH	ADS
P2	26.03.2024	ADJUSTMENT	AMS	SH	ADS
P1	21.03.2024	FIRST ISSUE	AMS	SH	ADS
REV	DATE	REVISION DETAILS	DRAWN	CHKD	APPRD

CLIENT:
NICHOLSON GROUP

PROJECT:
14 WILLIS LANE

DRAWING TITLE:
PROPOSED PLAN, ELEVATIONS AND
SITE PLAN

DRAWING STATUS:
PRELIMINARY



107 Mere Grange Business
Park, Leaside, St Helens,
WA9 5GG
Tel: 0151 541 4000
info@adsstructural.co.uk

SCALE	PROJECT - ORIGINATOR - ZONE - LEVEL - TYPE - ROLE - NUMBER	REV
1:50	XXXX-ADS-XX-XX-DR-S-002	P7