


Copyright Notice:
This drawing is the copyright of Steve Wells Associates
and shall not be reproduced without permission. © 2024

Dwg. Purpose **Planning**

No.	Revision / Issue	Date

Project AGP Infrastructure Improvements Halewood Apollo FC Baileys Lane, Halewood Liverpool, L26 0TY	Client Knowsley Council
Dwg. Title Existing Site Plan	

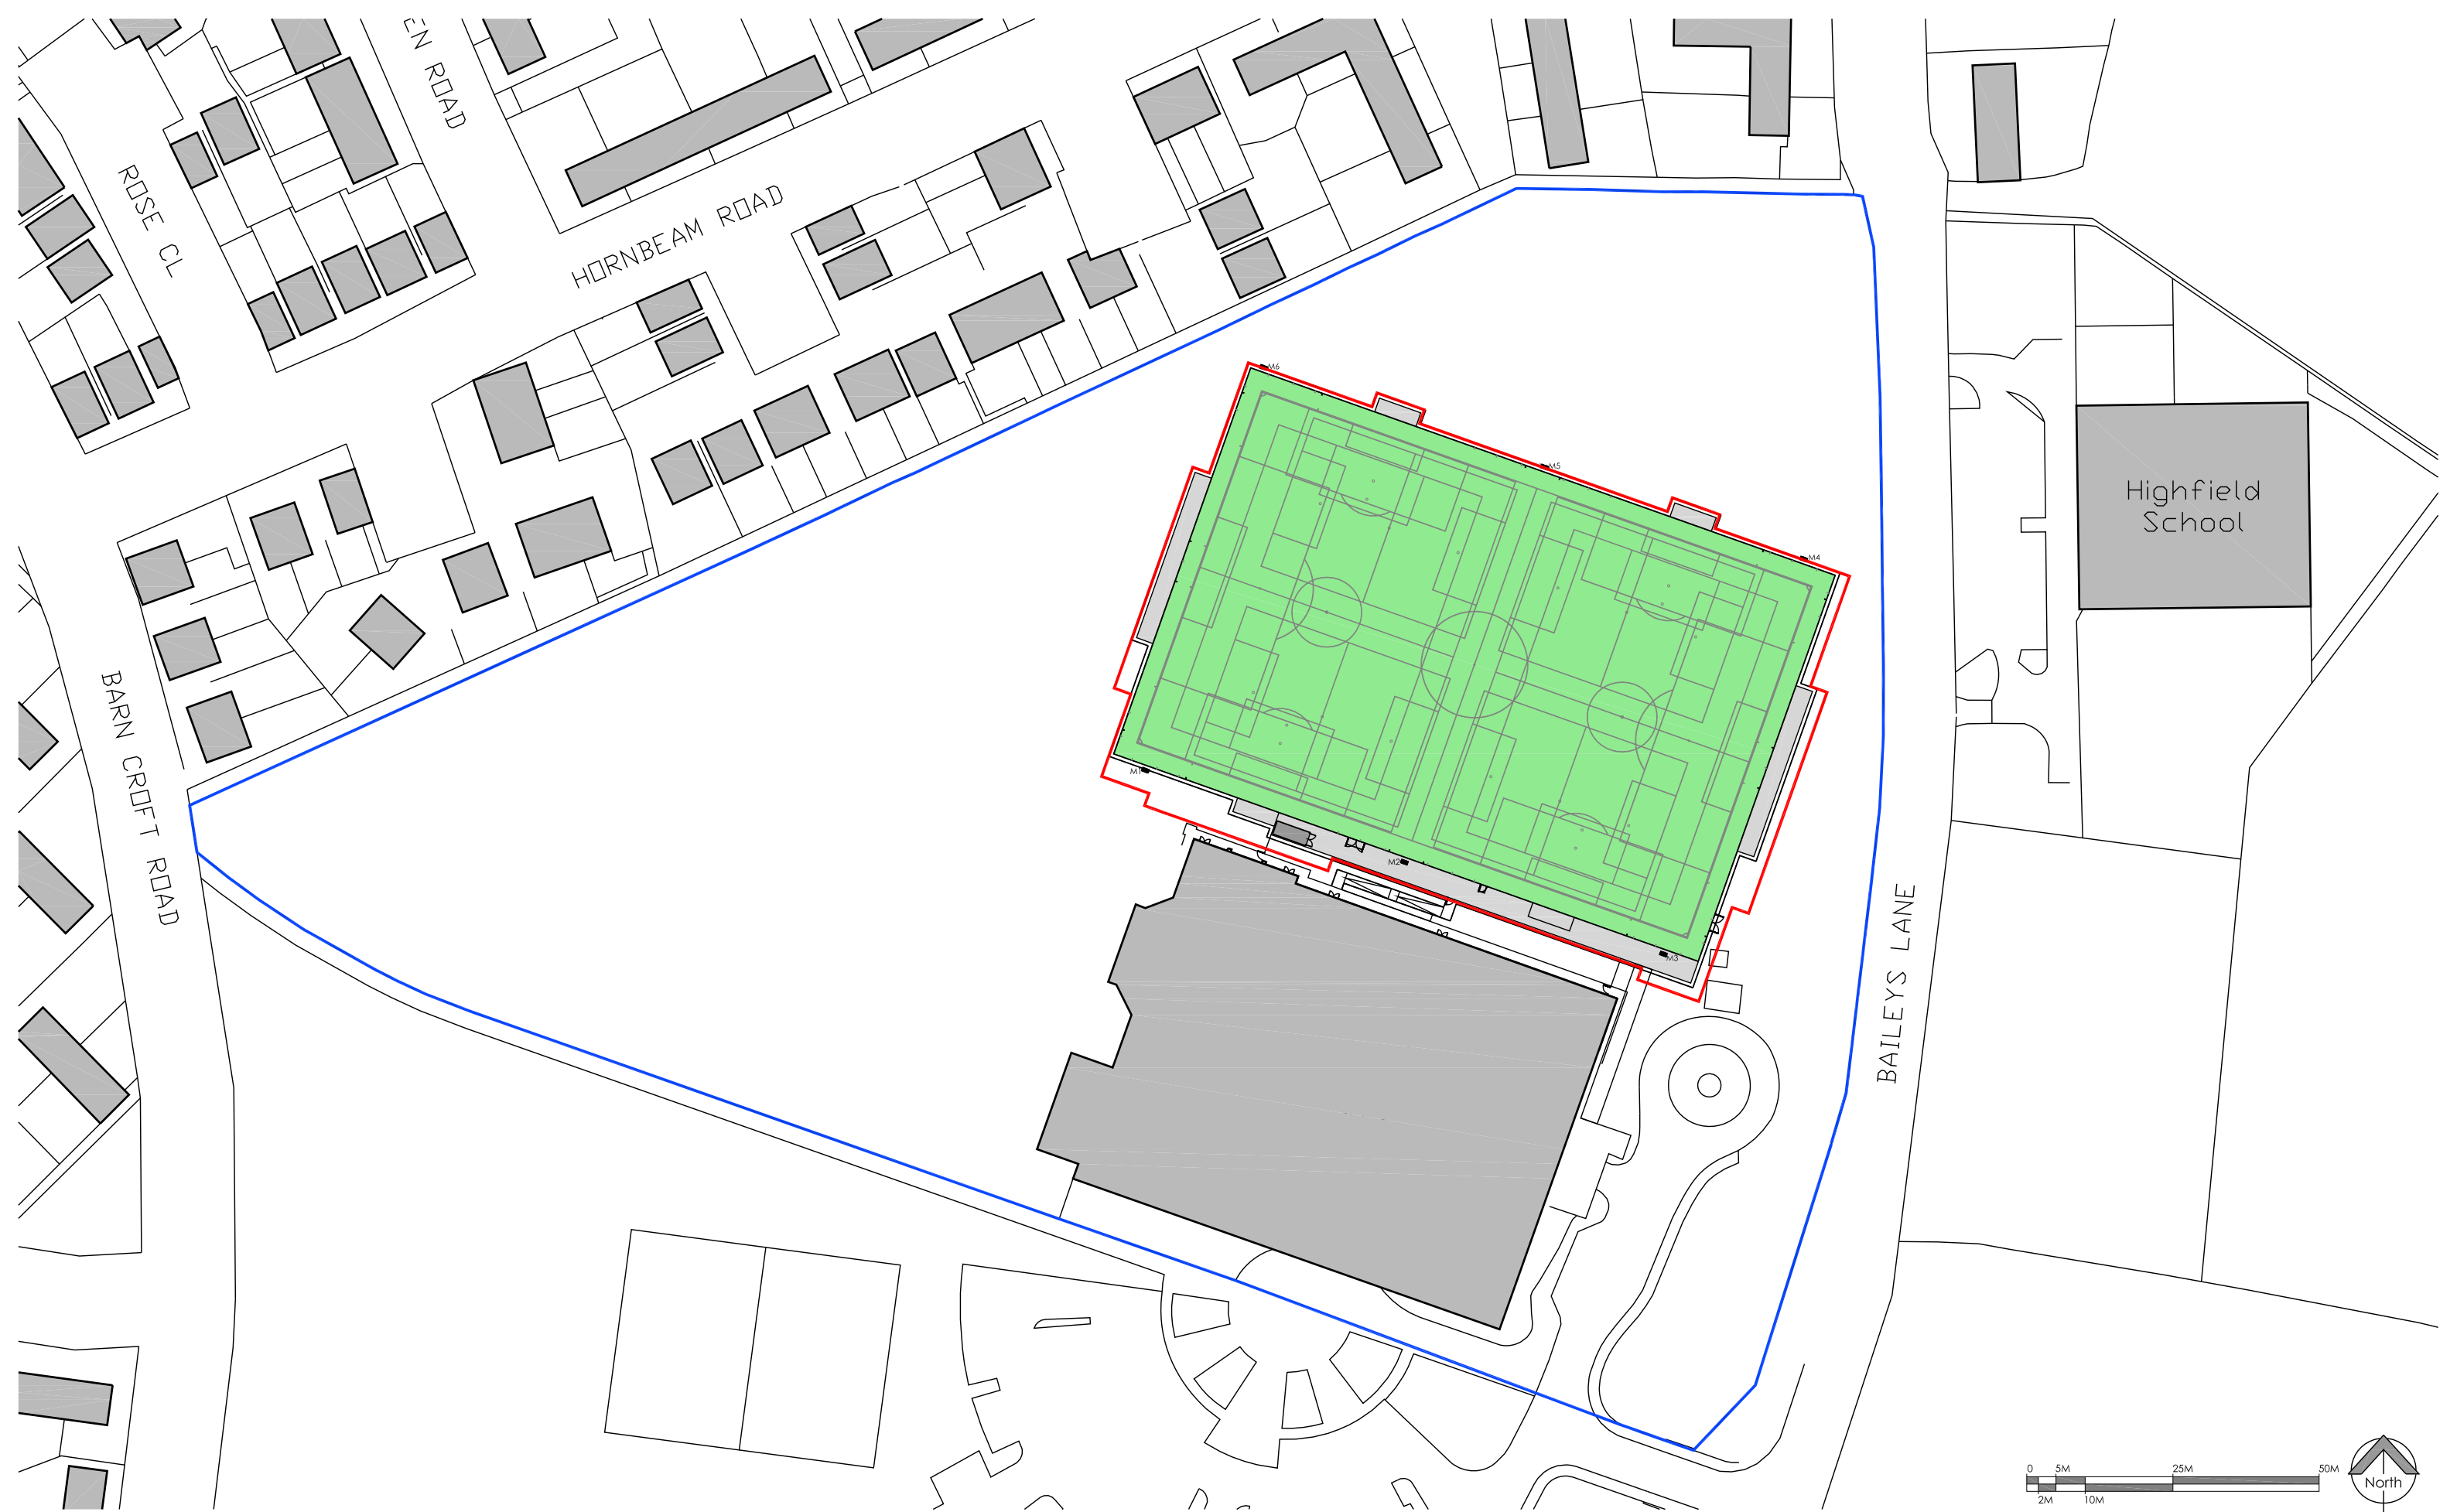

STEVE WELLS
ASSOCIATES
making sport happen

Churchill House, Mill Hill, Pontefract, West Yorkshire,
WF8 4HY t: 01977 797258 e: mail@stevewells-associates.com

Dwg. No. 205-104-1001		Rev.
Scale 1:1000 @ A3	Date October 2024	
Drawn by GSB	Checked DKW	