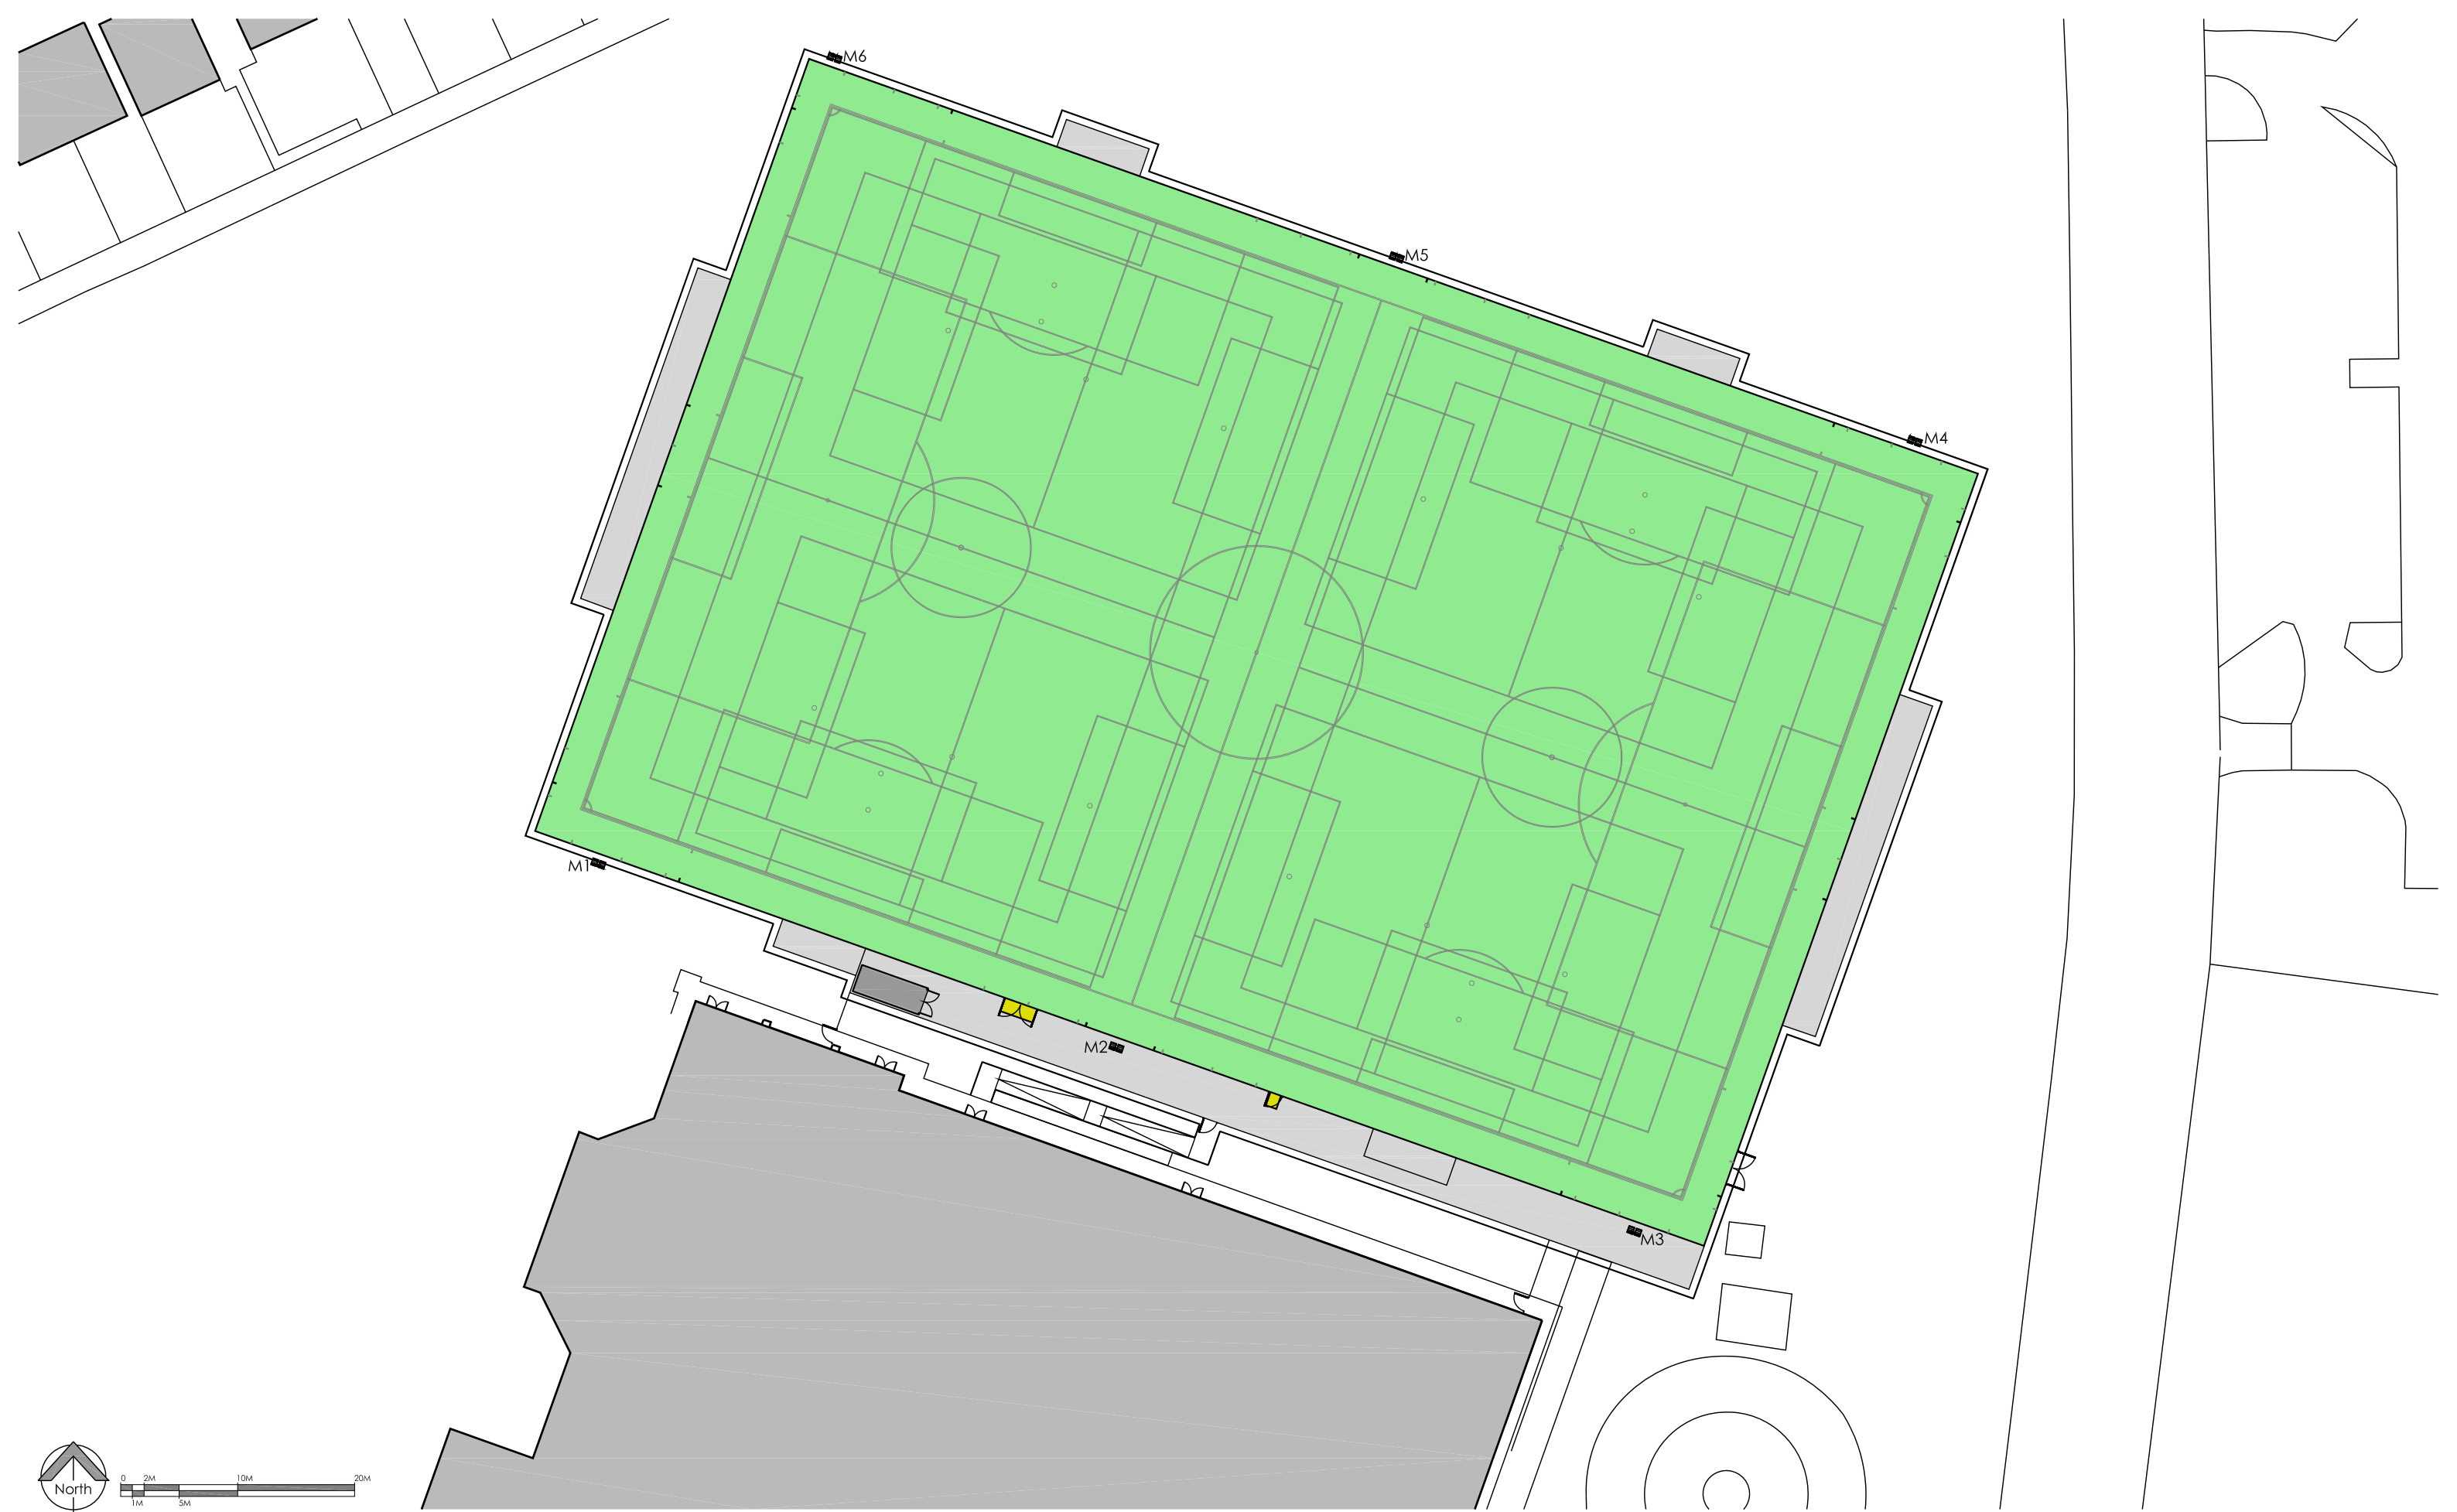


Copyright Notice: This drawing is the copyright of Steve Wells Associates and shall not be reproduced without permission. © 2024 Dwg. PurposePlanning			Project Proposed AGP Alterations at Halewood Apollo FC Baileys Lane, Halewood Liverpool, L26 0TY		Client Knowsley Council Dwg. Title Existing Site Plan with Topographic Survey	 STEVE WELLS ASSOCIATES making sport happen Churchill House, Mill Hill, Pontefract, West Yorkshire, WF8 4HY t : 01977 797258 e: mail@stevewells-associates.com	Dwg. No. 205-104-1002 Rev. Scale 1:500 @ A3 Date October 2024 Drawn by GSB Checked DKW	
--	--	--	--	--	---	--	---	--