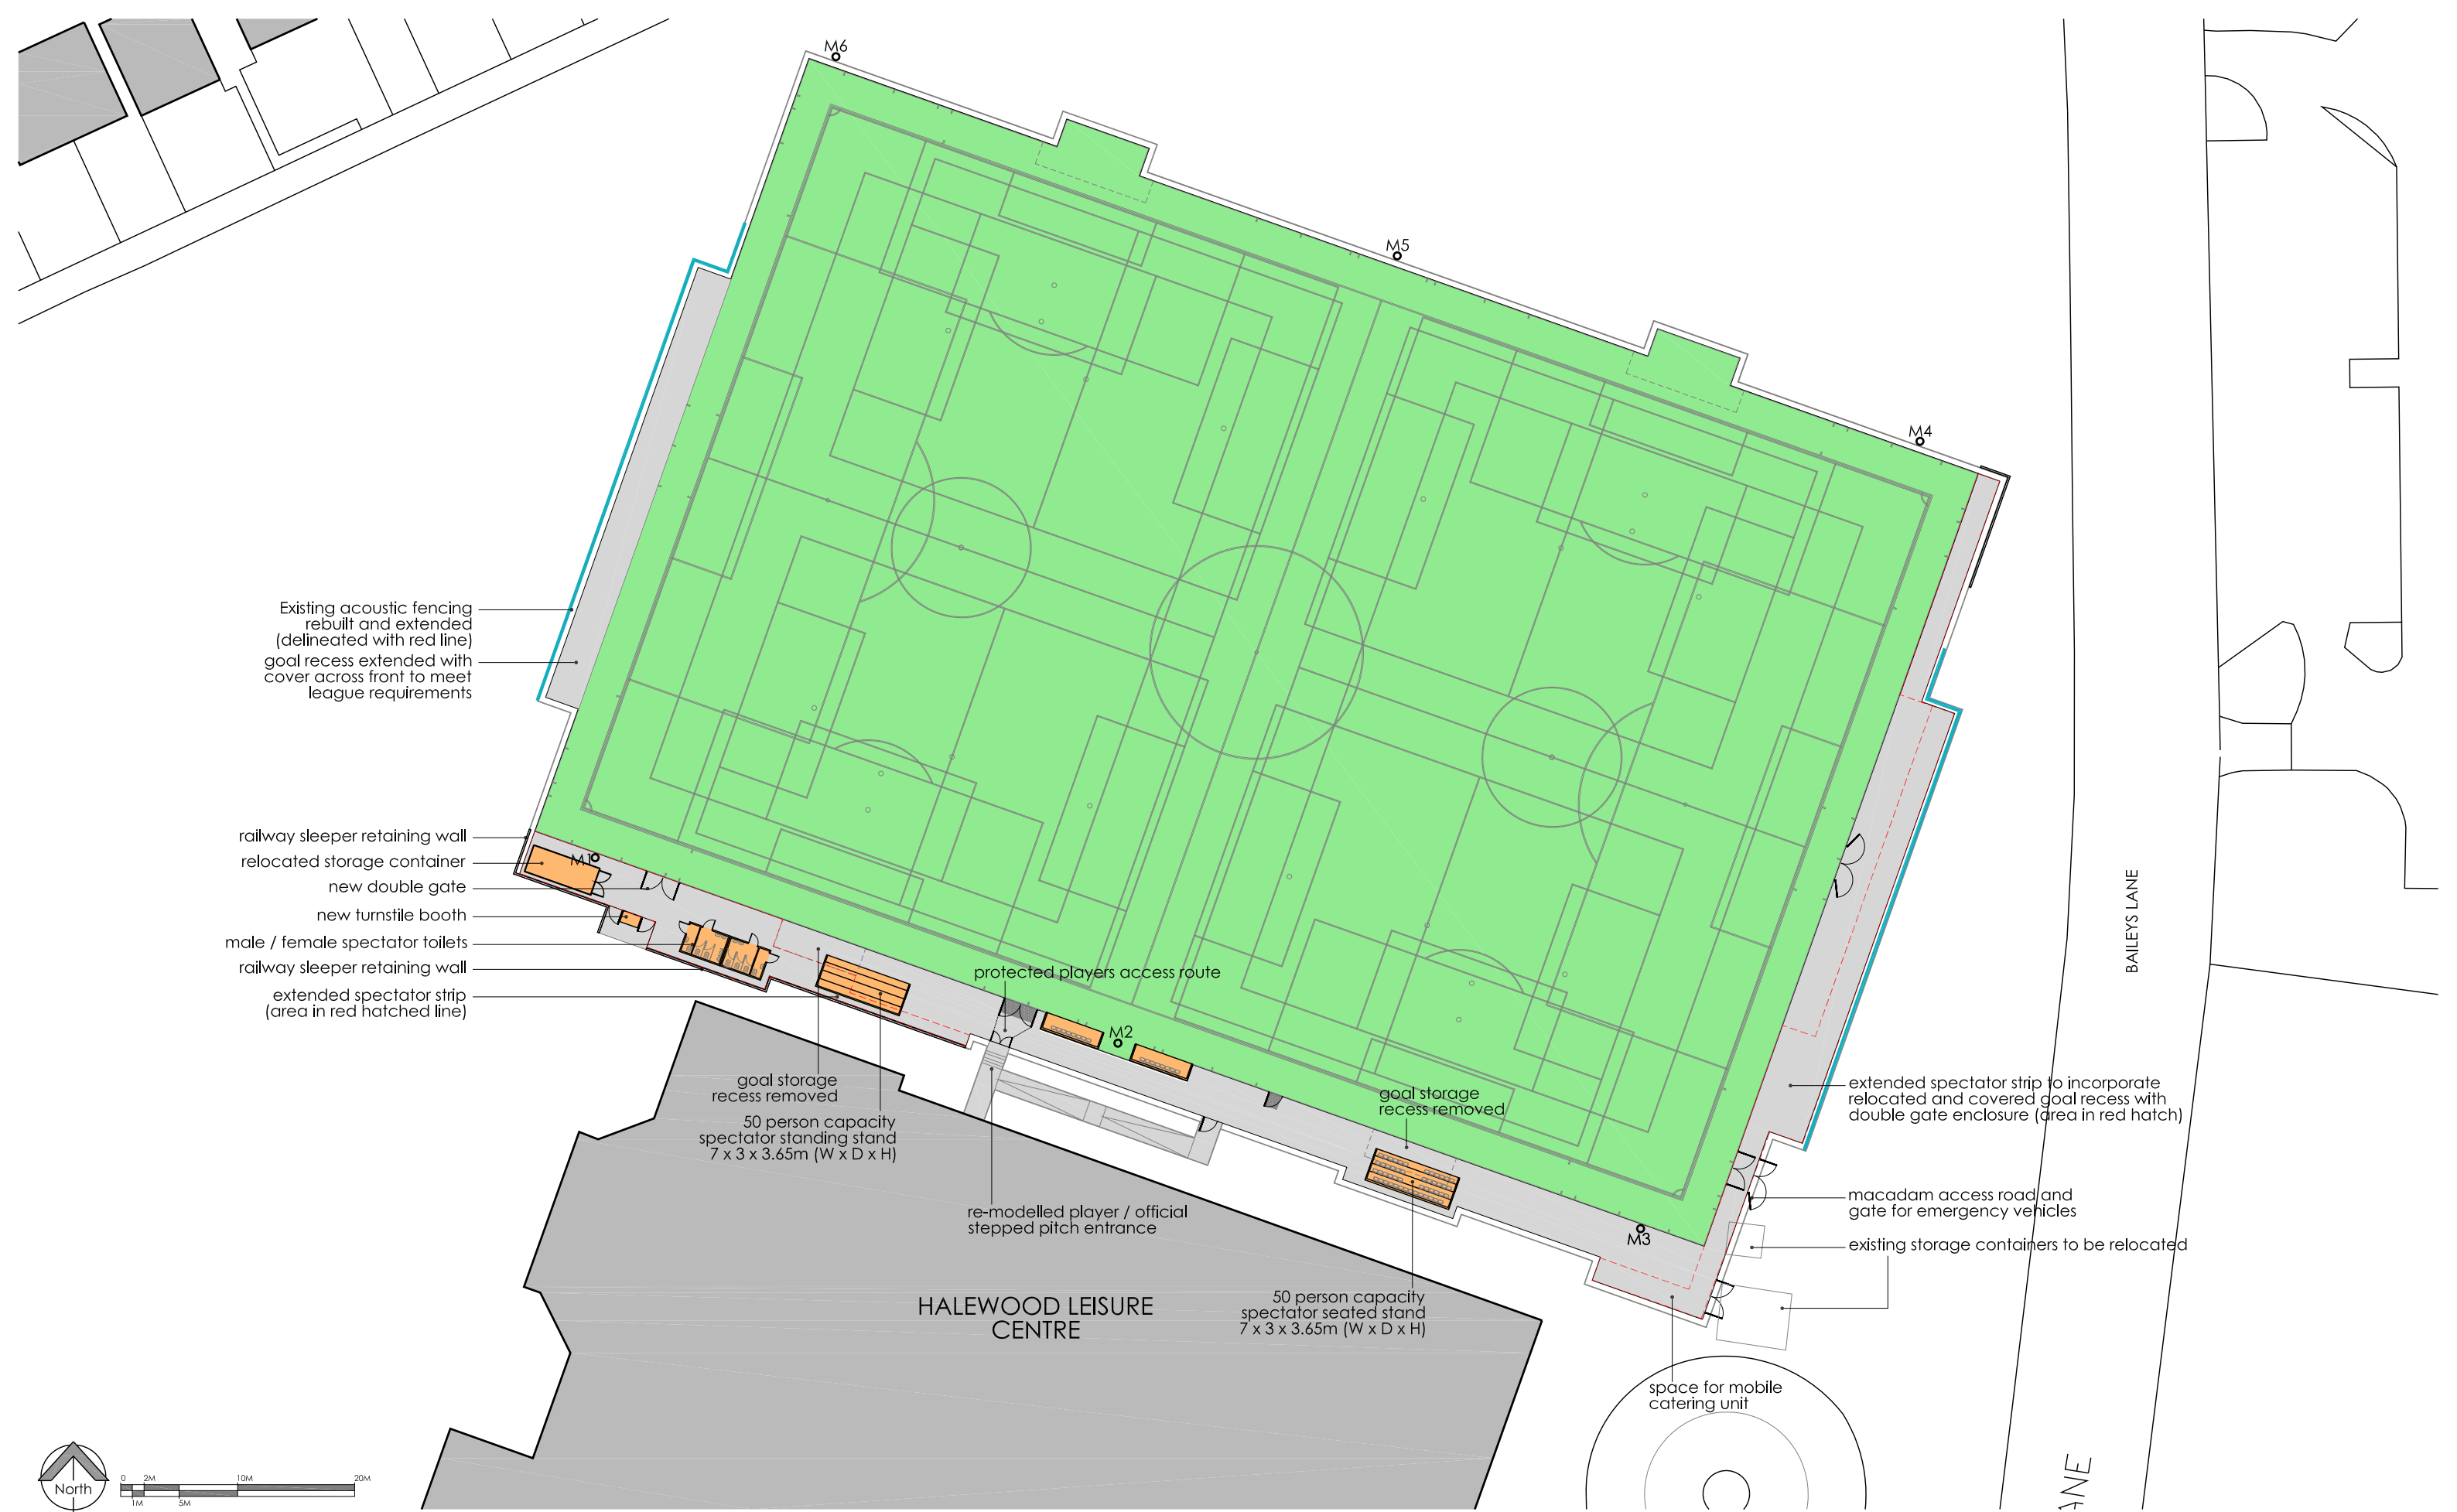


Copyright Notice:
This drawing is the copyright of Steve Wells Associates
and shall not be reproduced without permission. © 2024

Dwg. Purpose **Planning**

No.	Revision / Issue	Date

Project	Client
Proposed AGP Alterations at Halewood Apollo FC Baileys Lane, Halewood Liverpool, L26 0TY	Knowsley Council
Dwg. Title	
Proposed Site Plan	

STEVE WELLS ASSOCIATES
making sport happen

Churchill House, Mill Hill, Pontefract, West Yorkshire,
WF8 4HY t: 01977 797258 e: mail@stevewells-associates.com

Dwg. No.	Rev.
205-104-1003	
Scale	Date
1:500 @ A3	October 2024
Drawn by	Checked
GSB	DKW