

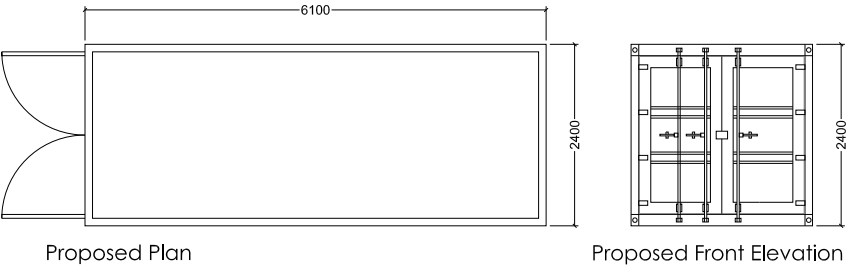



Container to be painted green (RAL 6005)

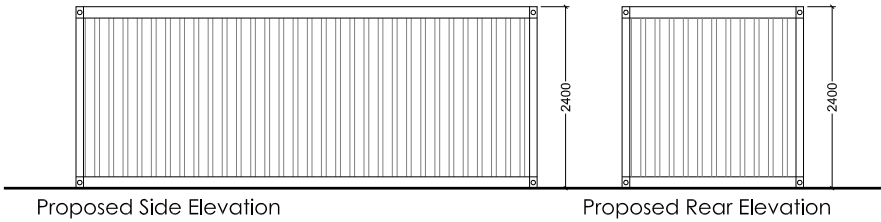



PROPOSED CONTAINER

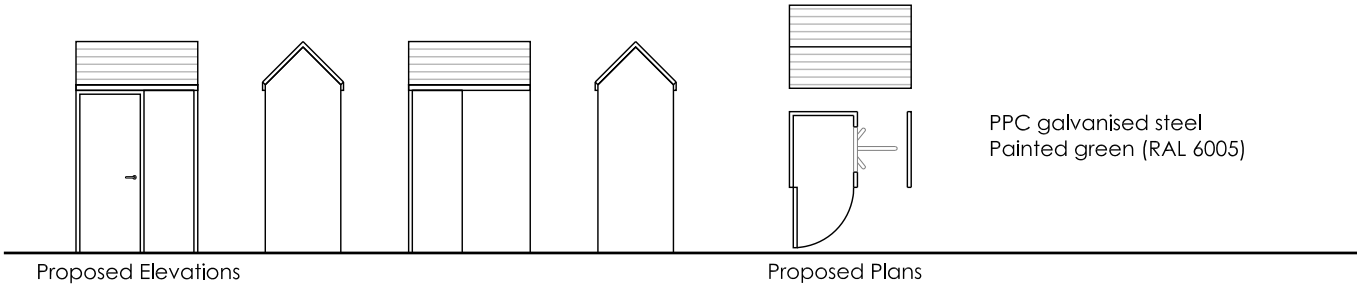

PROPOSED TURNSTILE

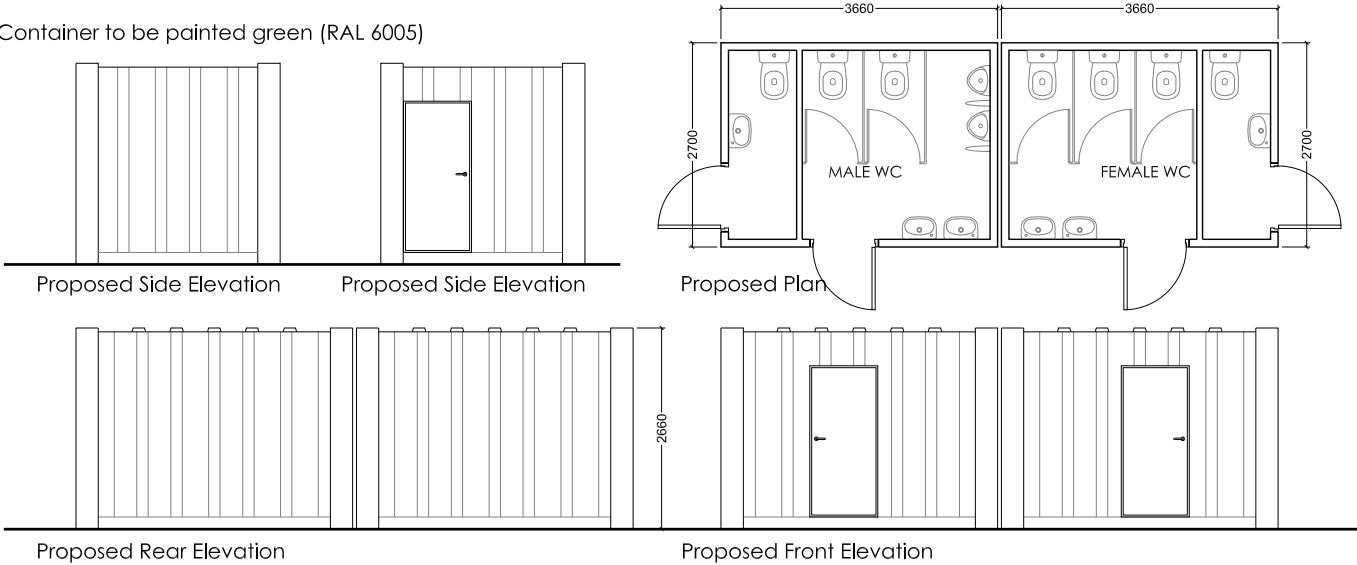



PROPOSED MALE & FEMALE WC UNITS

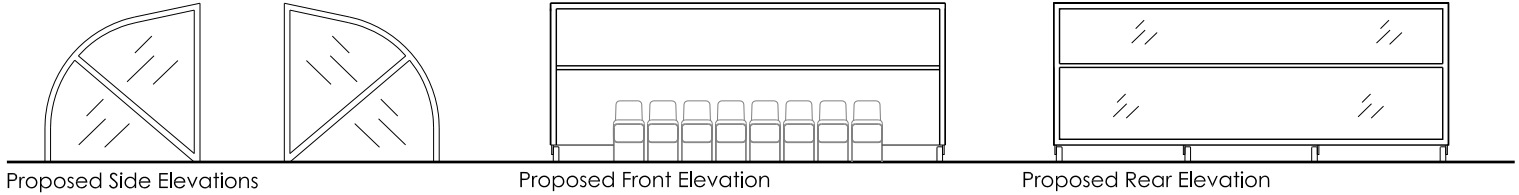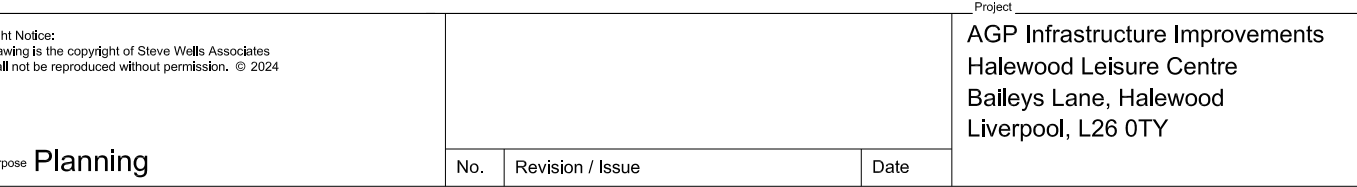

Proposed Floor Plan

Proposed Roof Plan


PROPOSED DUGOUT

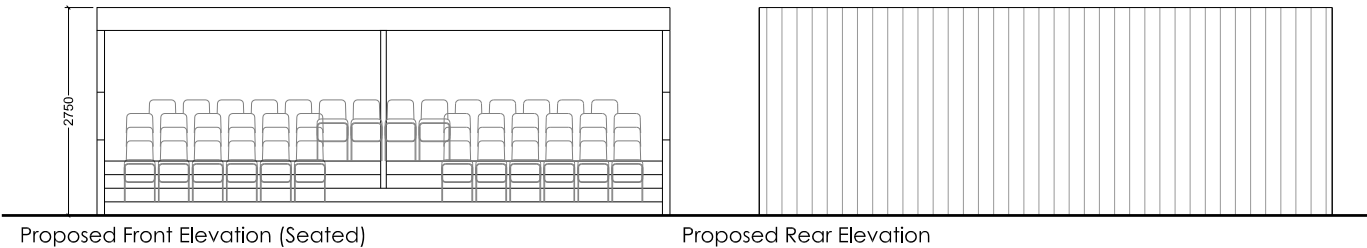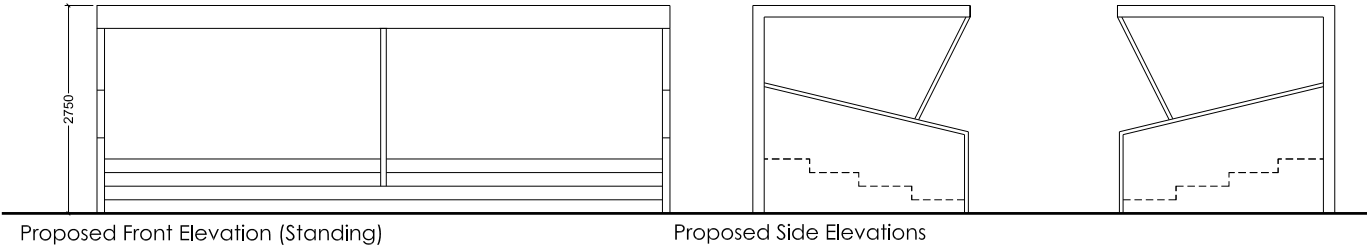

Proposed Floor Plan

Proposed Roof Plan

PROPOSED SPECTATOR STANDS

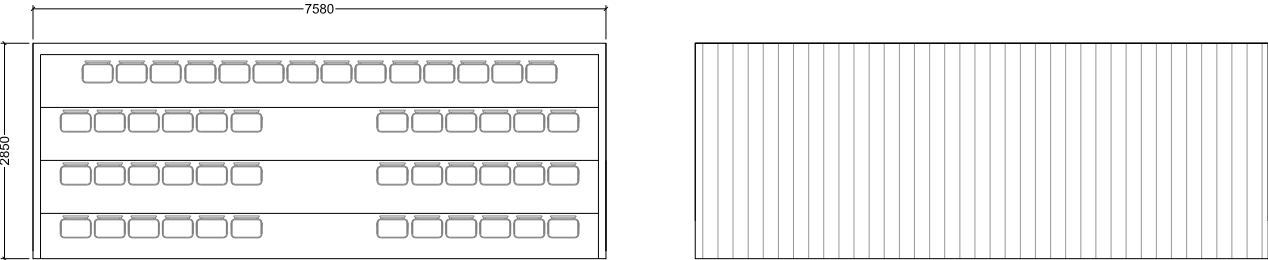

Copyright Notice: This drawing is the copyright of Steve Wells Associates and shall not be reproduced without permission. © 2024 Dwg. Purpose Planning			AGP Infrastructure Improvements Halewood Leisure Centre Baileys Lane, Halewood Liverpool, L26 0TY	Knowsley Council	STEVE WELLS ASSOCIATES <i>making sport happen</i> Churchill House, Mill Hill, Pontefract, West Yorkshire, WF8 4HY t : 01977 797258 e: mail@stevewells-associates.com	Dwg. No. 205-104-1006		Rev.	
						Dwg. Title		Scale 1:100 @ A3	Date October 2024
	No. Revision / Issue Date					Proposed Site Structures		Drawn by GSB	Checked DKW