
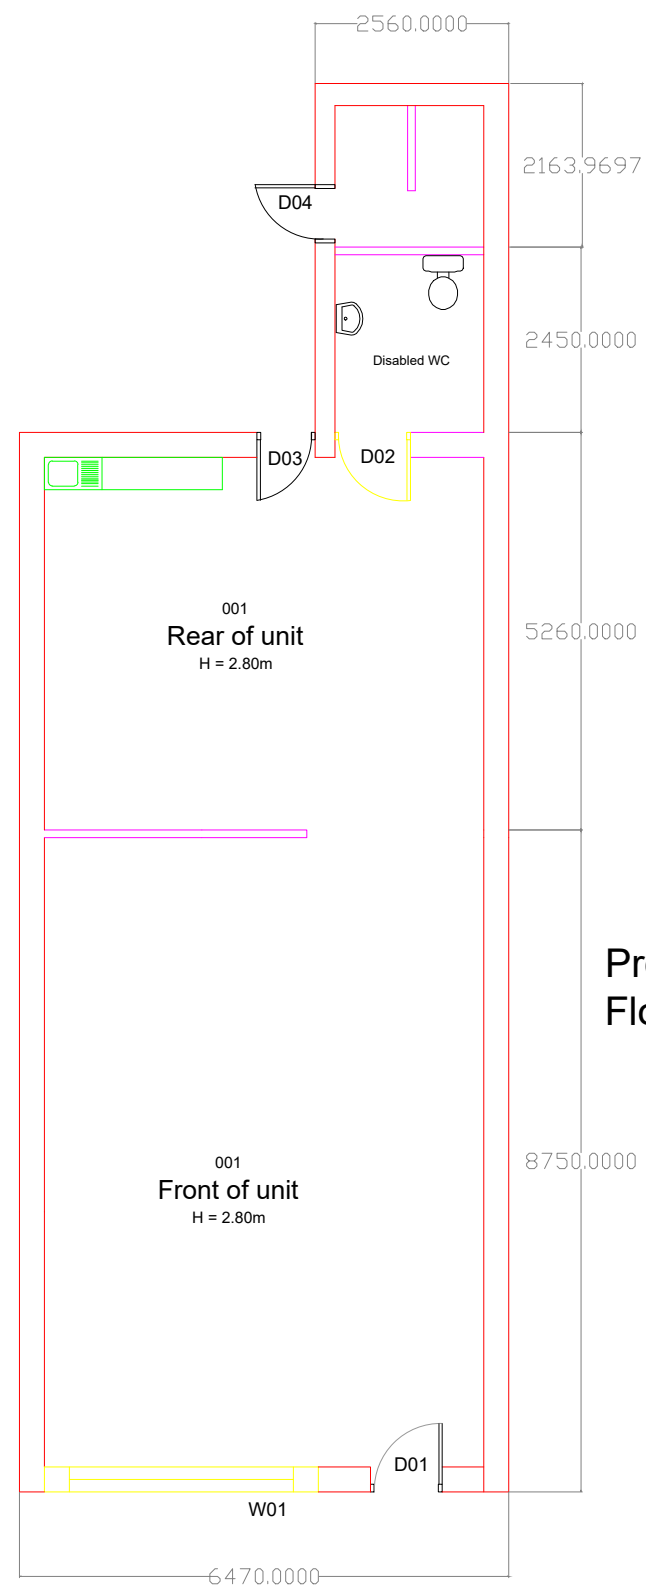


 

Proposed Ground Floor Plan

Item	Hazard	Risk
-		
-		
-		
-		

[illegible]

Purpose of issue	Rev	Date	Authorised
------------------	-----	------	------------

KNOWSLEY COUNCIL
Huyton Municipal,
Archway Road,
Huyton,
Knowsley
L36 9UX

BUILDING ADDRESS
77 Kennelwood Avenue, Kirkby, Liverpool, L33 6UE.

PROJECT	Public Health - Refurbishment Works
----------------	-------------------------------------

TITLE
Proposed Ground Floor Plan

Original Size	Scale	Designed	Drawn	Checked	Authorised
A3	1:100	-	RH		
		Date	Date	Date	Date
		-	04/09/2025		

Project No.	Office	Drawing No.	Rev
04/09/2025/RH	KMBC	002	1