



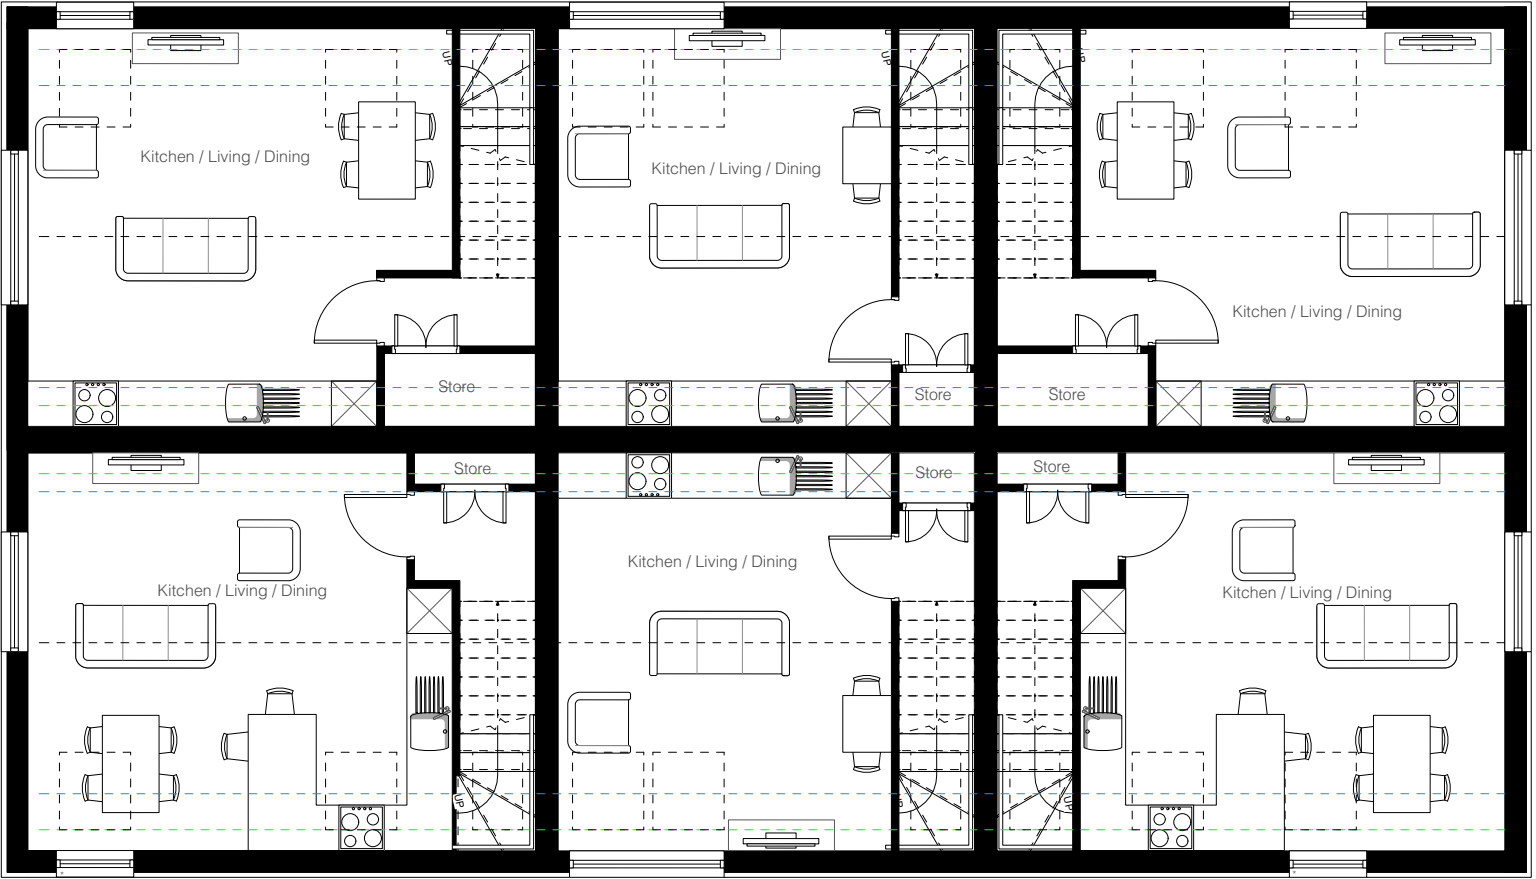

Proposed Barn 02 - First Floor Plan
* Window to be Obscured

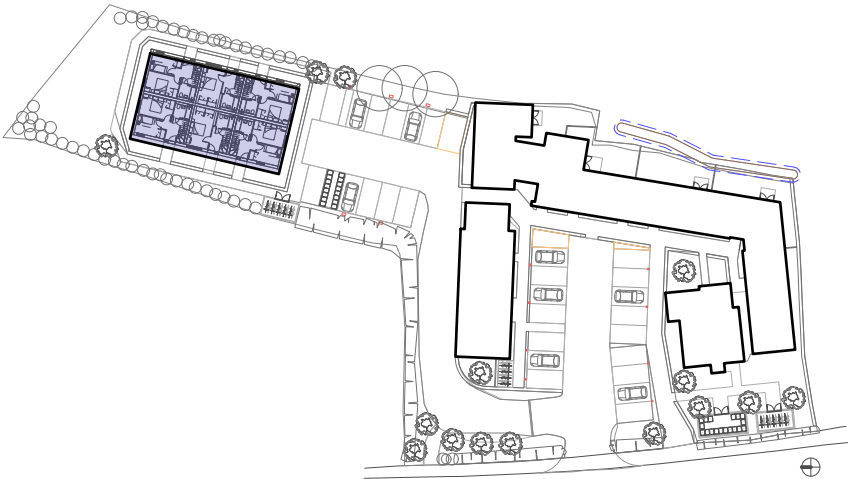

Drawing Title: First Floor Plan - Barn 02
Date: 20.03.2025
Drawing no: 1354 - 018
Scale: 1:100 @ A3
Drawn: KJ



DK-Architects
26 Old Haymarket
Liverpool
L1 6ER
0151 231 1209 T
mail@dk-architects.com E
www.dk-architects.com W