


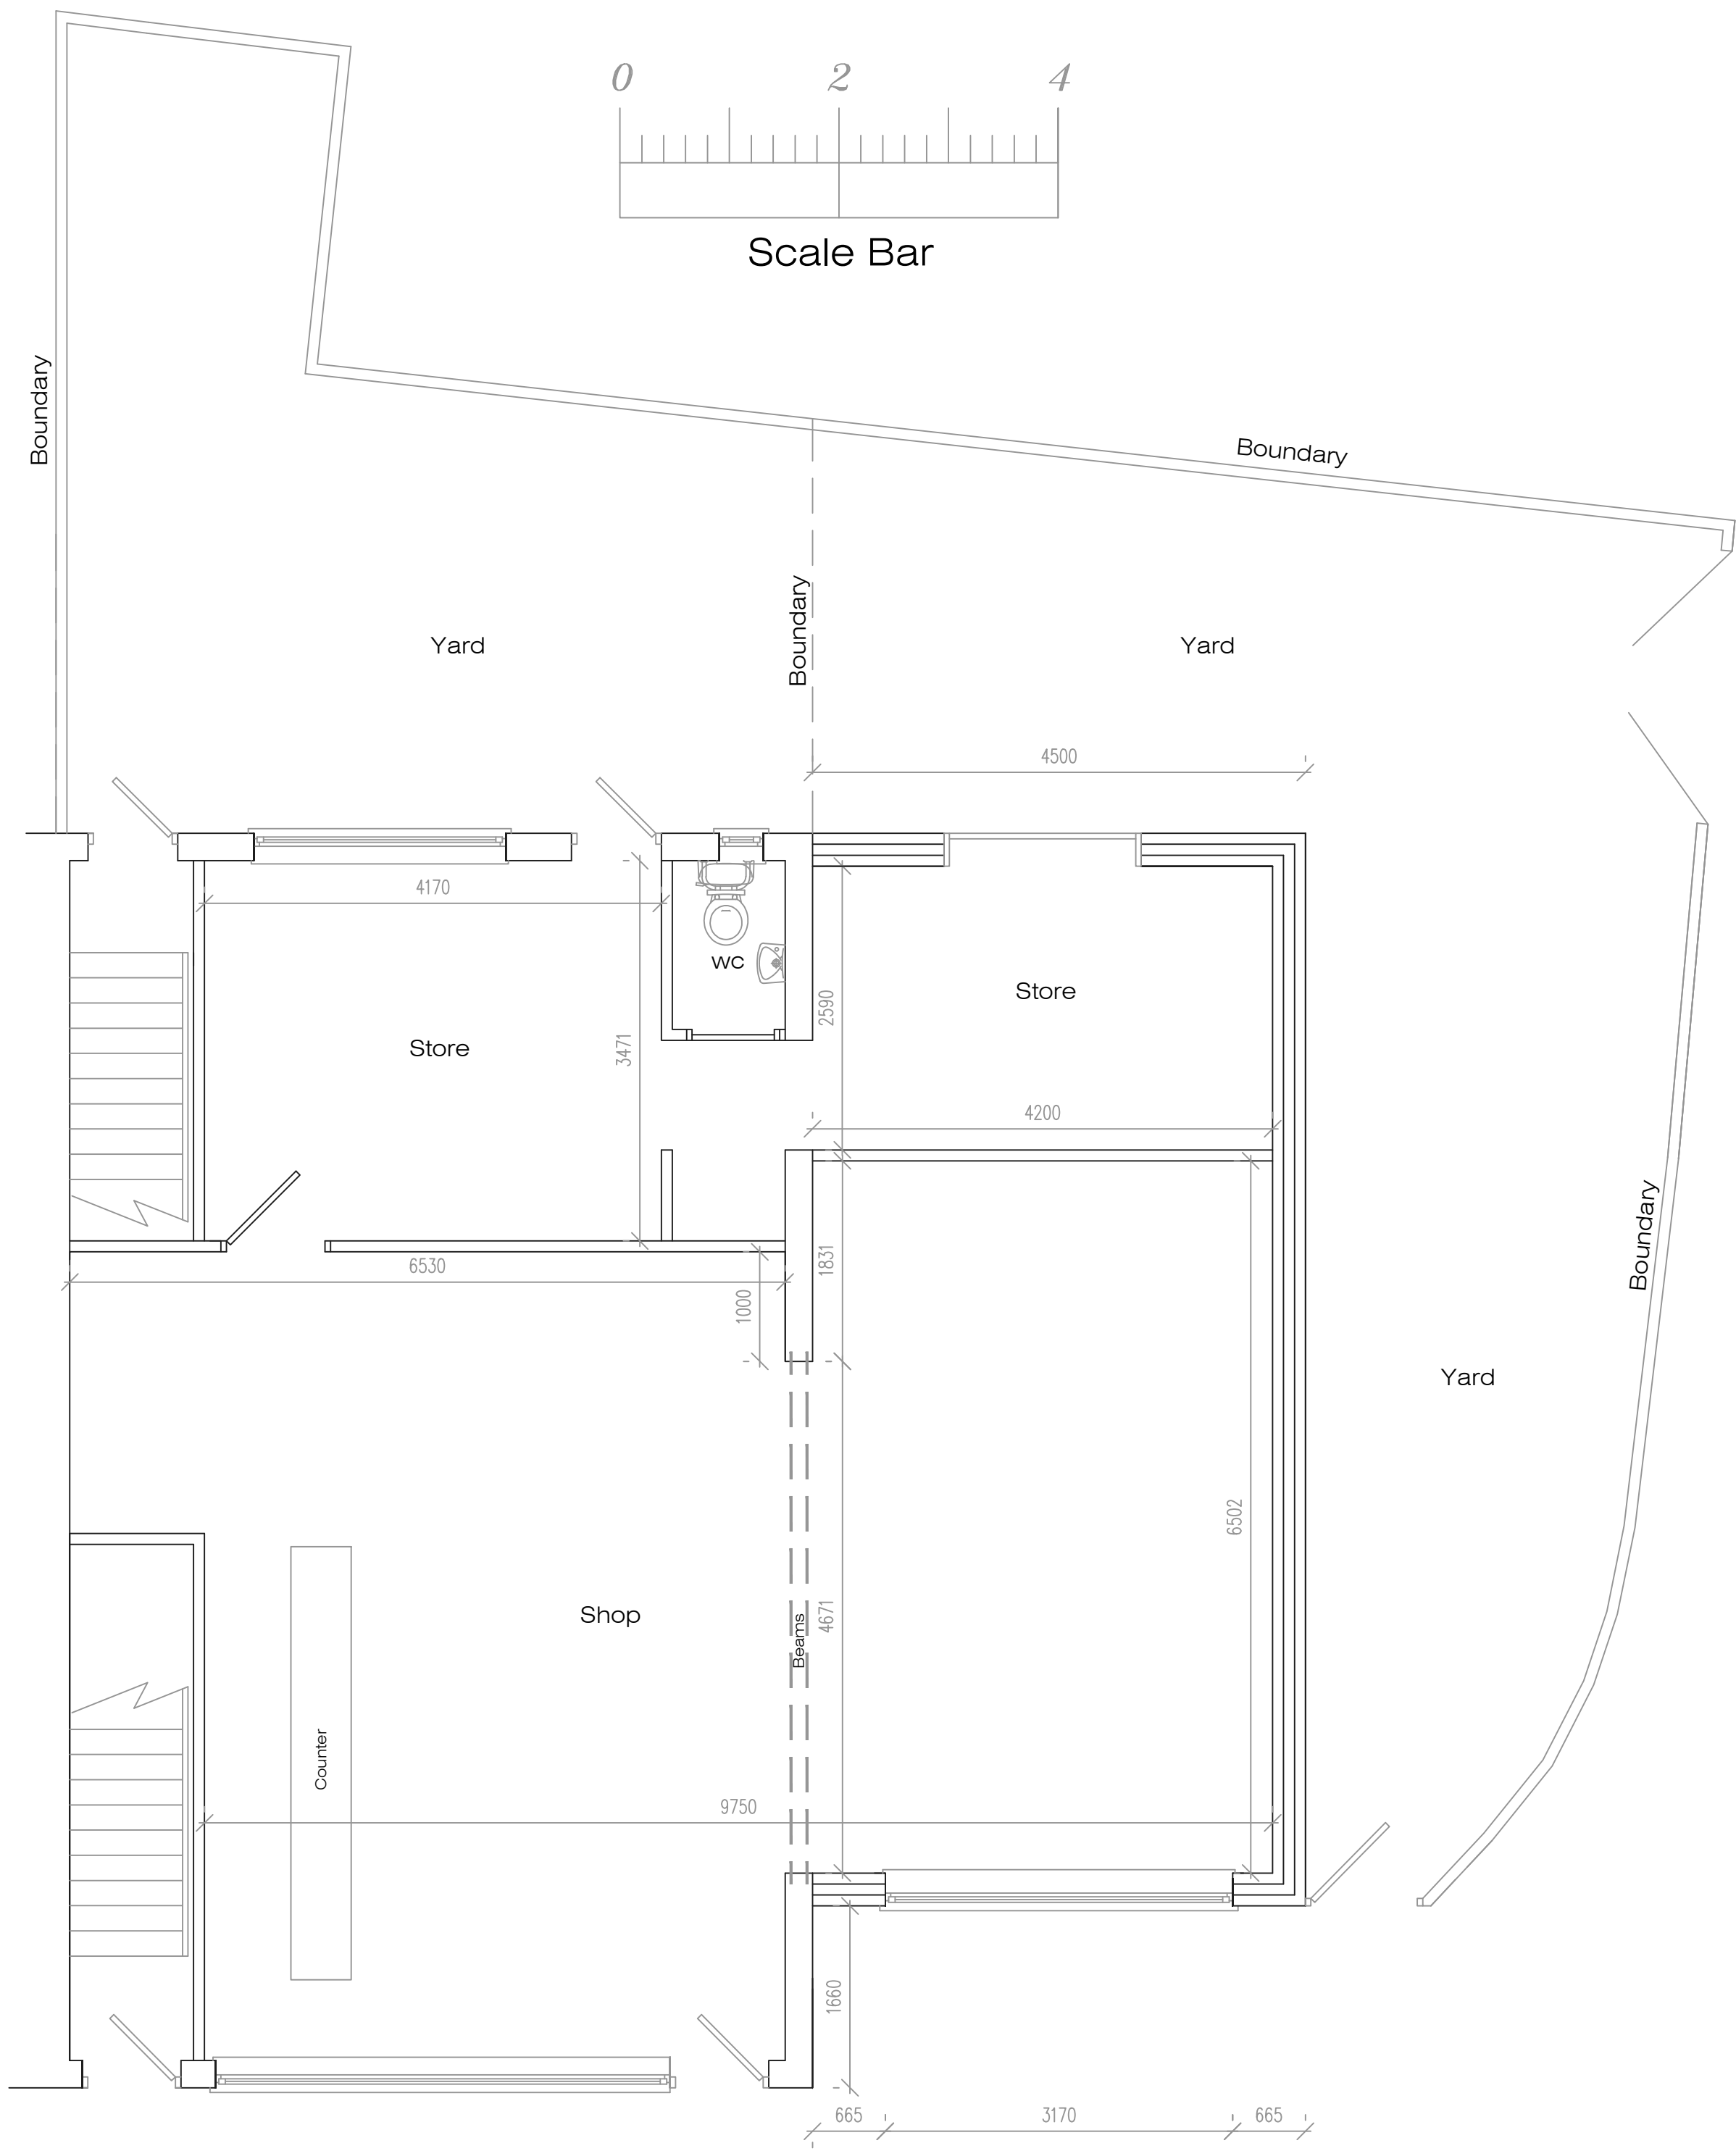

Proposed Ground Floor Plan

Address				
141 Scotchbarn Lane, L35				
Job Title				
Single storey side extension				
Drawing title				
Proposed Ground Floor Plan				
Chkd	Appvd	date	scale	dwg. no.
		July '21	1:50 © A2	003