




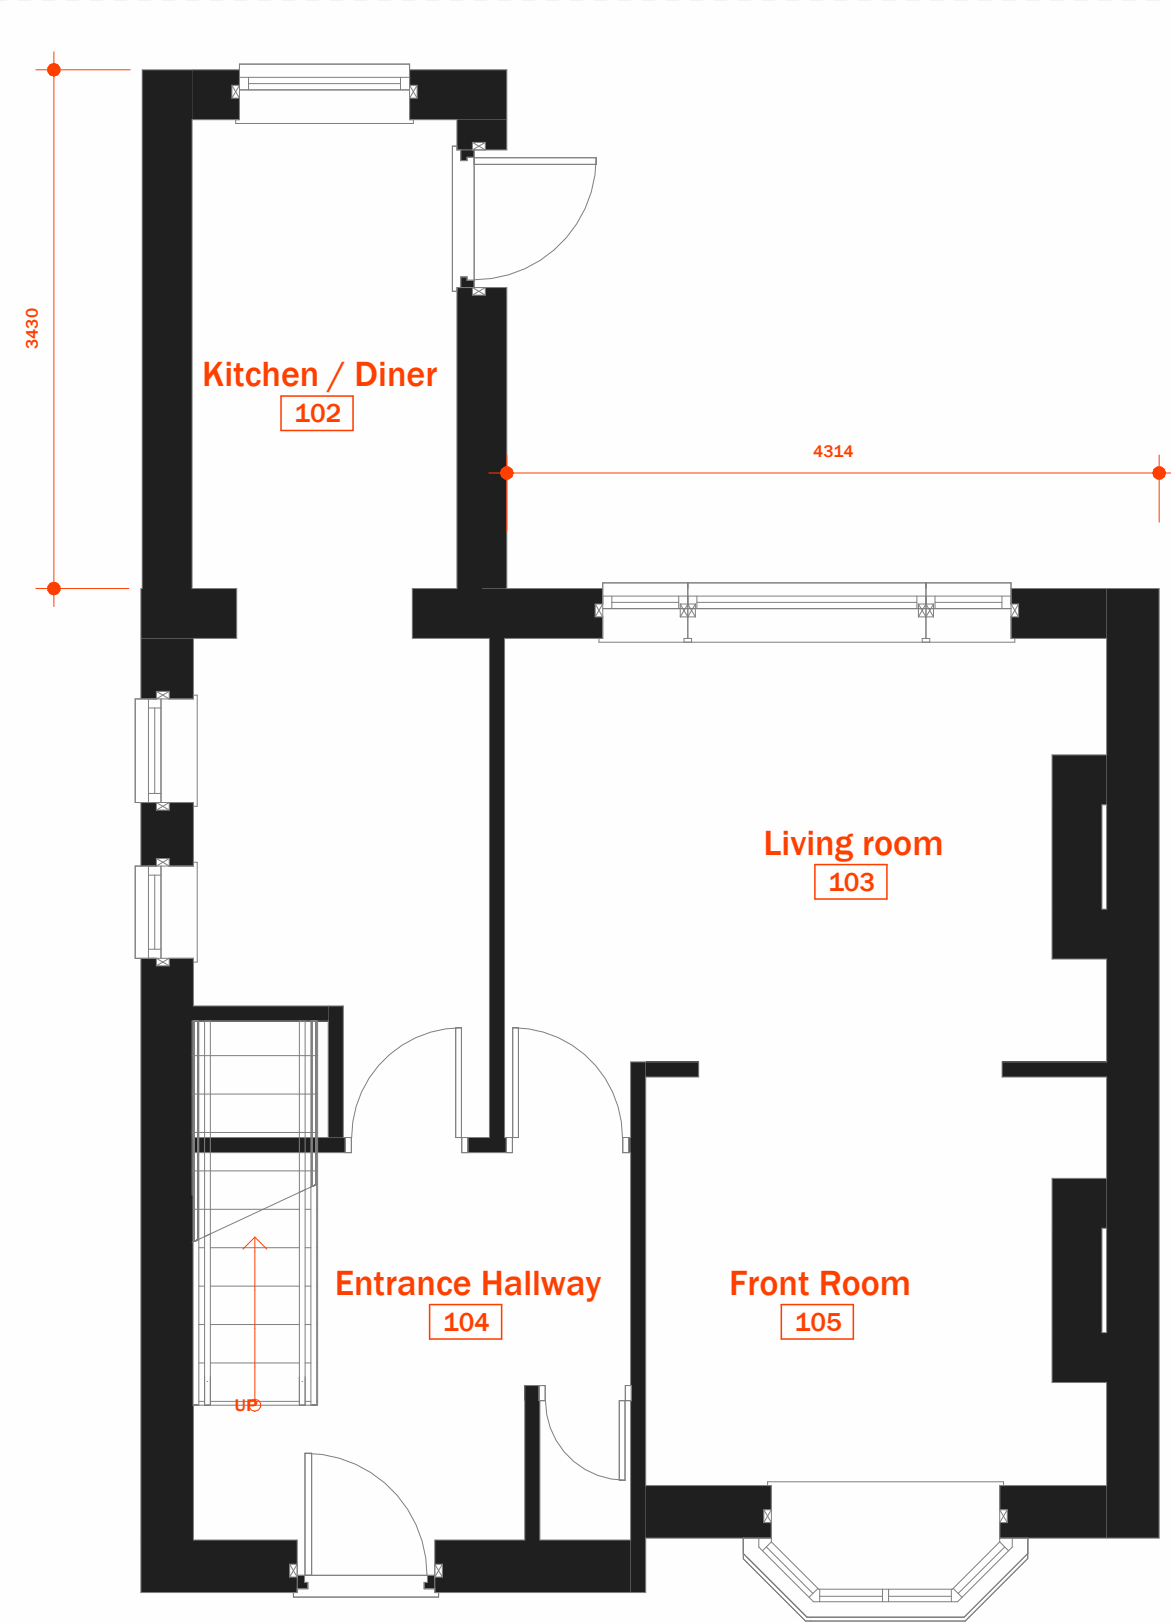


1 Existing Floor Plan  
SCALE: 1 : 50

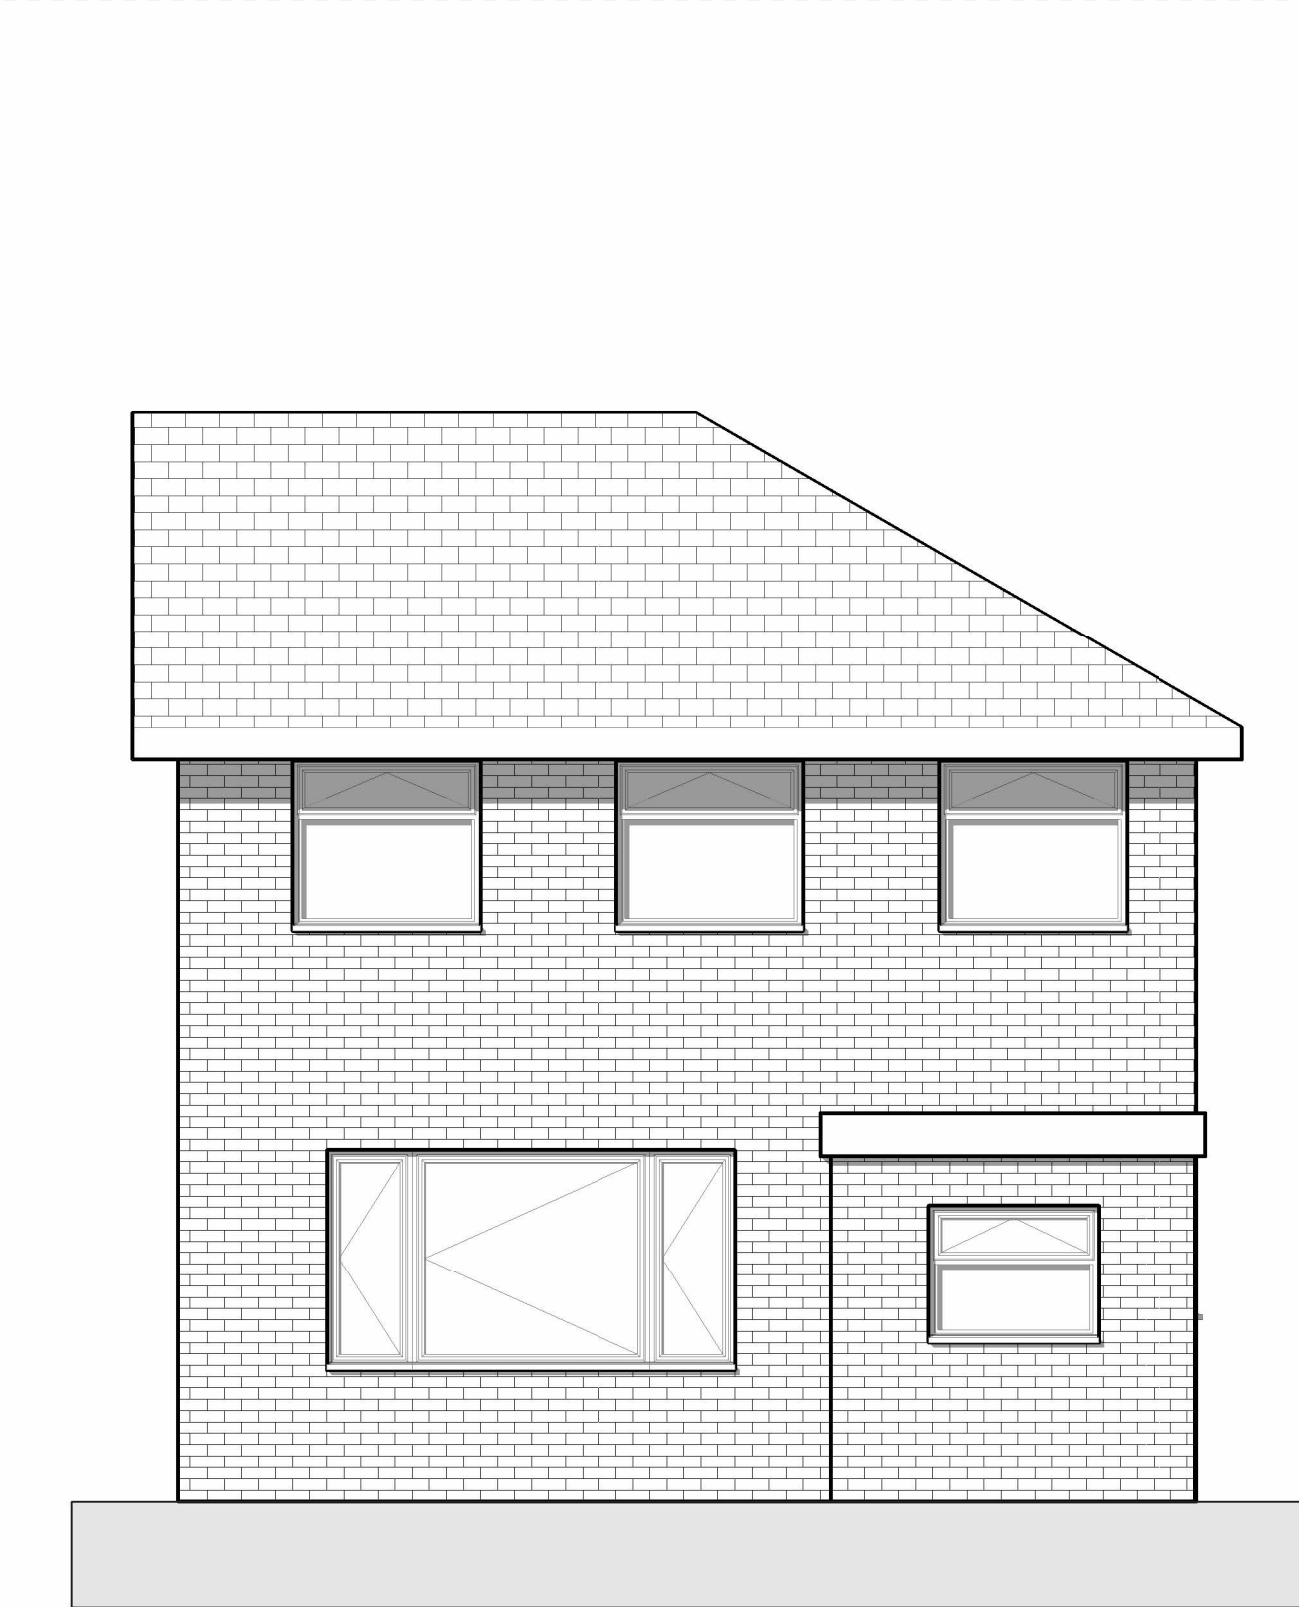

2 Existing Rear Elevation  
SCALE: 1 : 50

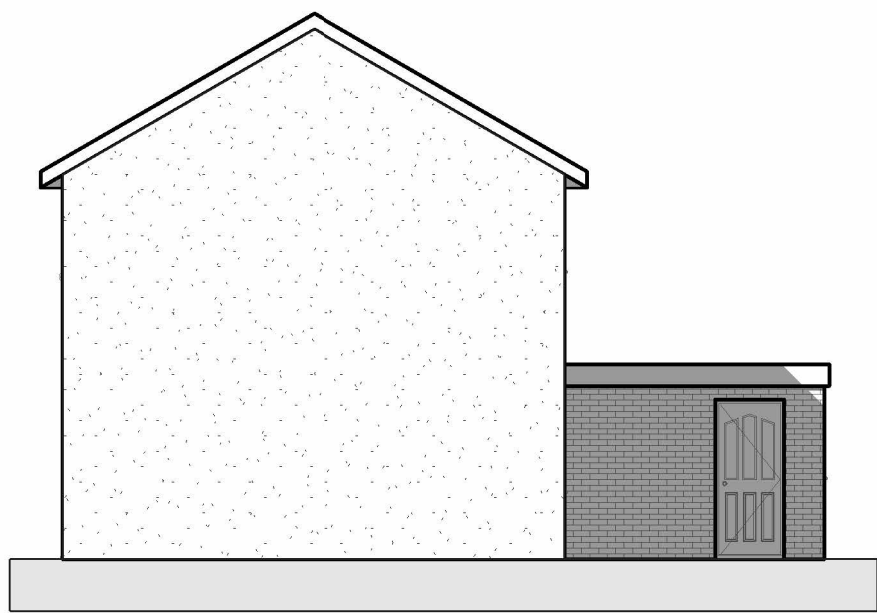


3 Existing East  
SCALE: 1 : 100

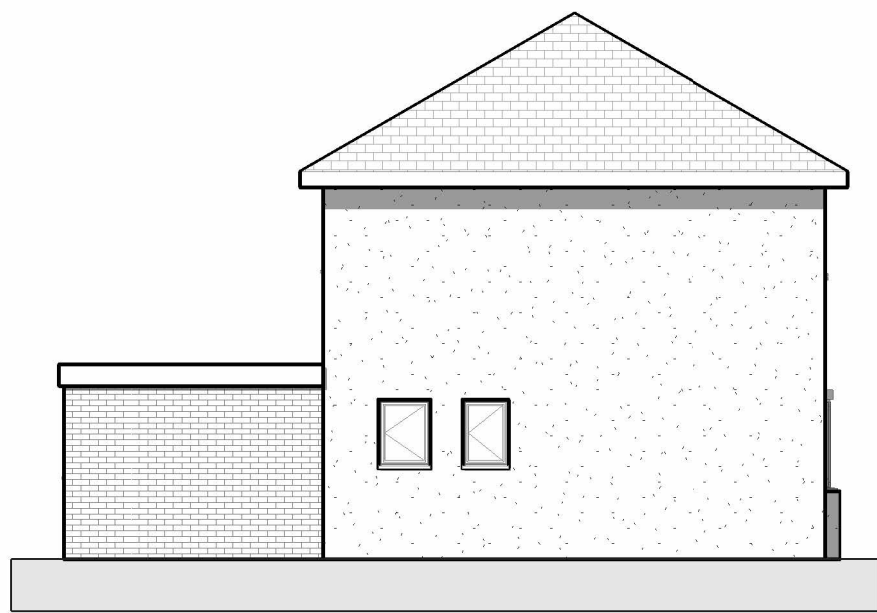

4 Existing West  
SCALE: 1 : 100



5 Existing South  
SCALE: 1 : 100

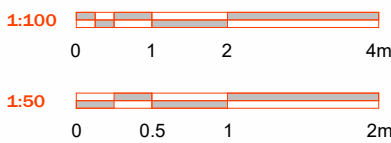

14 EASTON ROAD

Project No. 19001



| Revisions |
|-----------|
|           |
|           |
|           |
|           |

- Notes
- This document and all drawings are copyright of GB Architecture LTD and may not be reproduced without thier specific permission.
  - All dimensions are in millimeters unless otherwise stated.

Project North



Scale As indicated

Existing Floor Plans  
& Elevations

201

Sheet No. ©2023