



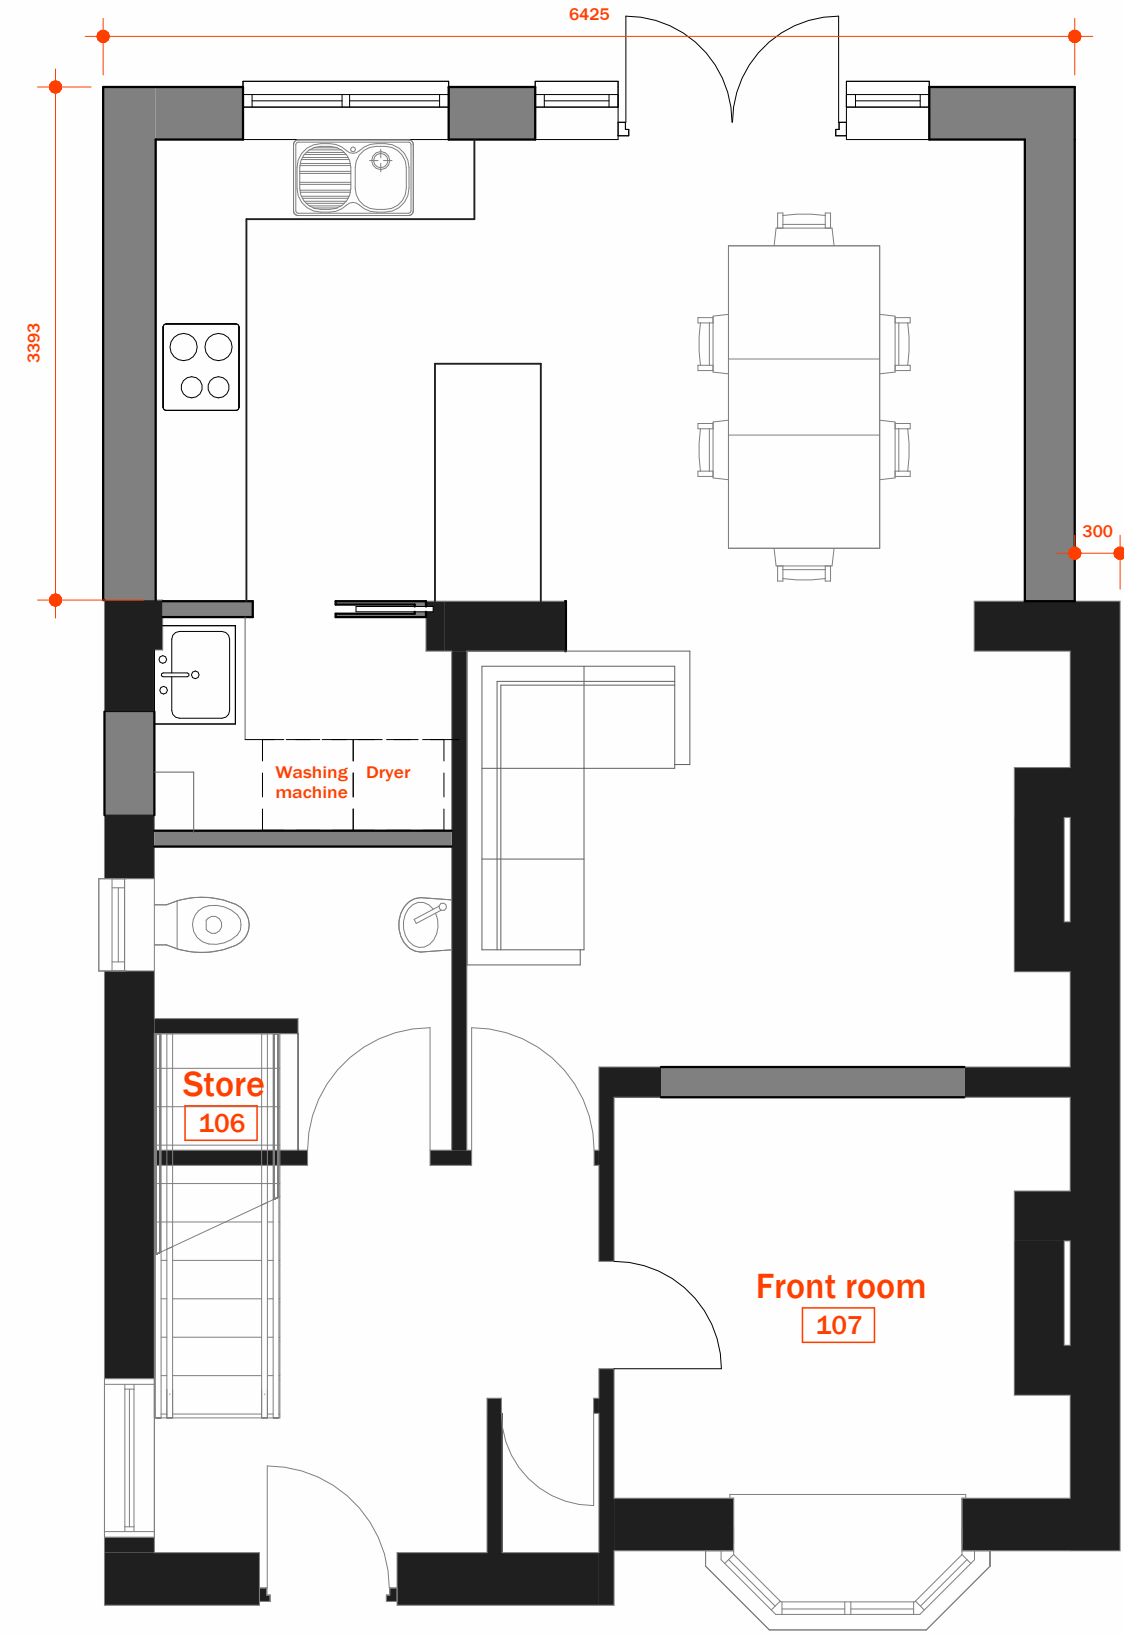

1

Proposed Floor Plan


SCALE: 1 : 50

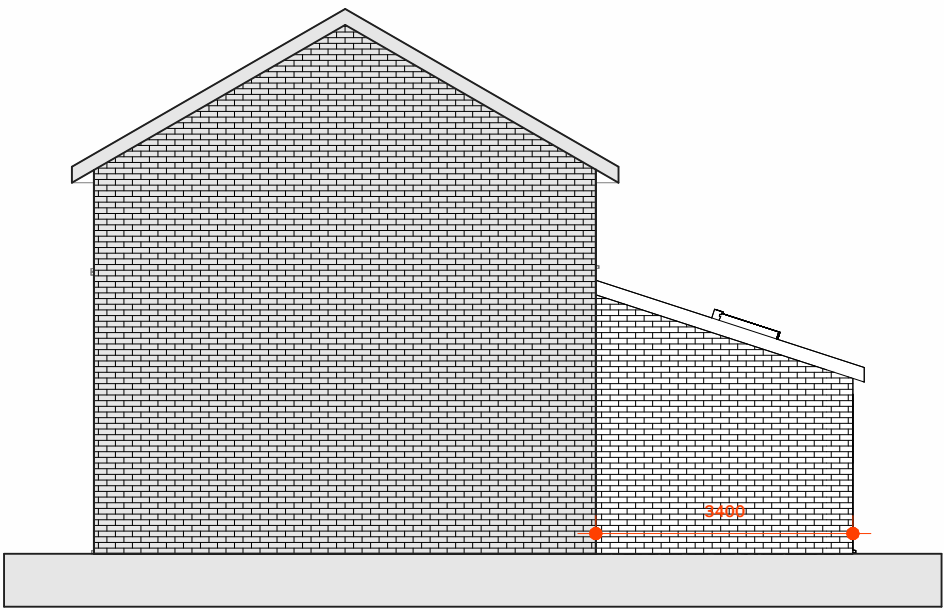

3

Proposed East


SCALE: 1 : 100

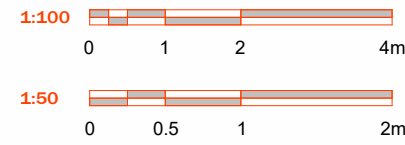

2

Proposed Rear Elevation

SCALE: 1 : 50

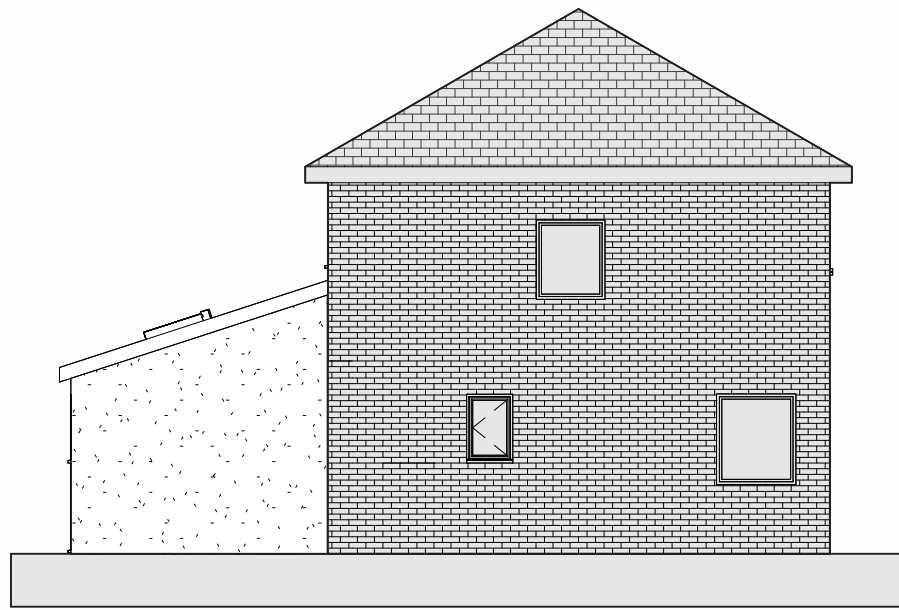

4

Proposed West

SCALE: 1 : 100



5

Proposed Front

SCALE: 1 : 100



14 EASTON ROAD

Project No. 19001



Revisions

- Notes
- This document and all drawings are copyright of GB Architecture LTD and may not be reproduced without thier specific permission.
 - All dimensions are in millimeters unless otherwise stated.

Project North



Scale As indicated

Proposed Plans & Elevations

202

Sheet No. ©2023