



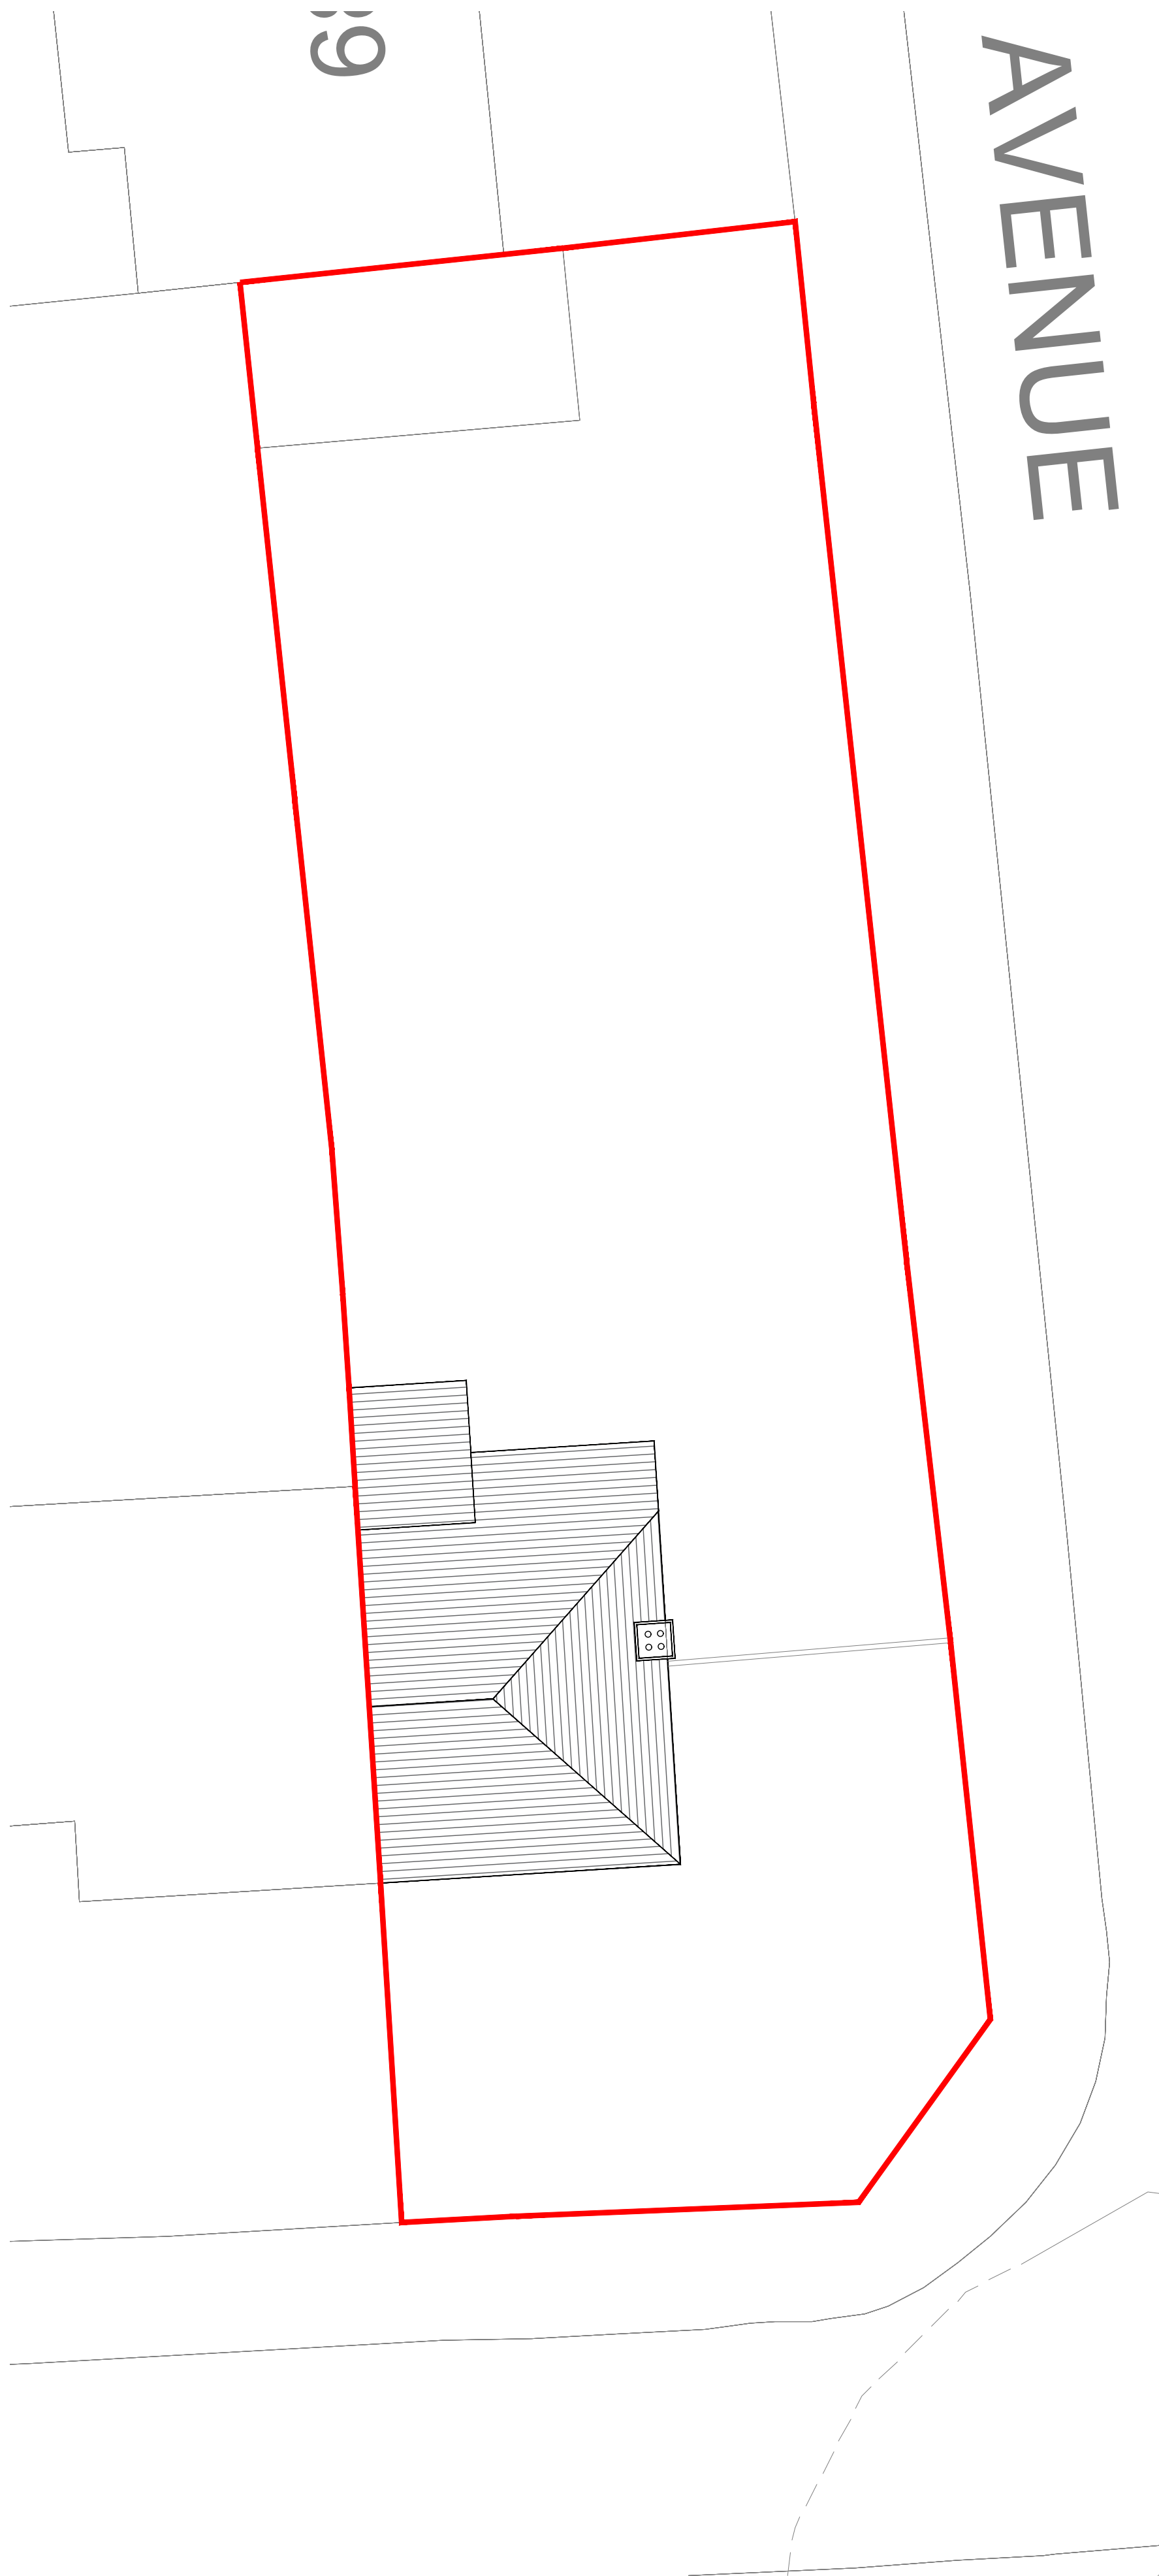


EXISTING SITE PLAN | SCALE 1:100

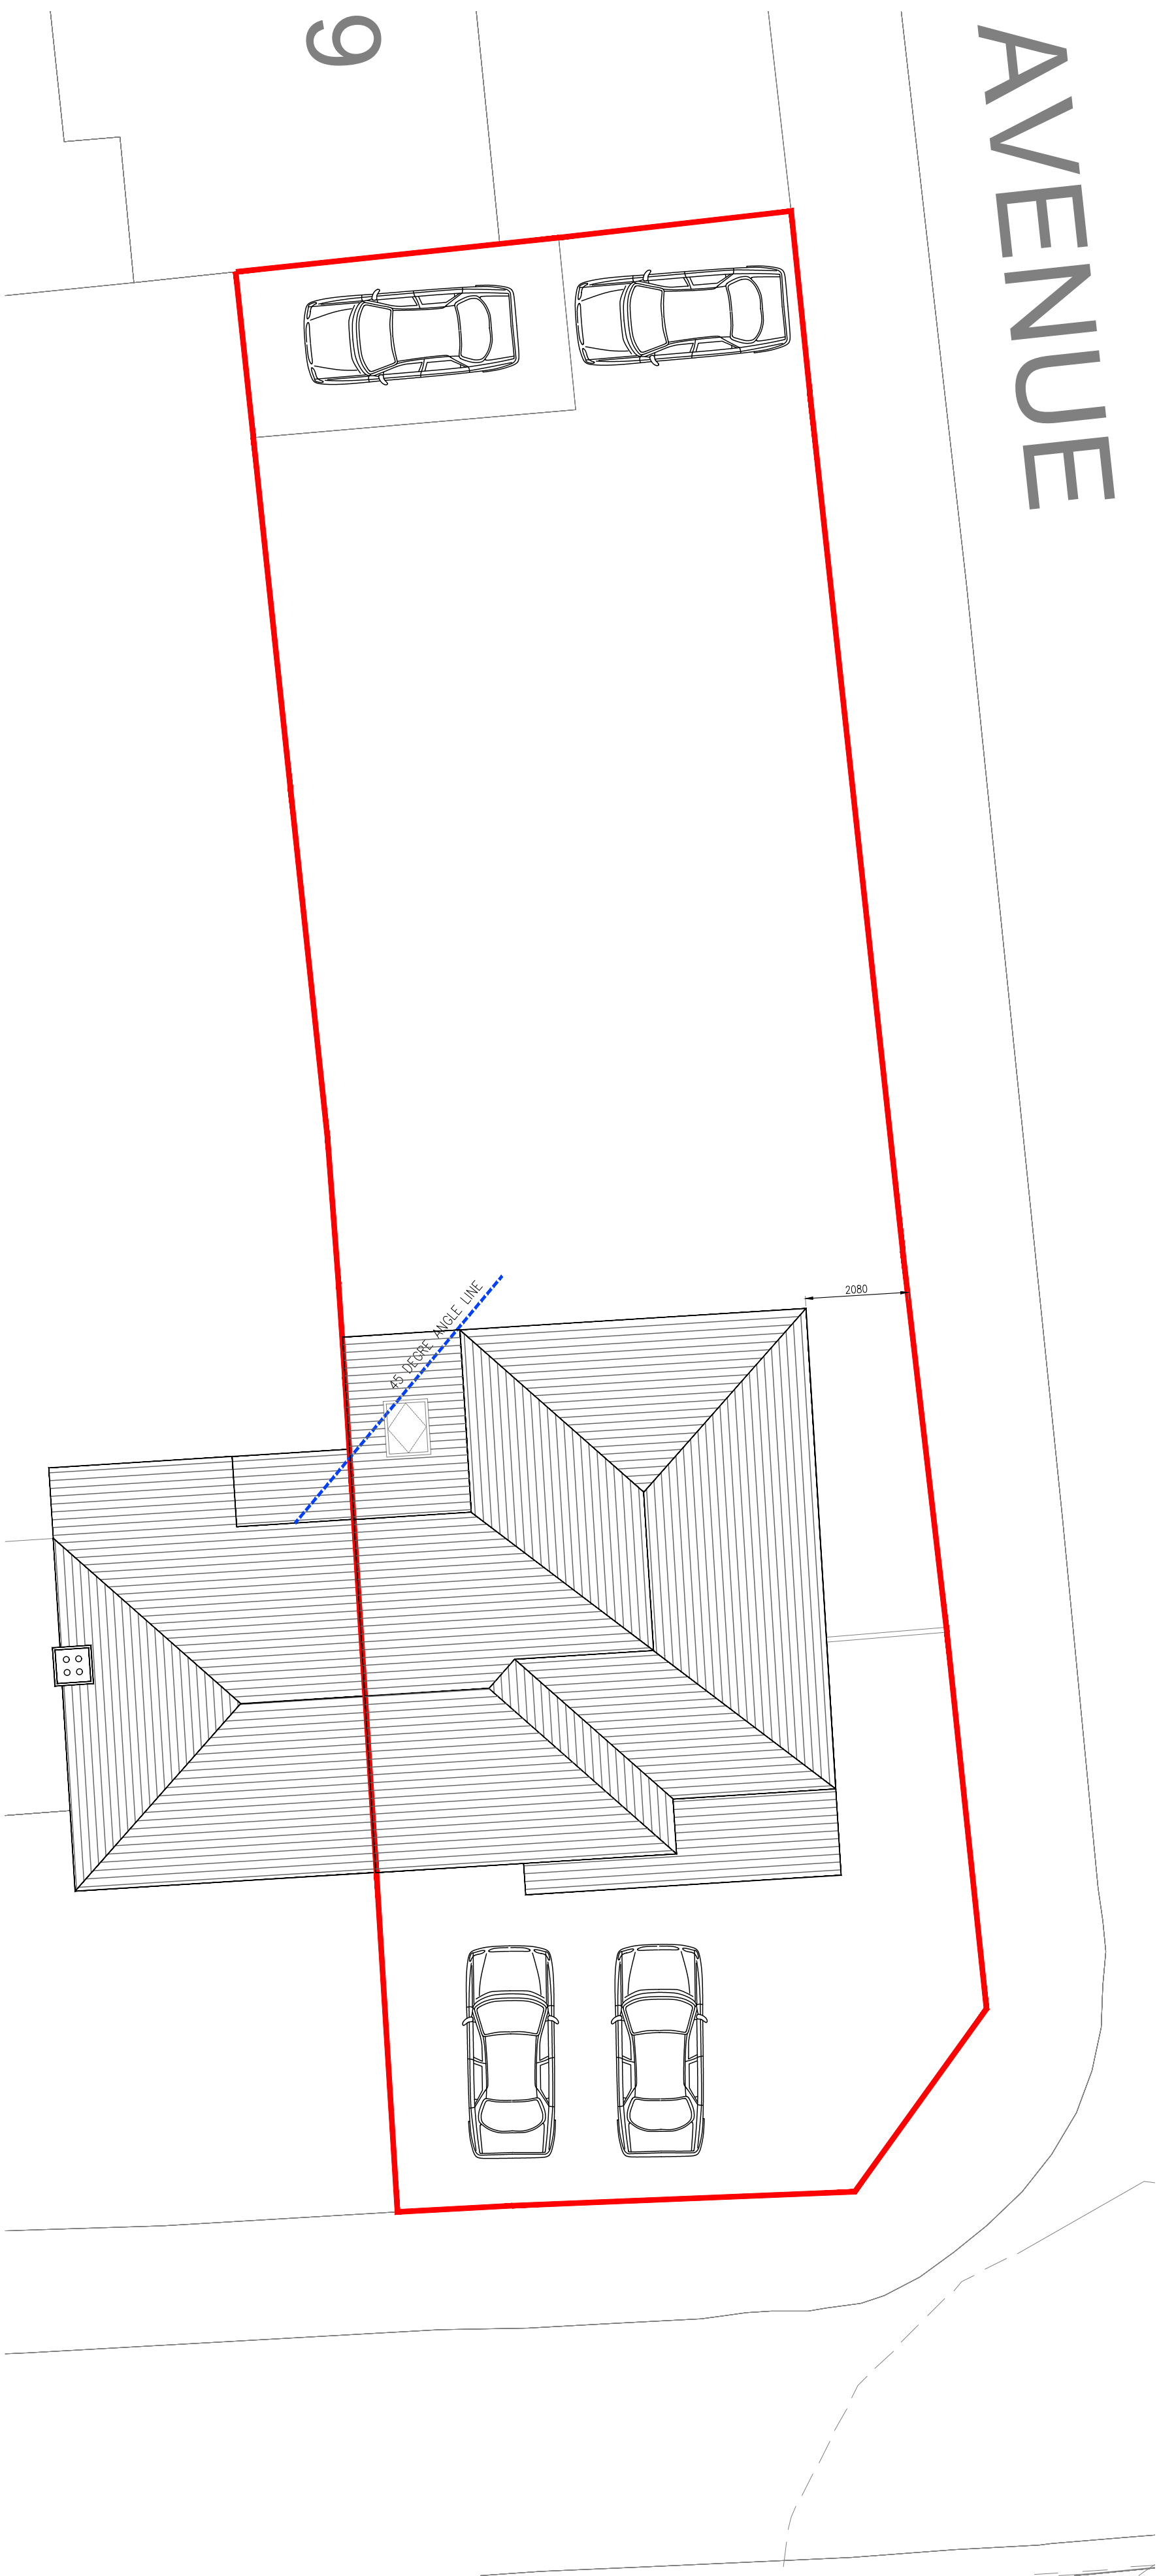


PROPOSED SITE PLAN | SCALE 1:100

|                    |   |                              |         |           |         |
|--------------------|---|------------------------------|---------|-----------|---------|
| STATUS<br>PLANNING | © Copyright of PM DESIGNS®. All rights reserved. Do Not scale this drawing. ALL dimensions are in millimetres unless stated otherwise. ALL dimensions must be checked on site prior to construction and any discrepancies reported to the architect. Work is subject to change following detailed design. |                              |         |           |         |
|                    | RevNo   | Revision note                | Date    | Signature | Checked |
|                    | A   | UPDATED TO PLANNERS COMMENTS | 23.9.25 | RP        | RP      |

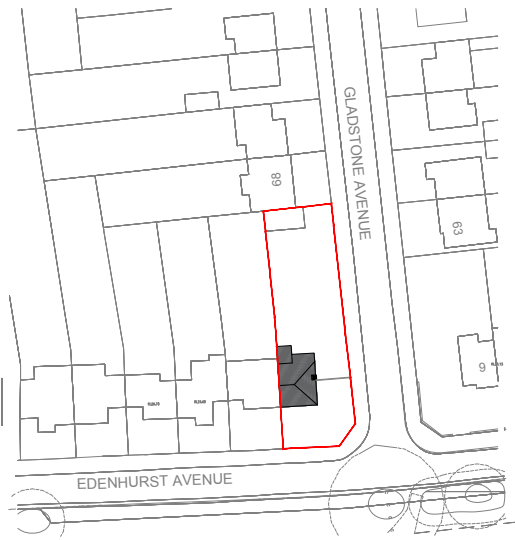

SITE LOCATION PLAN | SCALE 1:1250

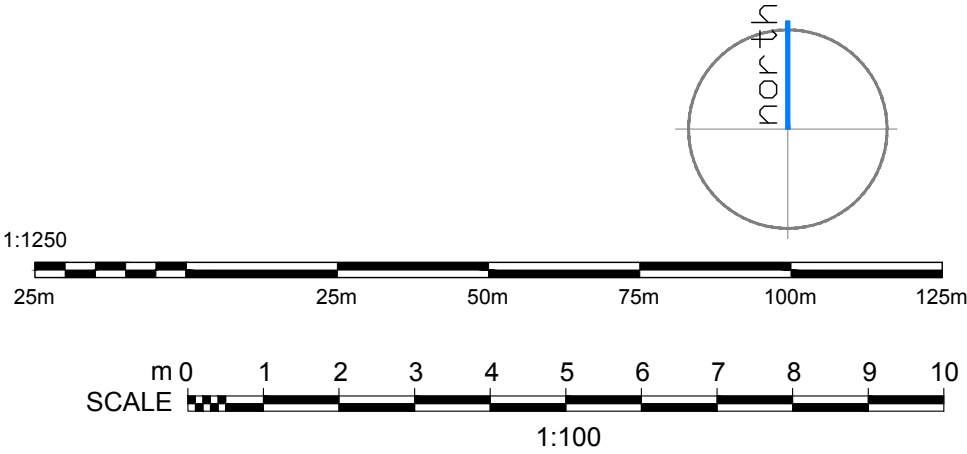

PM

PARLE MAGUIRE DESIGNS

PROJECT: 8 EDENHURST AVENUE  
LIVERPOOL  
L16 2LA

CLIENT: MR SCHOFIELD

Drawing Title  
EXISTING AND PROPOSED SITE AND LOCATION  
PLANS

Drawing No.  
A100

Date:  
JULY 2025

Scale:  
VARIES @ A1

Revision:  
A

Issue:  
PLANNING STATUS