



STATUS PLANNING	© Copyright of PM DESIGNS®. All rights reserved. Do Not scale this drawing. ALL dimensions are in millimetres unless stated otherwise. ALL dimensions must be checked on site prior to construction and any discrepancies reported to the architect. Work is subject to change following detailed design.				
	RevNo	Revision note	Date	Signature	Checked
	A	UPDATED TO PLANNERS COMMENTS	23.9.25	RP	RP

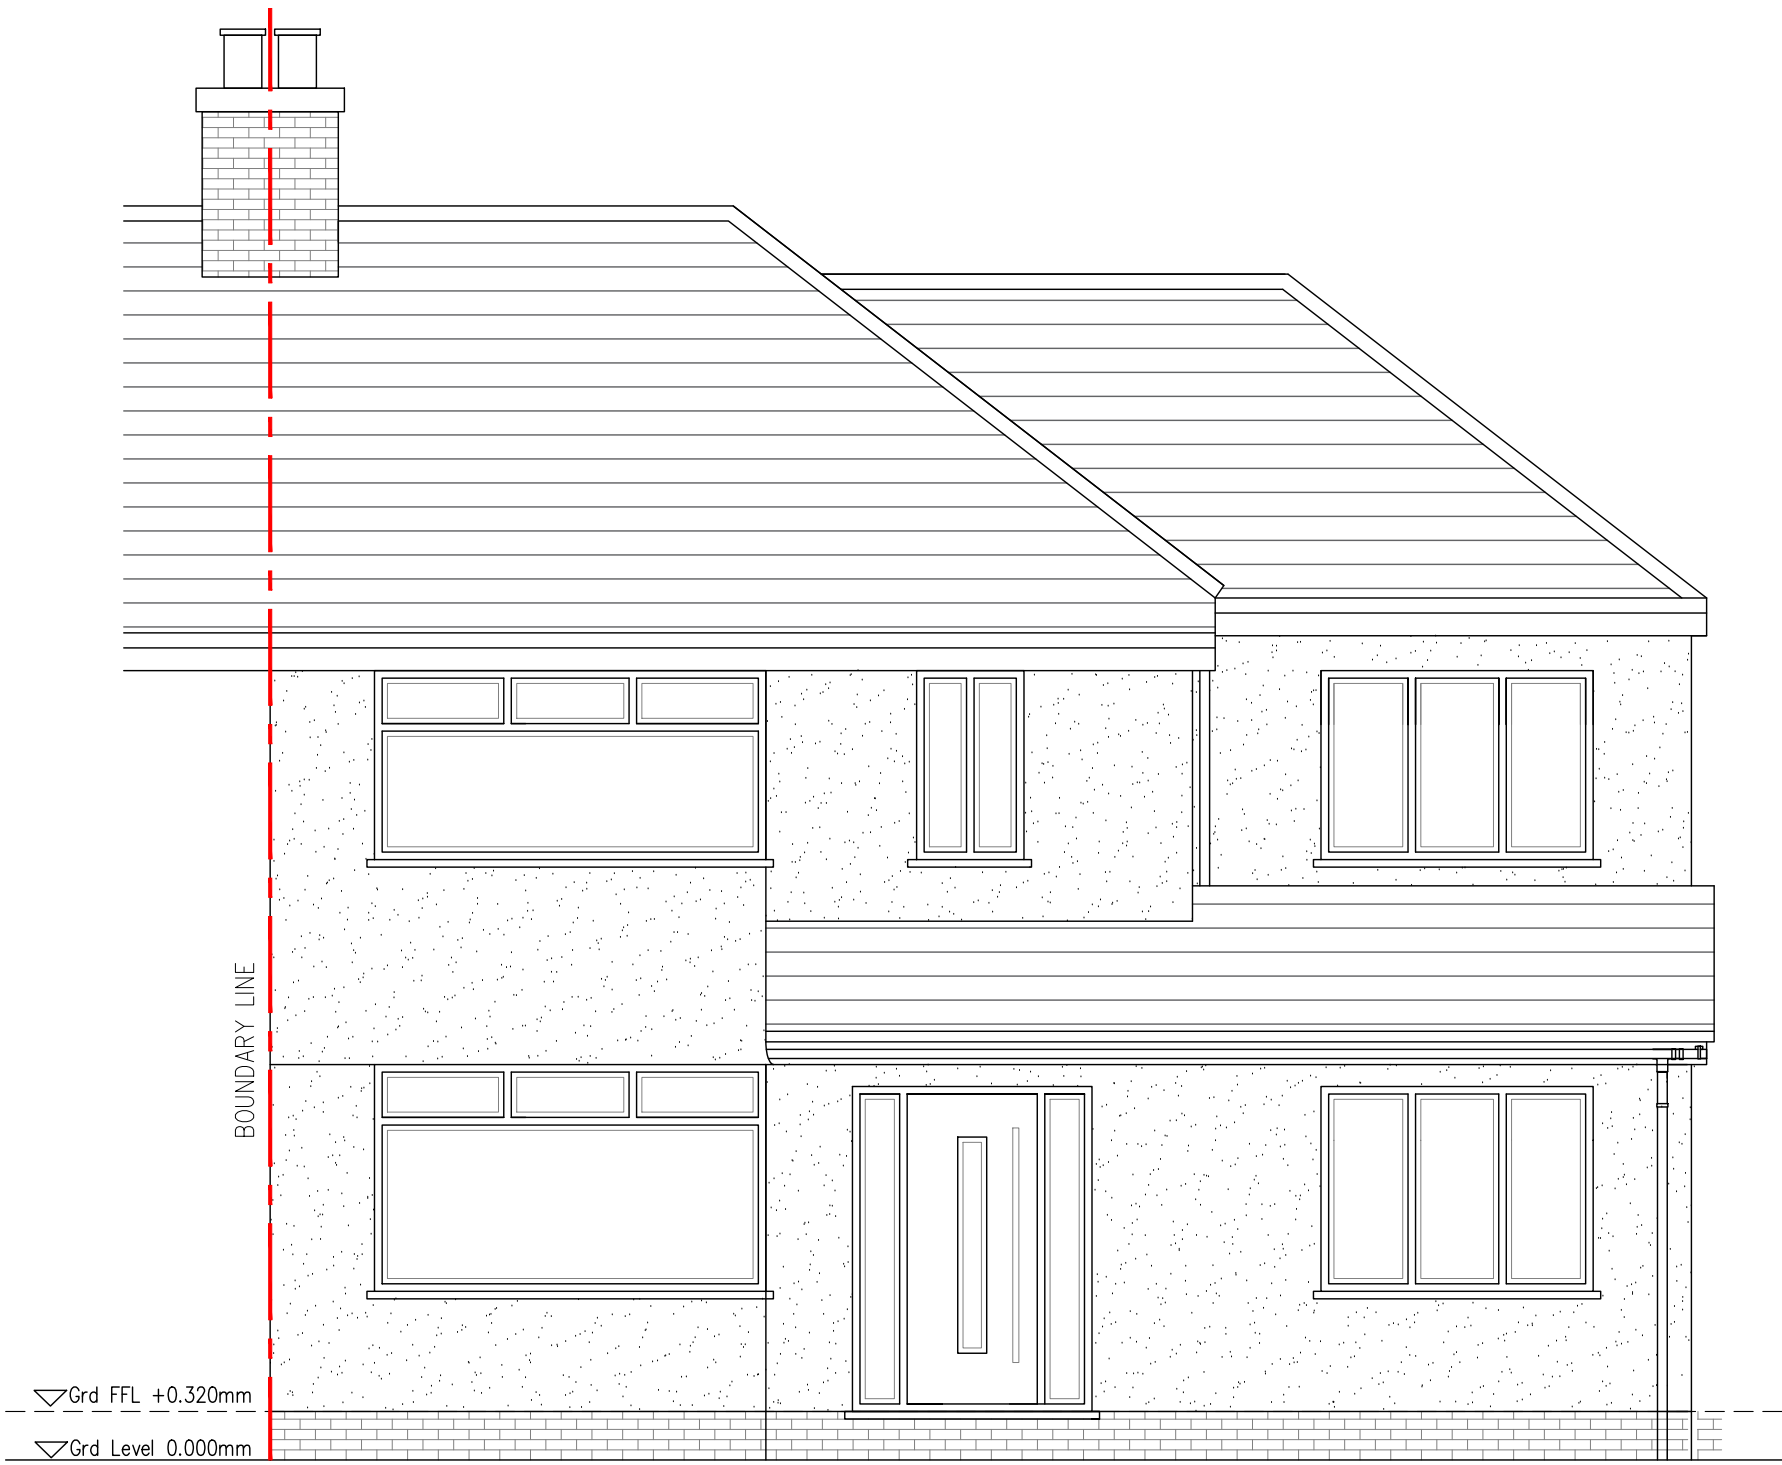


PROPOSED FRONT ELEVATION | SCALE 1:50

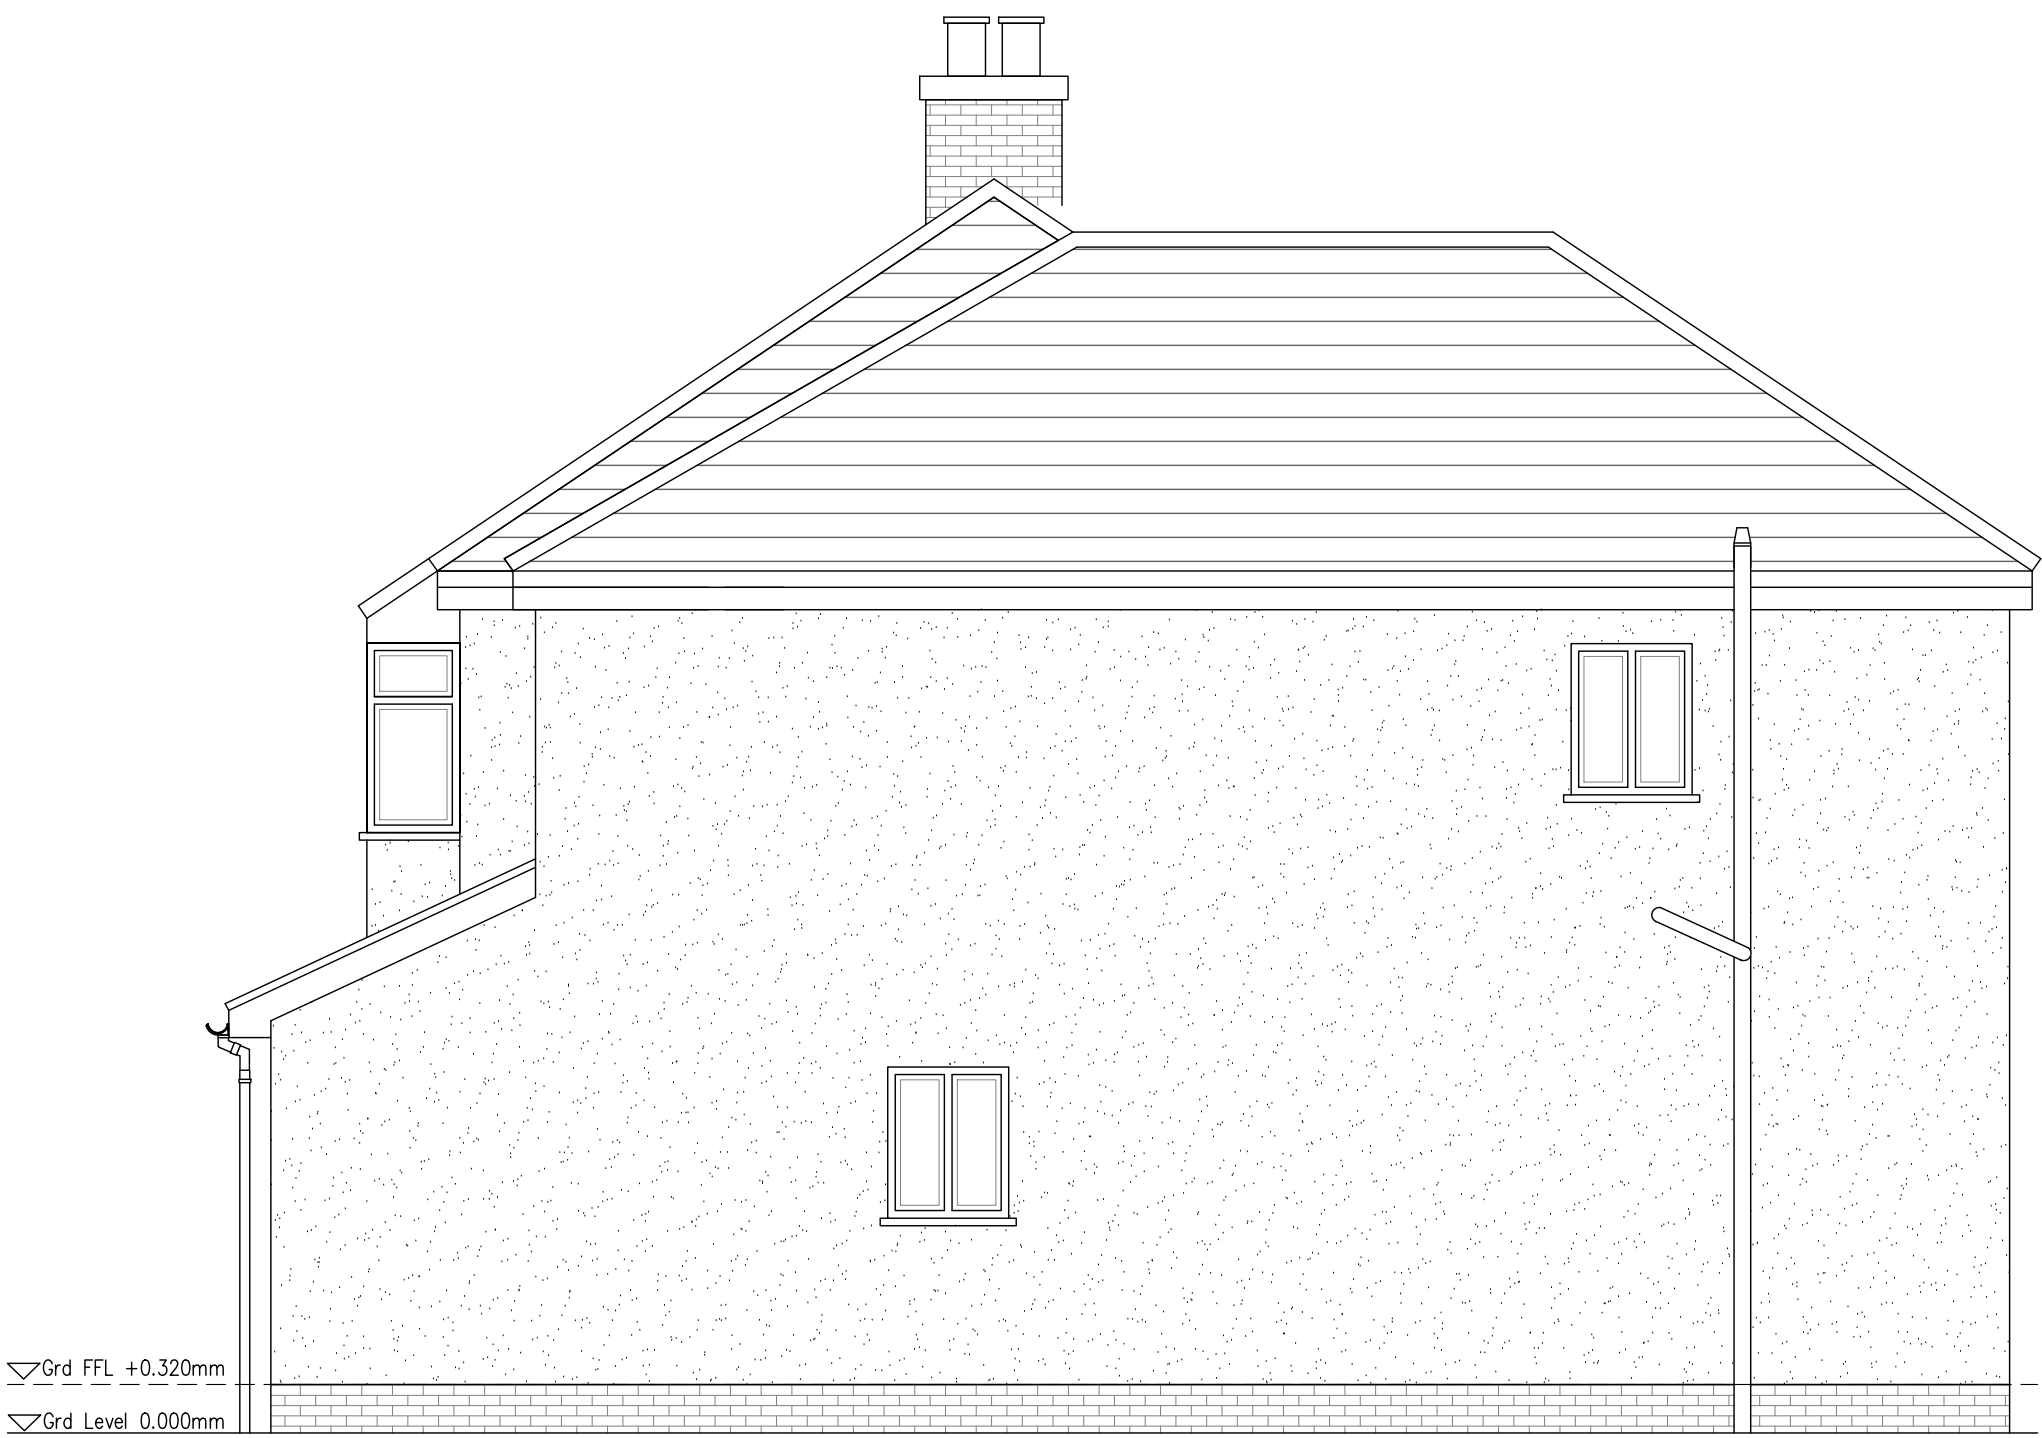


PROPOSED SIDE ELEVATION | SCALE 1:50



PROPOSED REAR ELEVATION | SCALE 1:50

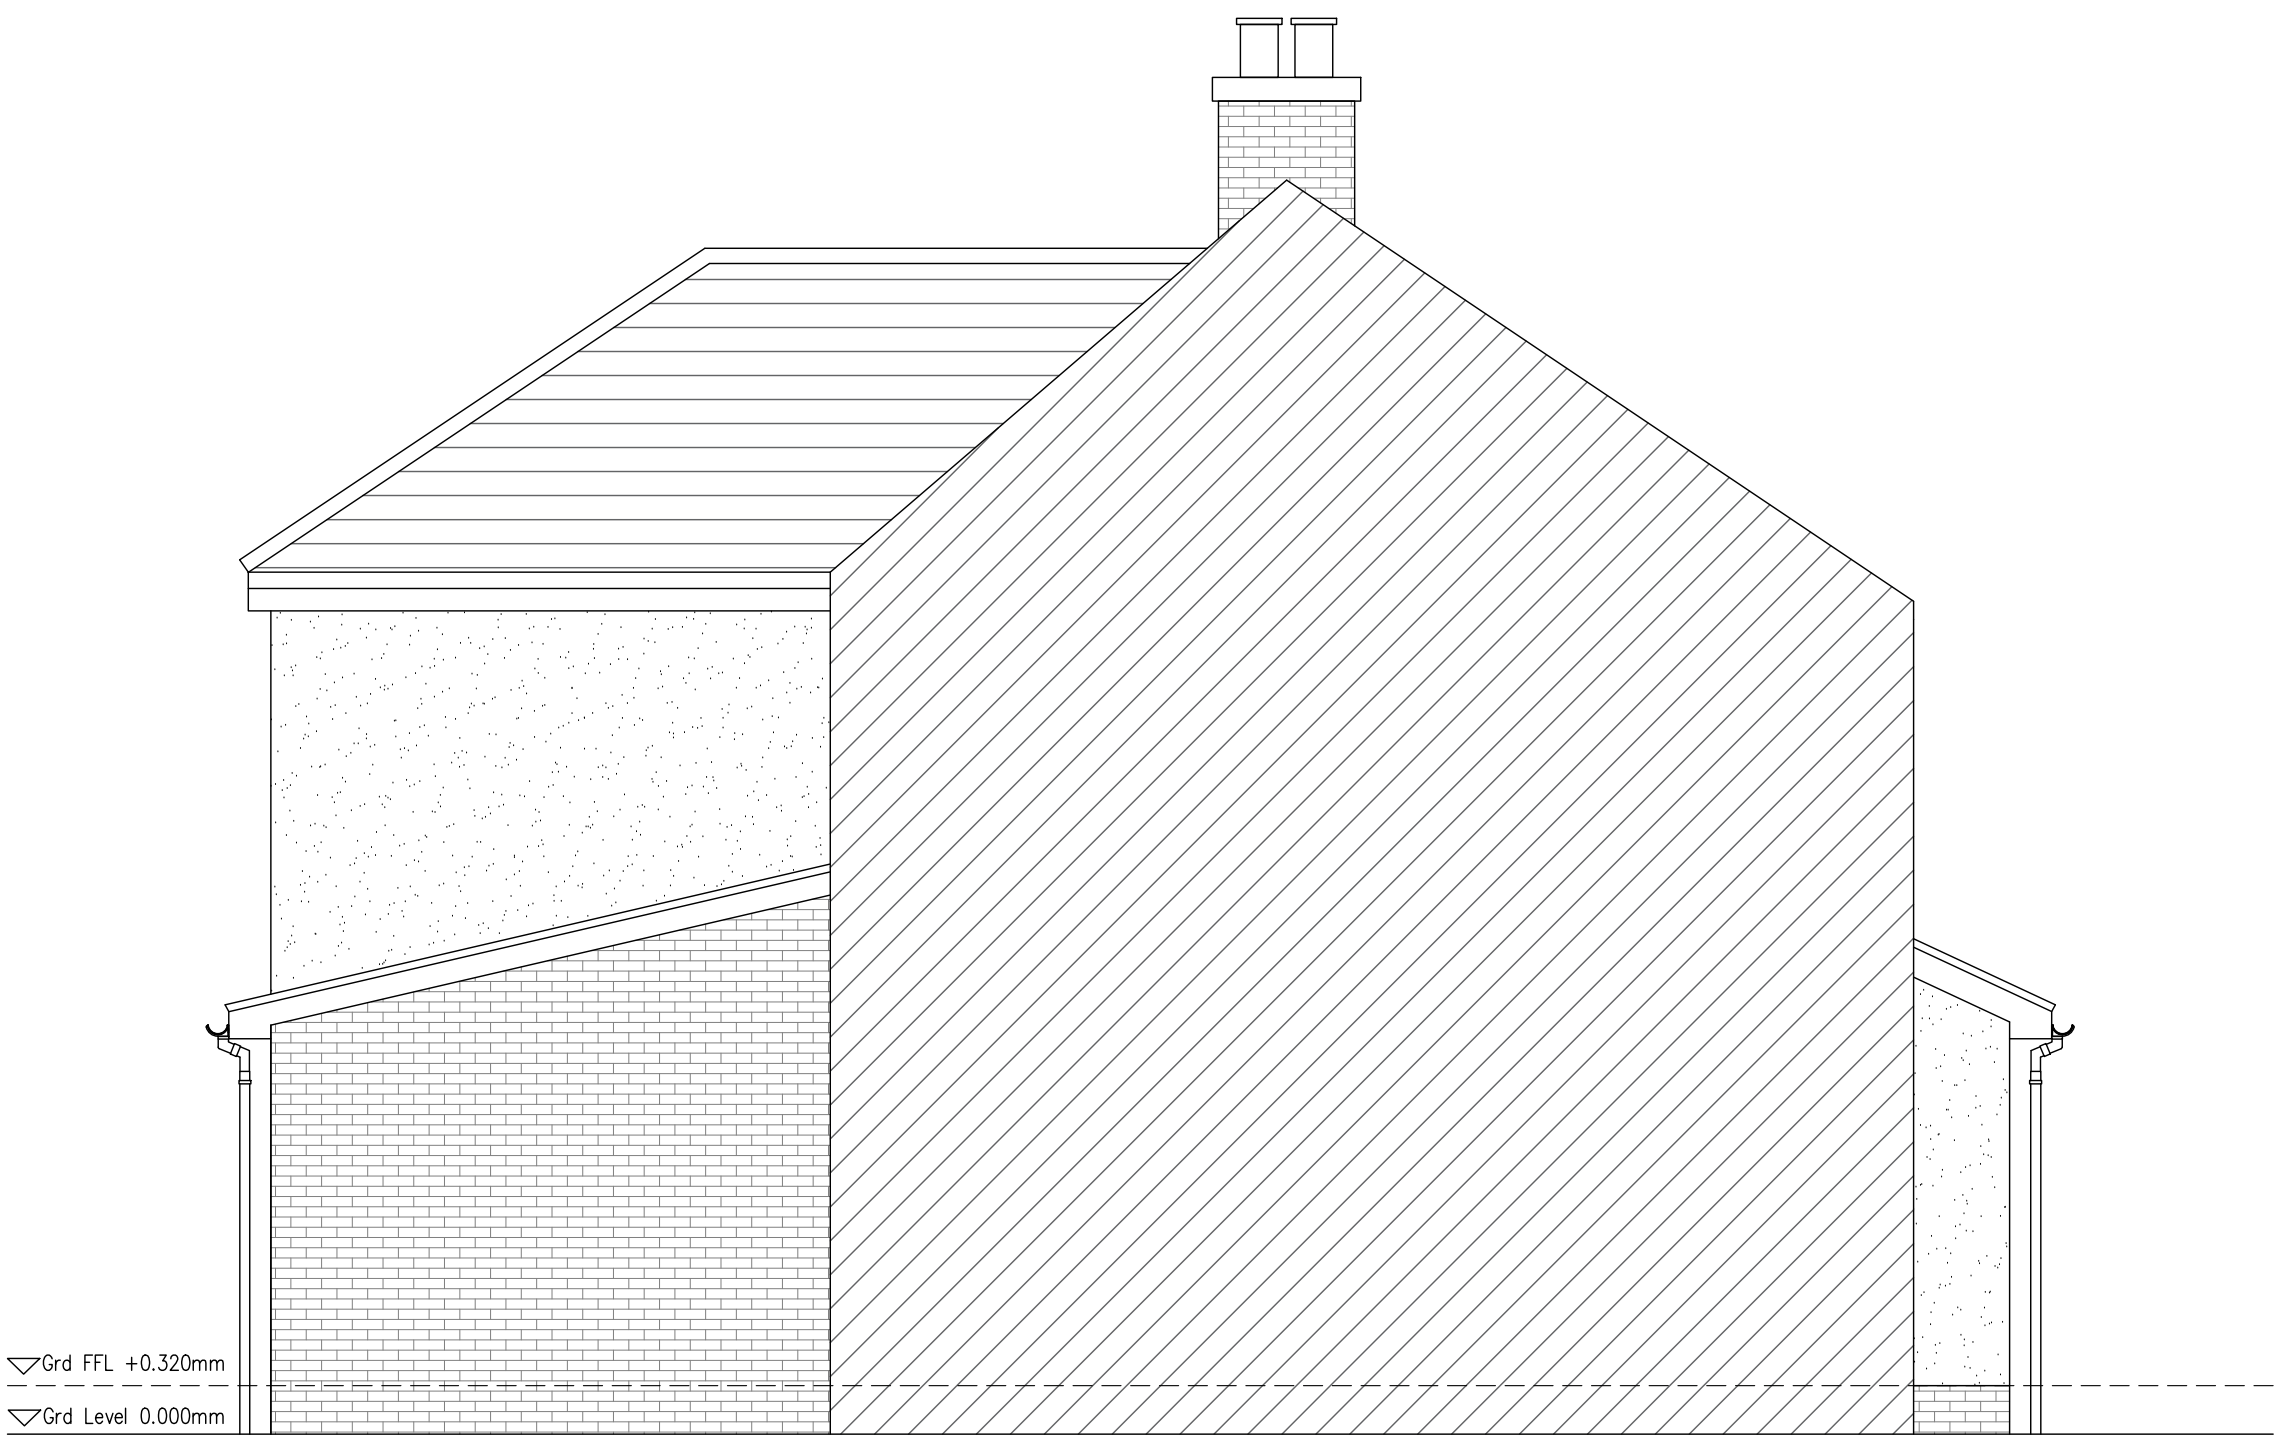

PROPOSED SIDE ELEVATION | SCALE 1:50

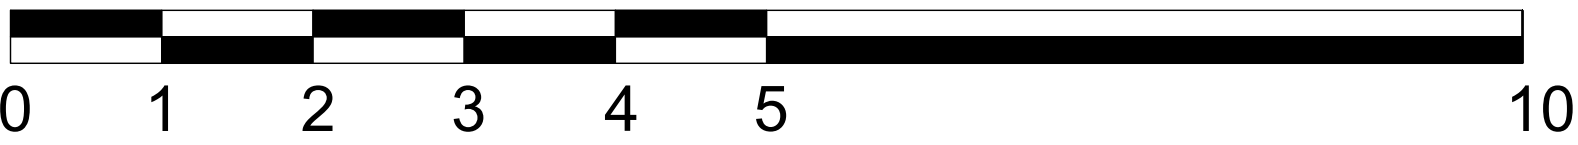

SCALE BAR 1:50

PM

PARLE MAGUIRE DESIGNS

PROJECT: 8 EDENHURST AVENUE
LIVERPOOL
L16 2LA

CLIENT: MR SCHOFIELD

Drawing Title
PROPOSED ELEVATIONS

Drawing No.
A103

Date:
JULY 2025

Scale:
1:50 @ A1

Revision:
A

Issue:
PLANNING STATUS