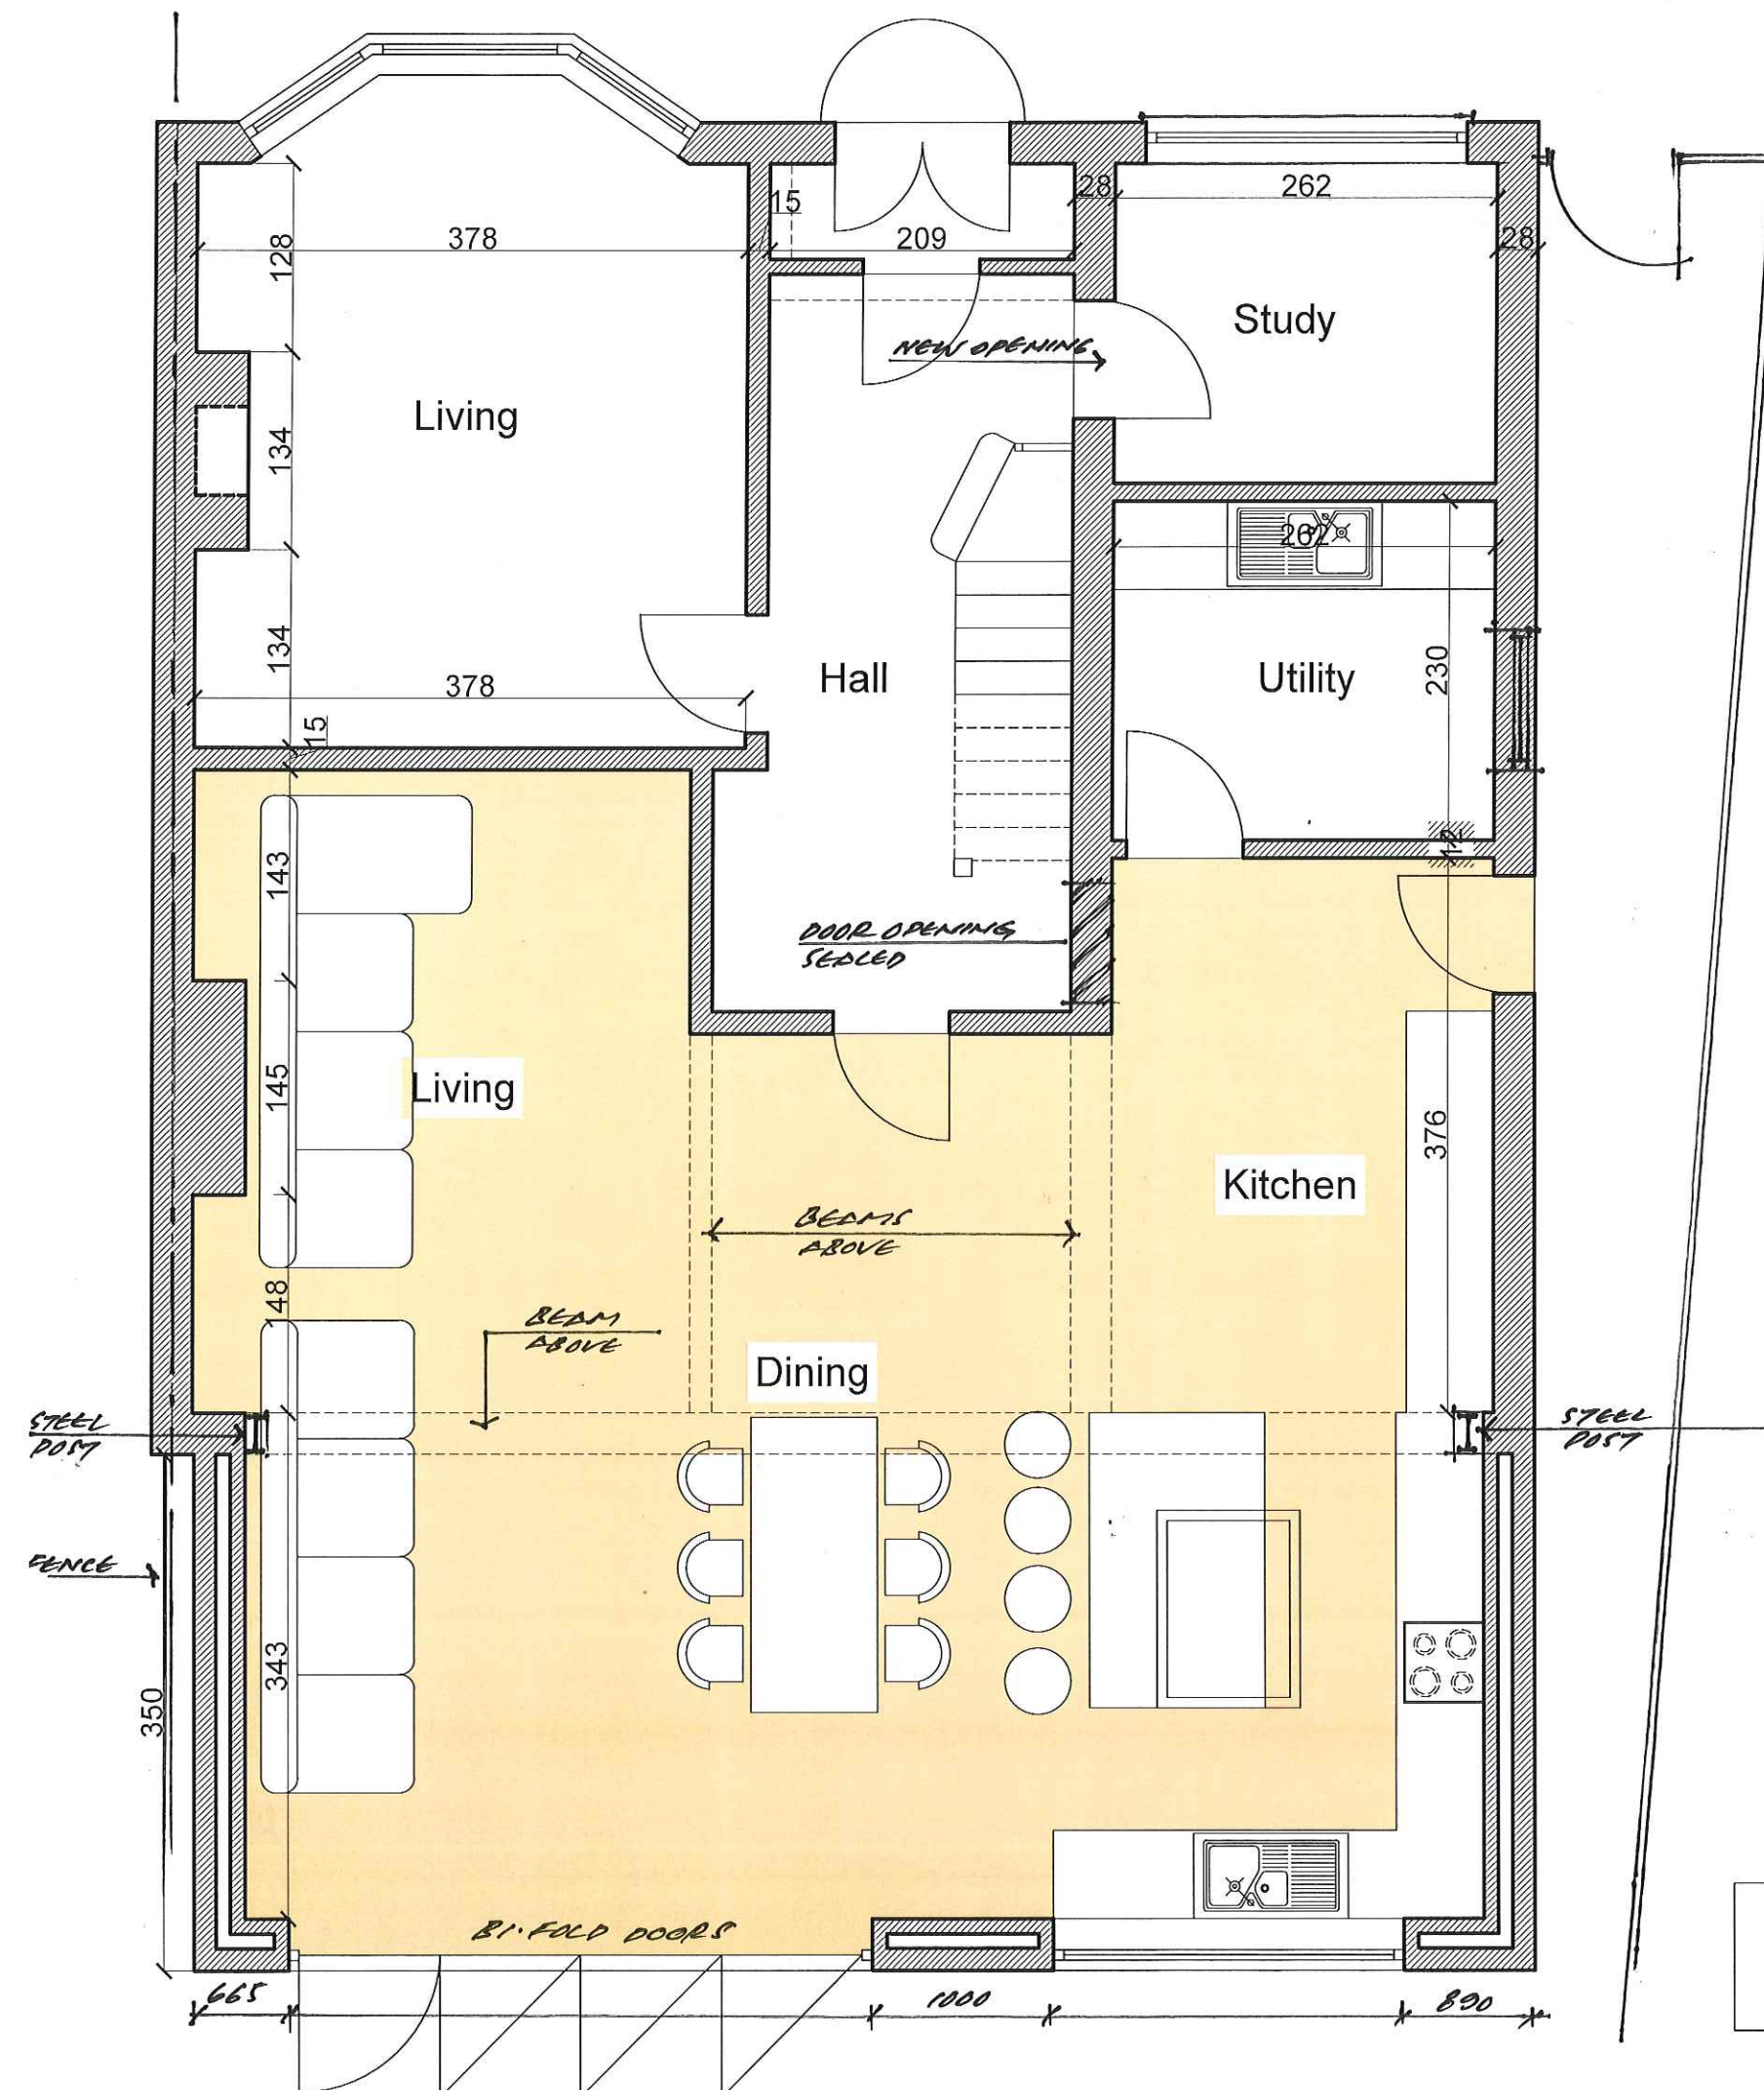


GROUND FLOOR PROPOSED PLAN

Notes				
Issue				
NOV '22				
Client				
Structural Engineer				
Project Manager				
Building Contractor				
QS				
Fire Officer				
Planning				
Building Control				
Revisions				
Contract				
PROPOSED EXTENSION TO 1 BLACKBURN DRIVE, L25 0QE				
Drawing Title				
PROPOSED GROUND FLOOR PLAN				
John J. White Architect B.A. Dip. Arch. A.R.B. 39 Mersey Road Liverpool L17 6AG Tel/Fax 0151 474 4701 Mob 07711 506988 Email john.white39@blueyonder.co.uk				
Scale	Date	Drawing number	revision	
1:50 @ A2	NOV 2022	3		