






- KEY**
- Existing structures
  - New structures
  - Existing floor area
  - Proposed new floor area

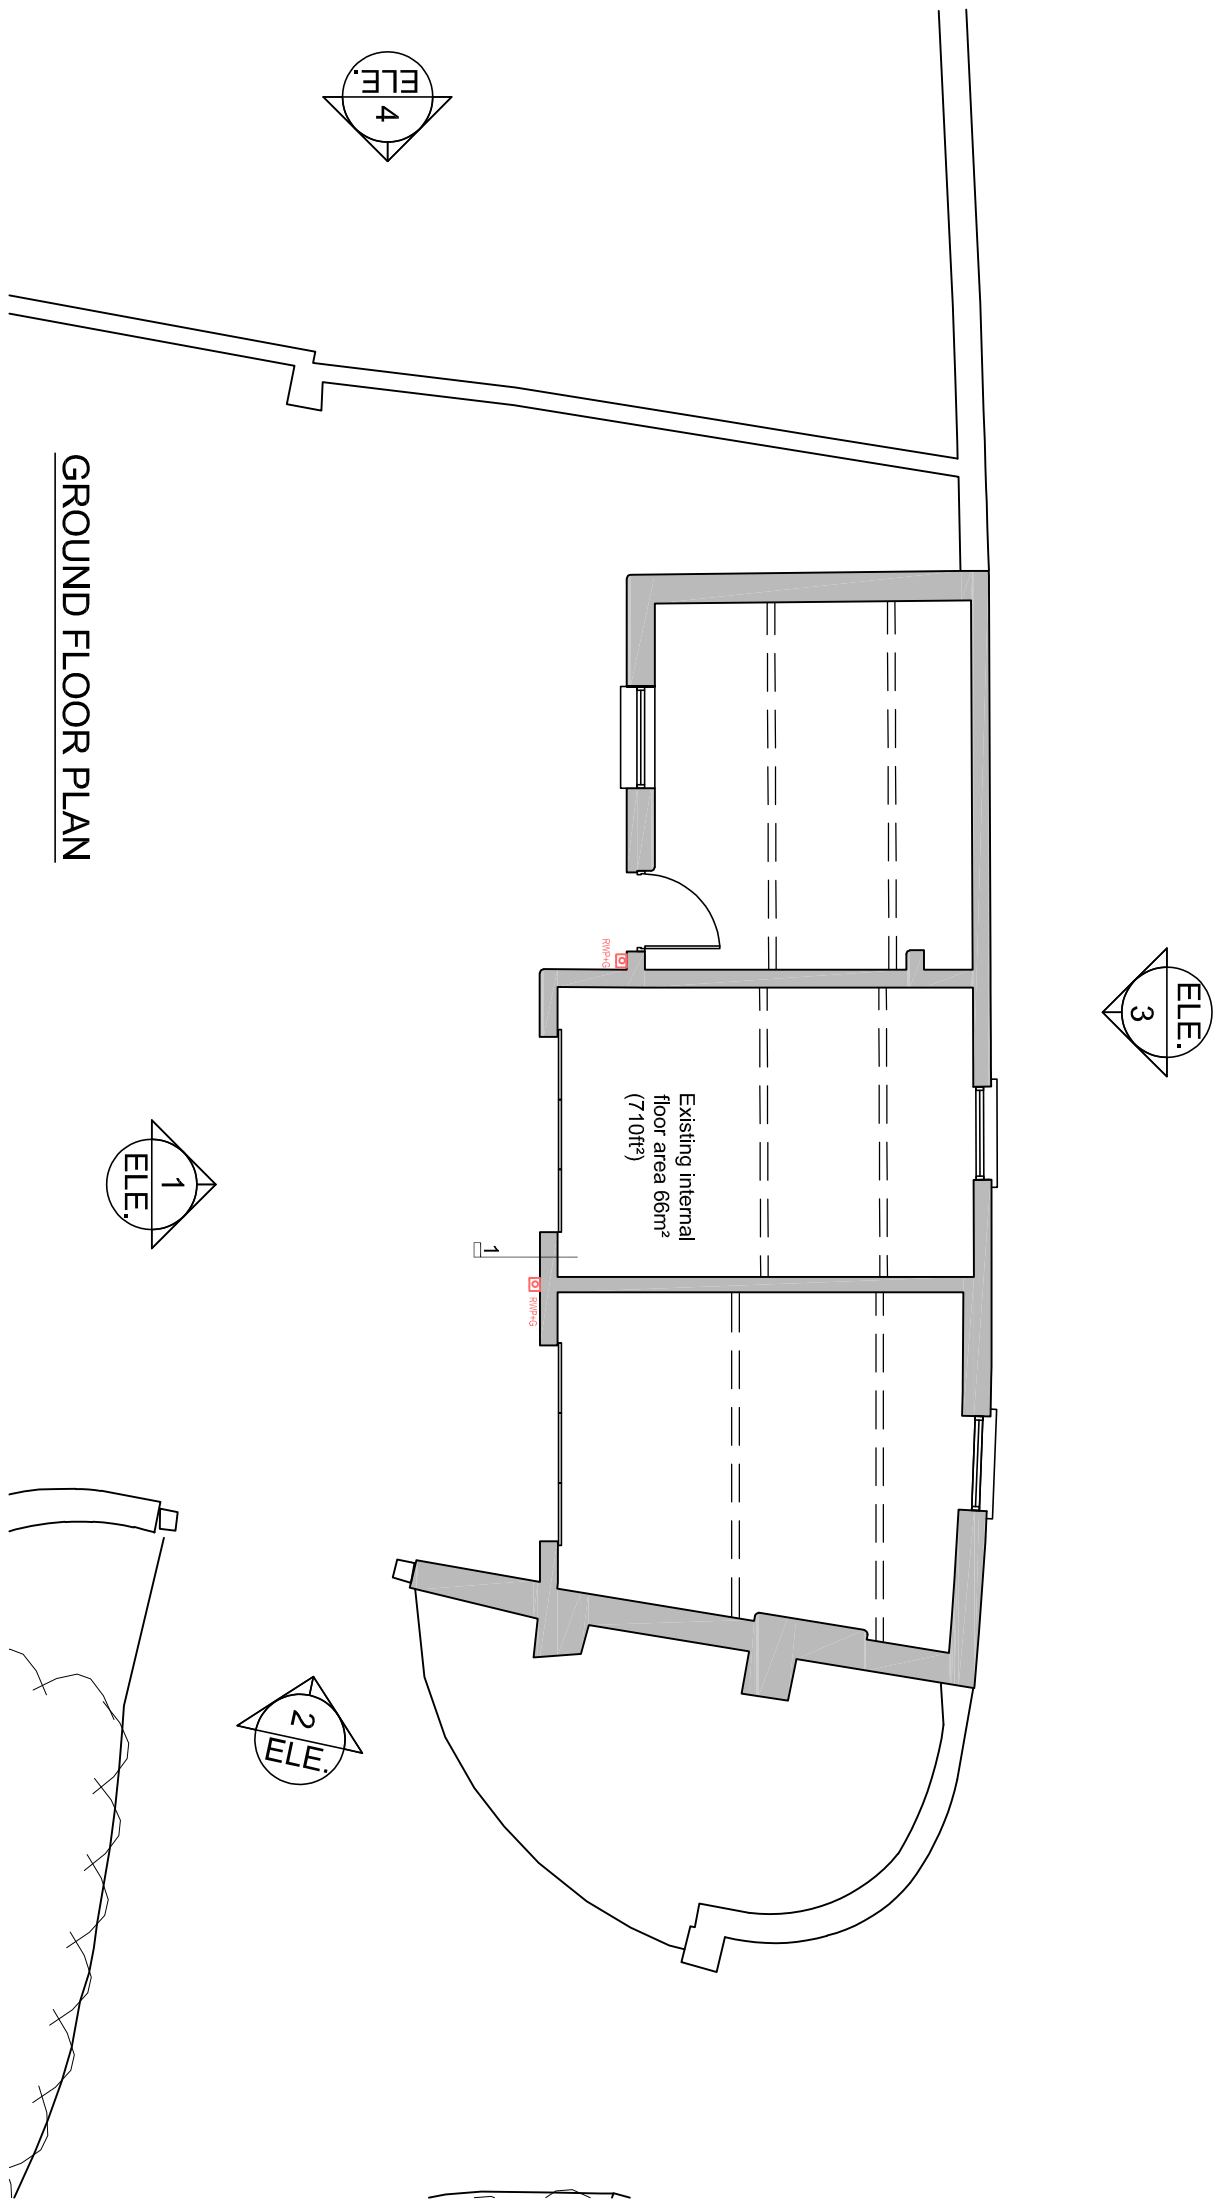


GROUND FLOOR PLAN

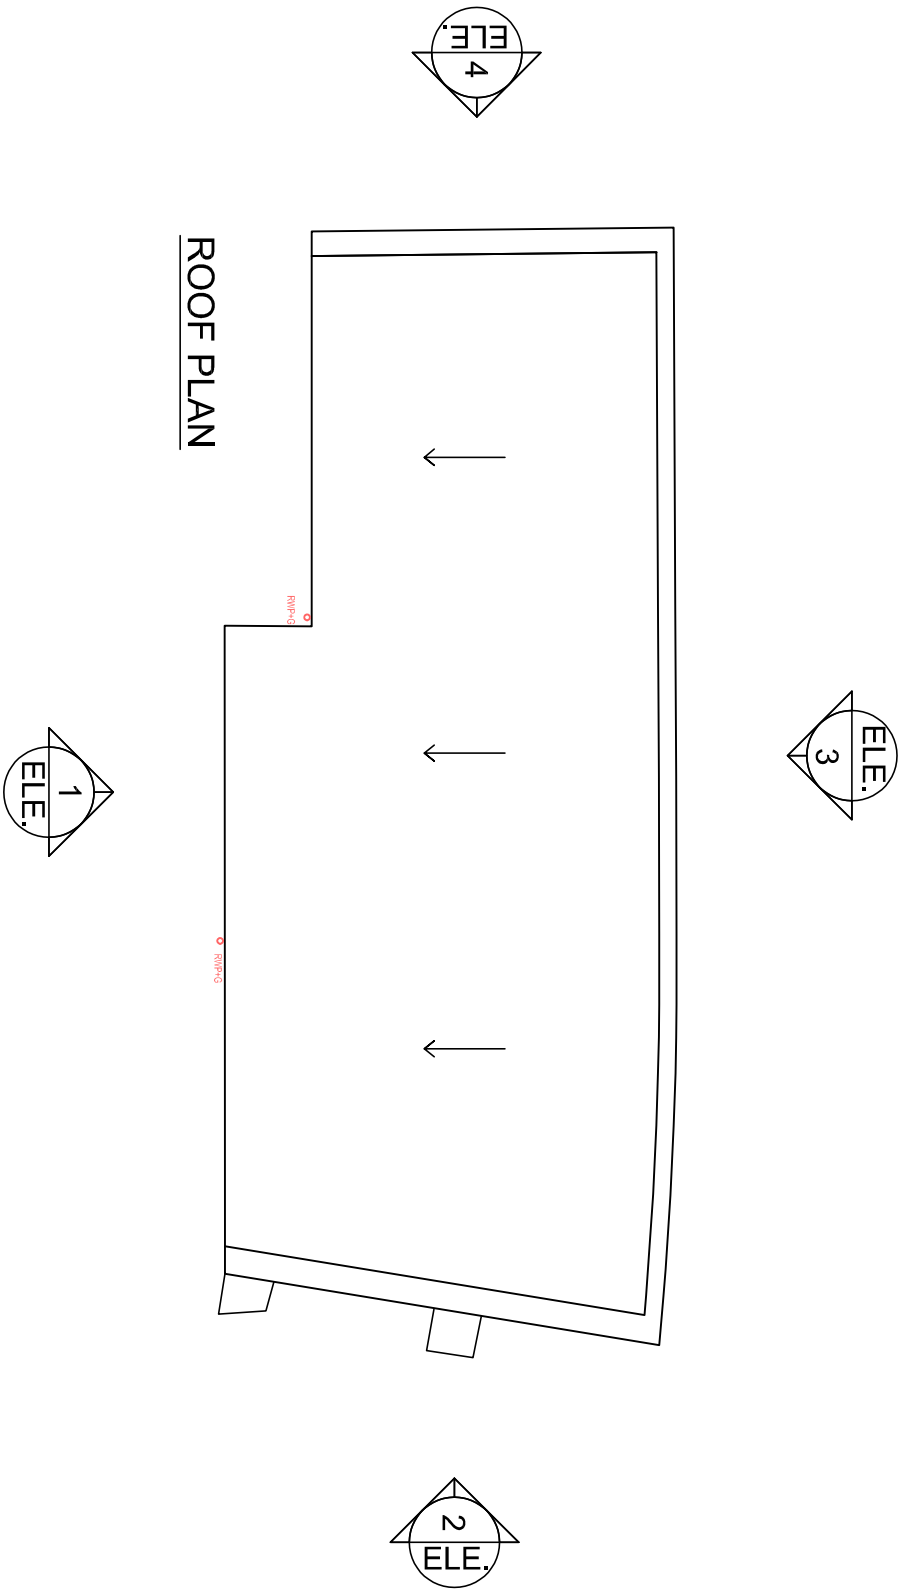


ROOF PLAN

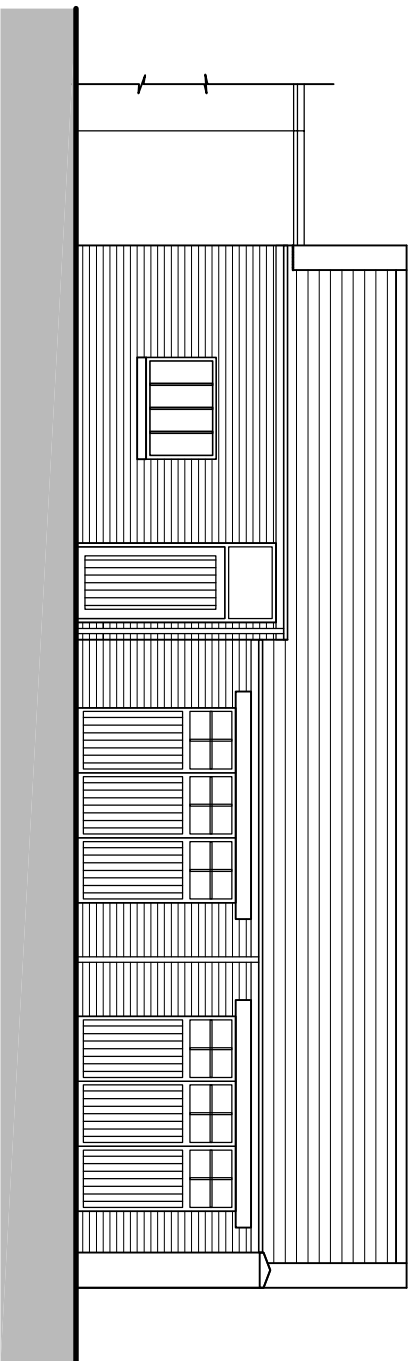


SOUTH ELEVATION (1)

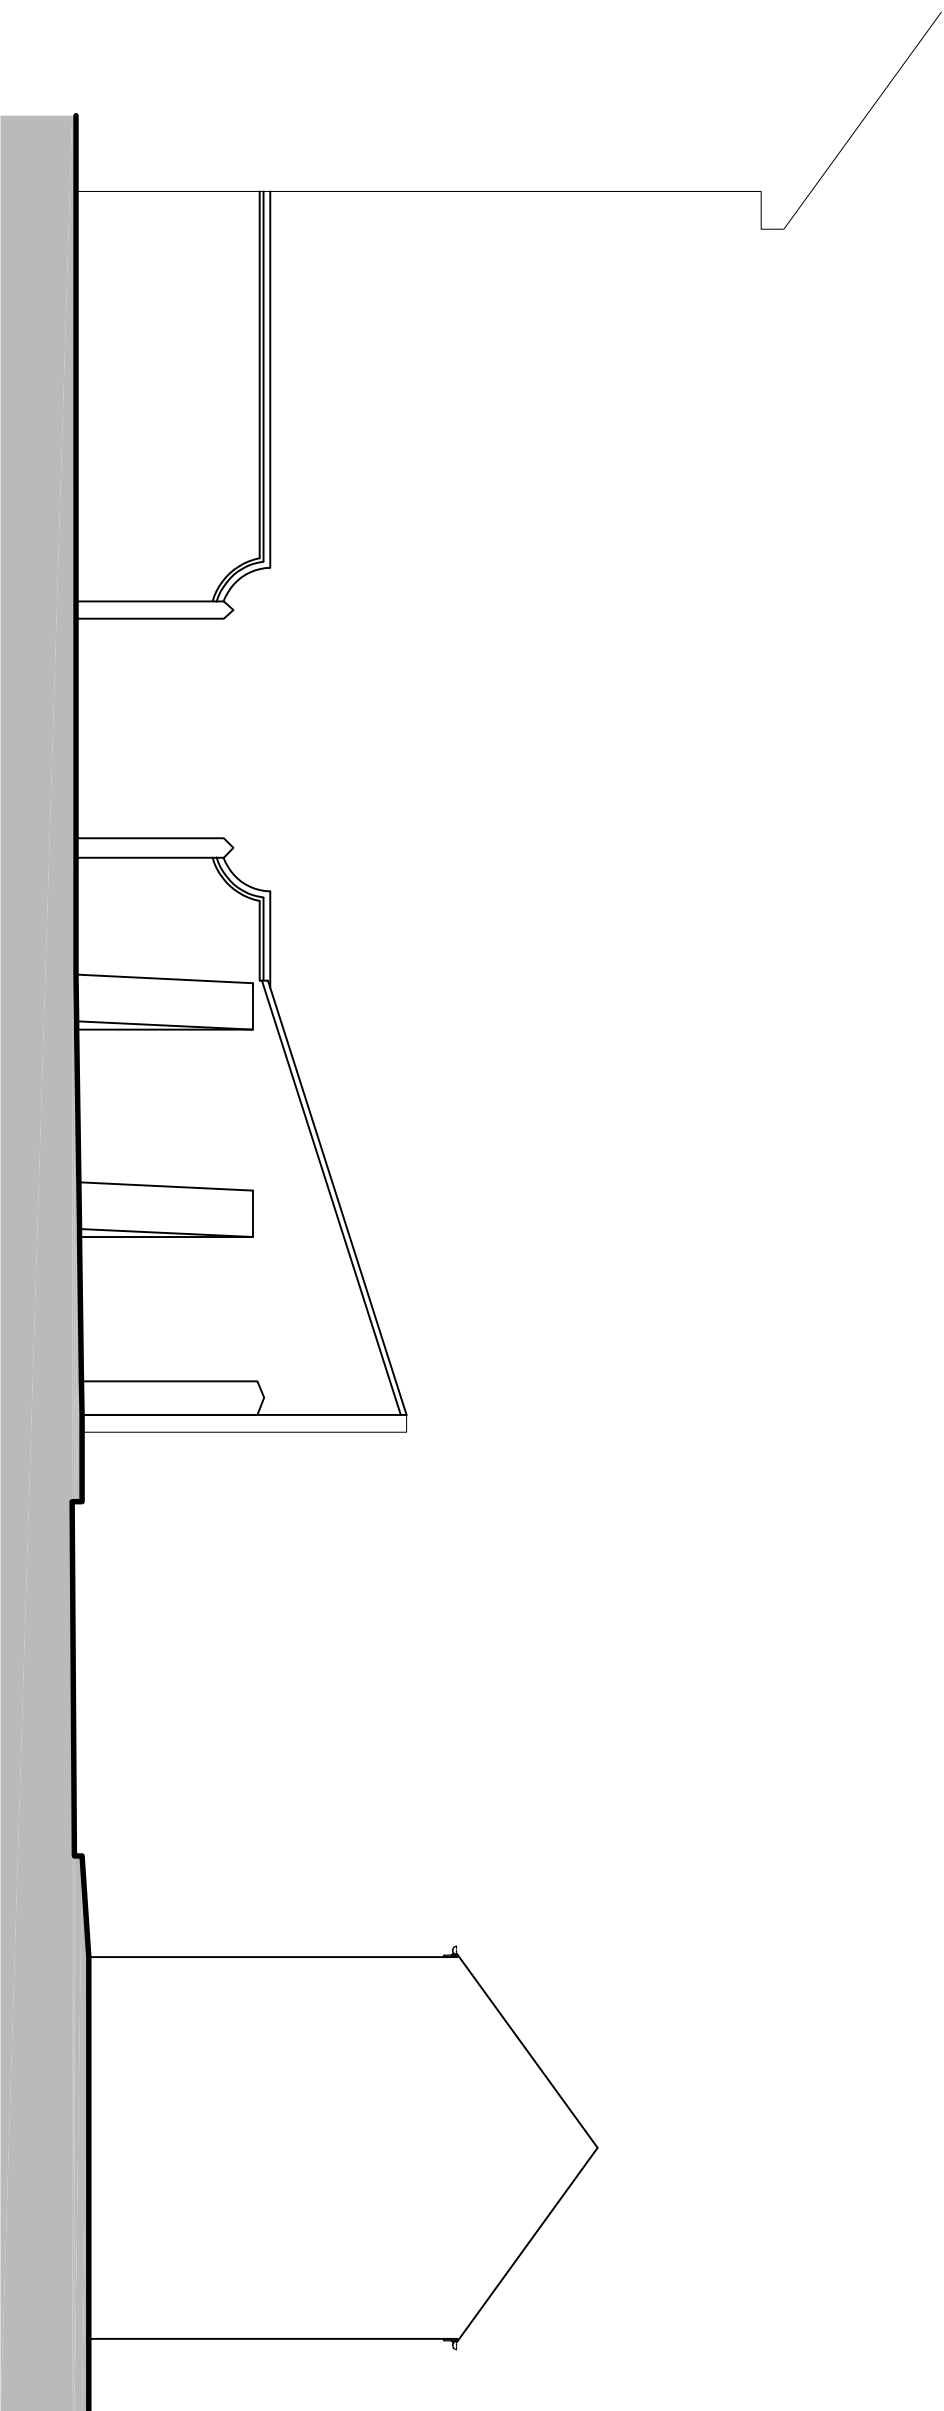


EAST ELEVATION (2)

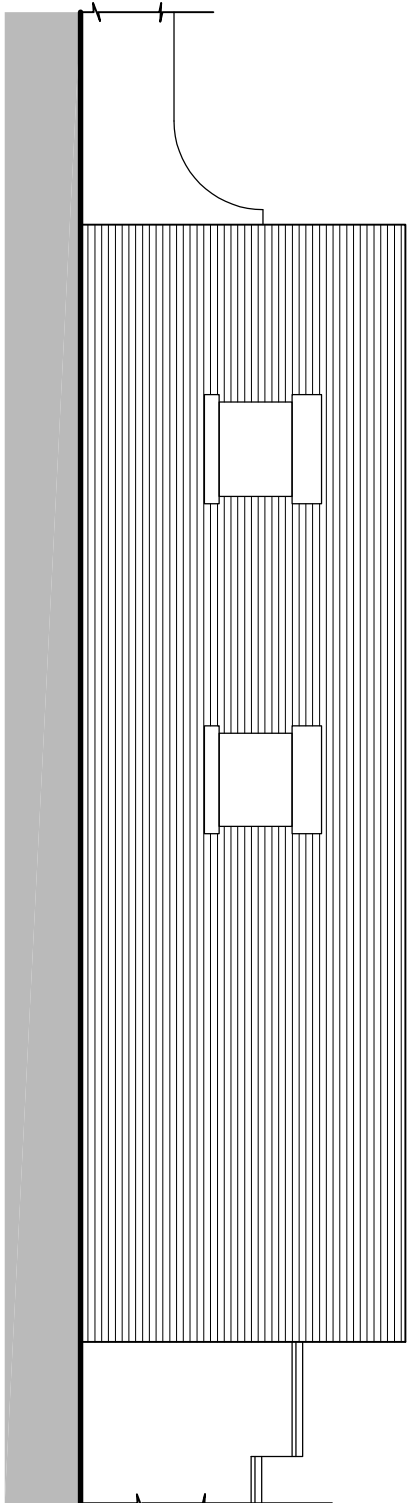

NORTH ELEVATION (3)

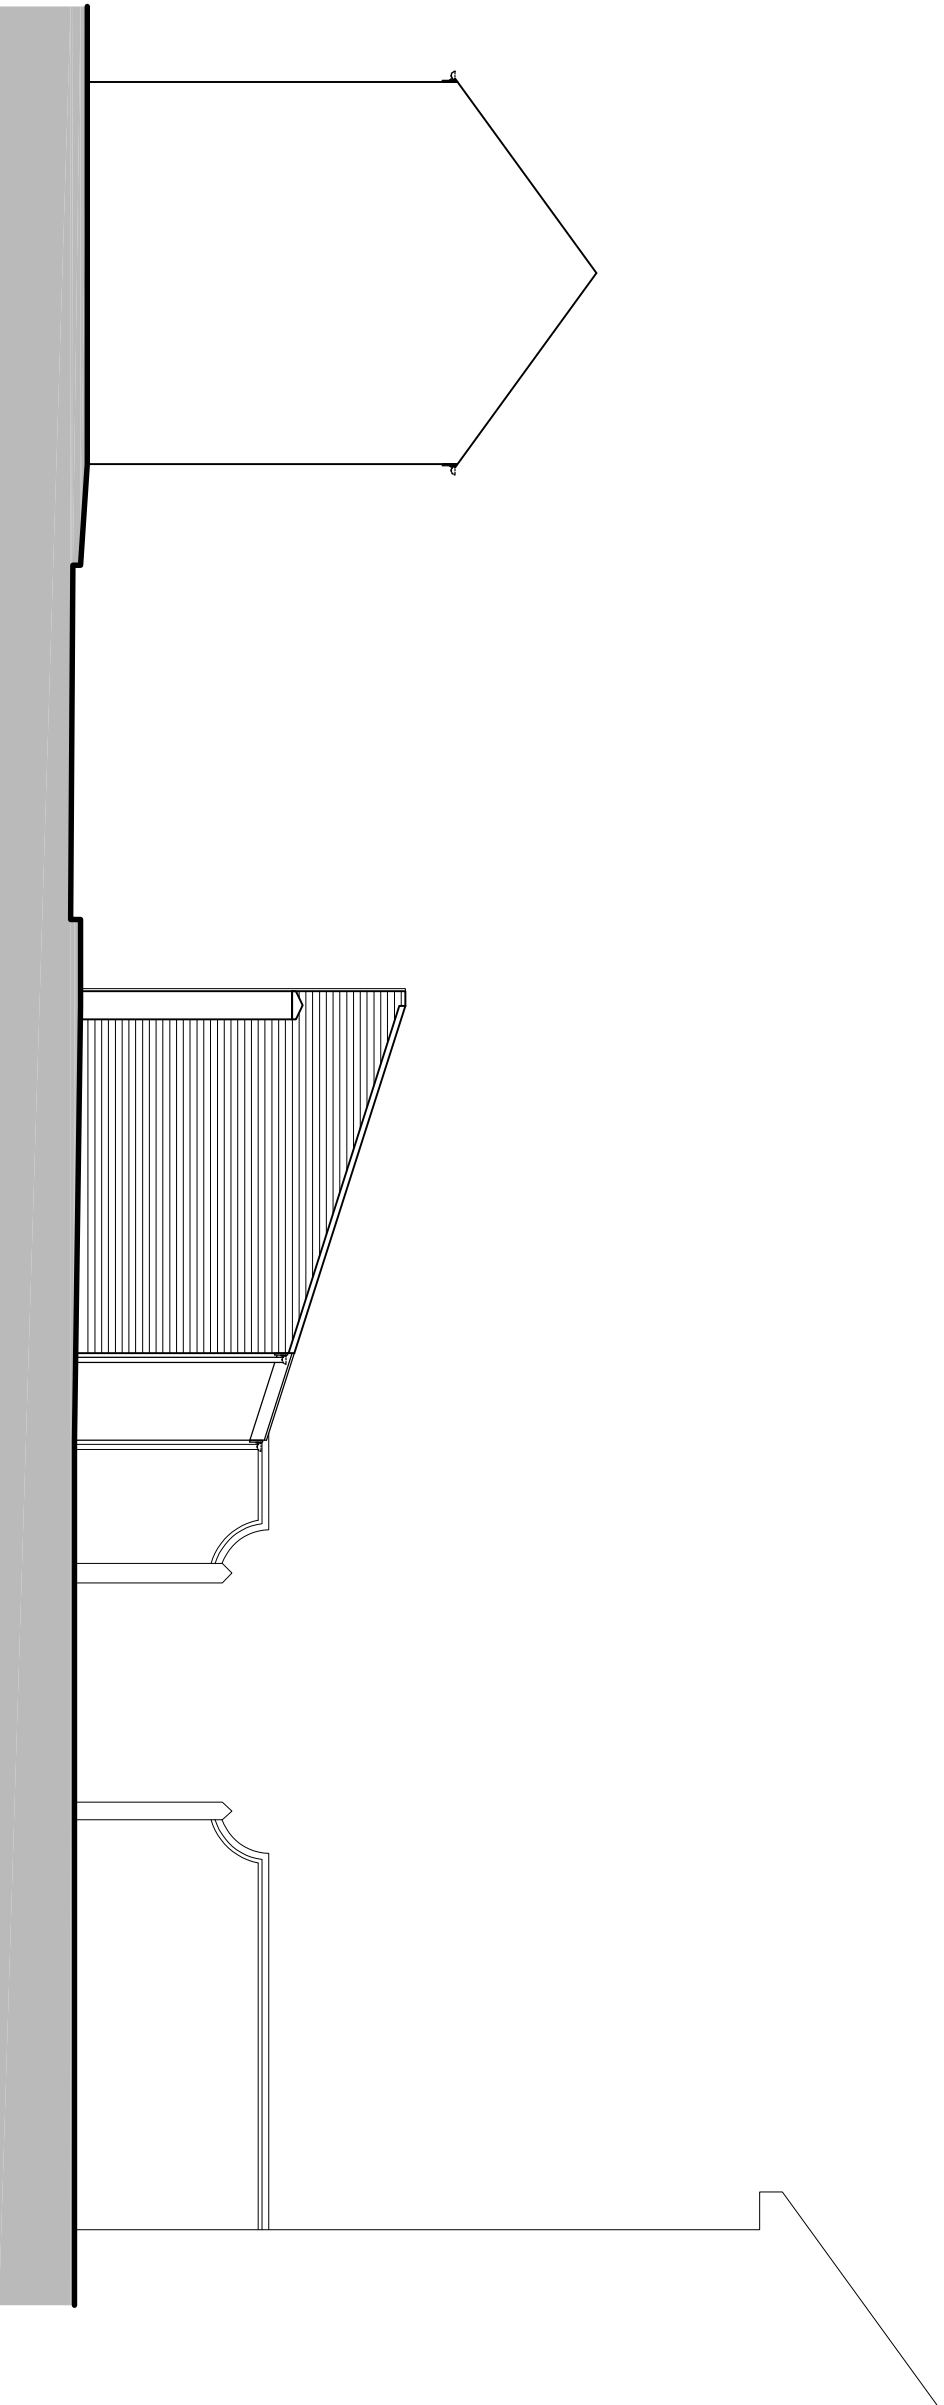

WEST ELEVATION (4)

 

|           |             |                                      |            |    |     |
|-----------|-------------|--------------------------------------|------------|----|-----|
| A         |             | Planning drawing note amended as per | 25.05.2023 | JT | RR  |
| Rev.      | Description |                                      | Date       | By | CHK |
| REVISIONS |             |                                      |            |    |     |

purpose

PLANNING

**Cass** associates  
architects  
planning  
landscape  
conservation  
South 2045 The Fox Factory 60 Wood Street Liverpool L1 4QQ  
T: 0151 707 0110 E: info@cassassociates.co.uk W: www.cassassociates.co.uk

client  
COLIN DANIELS

project  
GREENHILL, THE ORCHARD,  
HUYTON, L36 9UZ

drawing title  
ELEVATIONS AND PLANS  
AS EXISTING

|            |             |          |
|------------|-------------|----------|
| scale @ A1 | 1:100       | 1533-003 |
| date       | 19-05-2020  | -        |
| dm         | TOC dkkd RR | -        |