


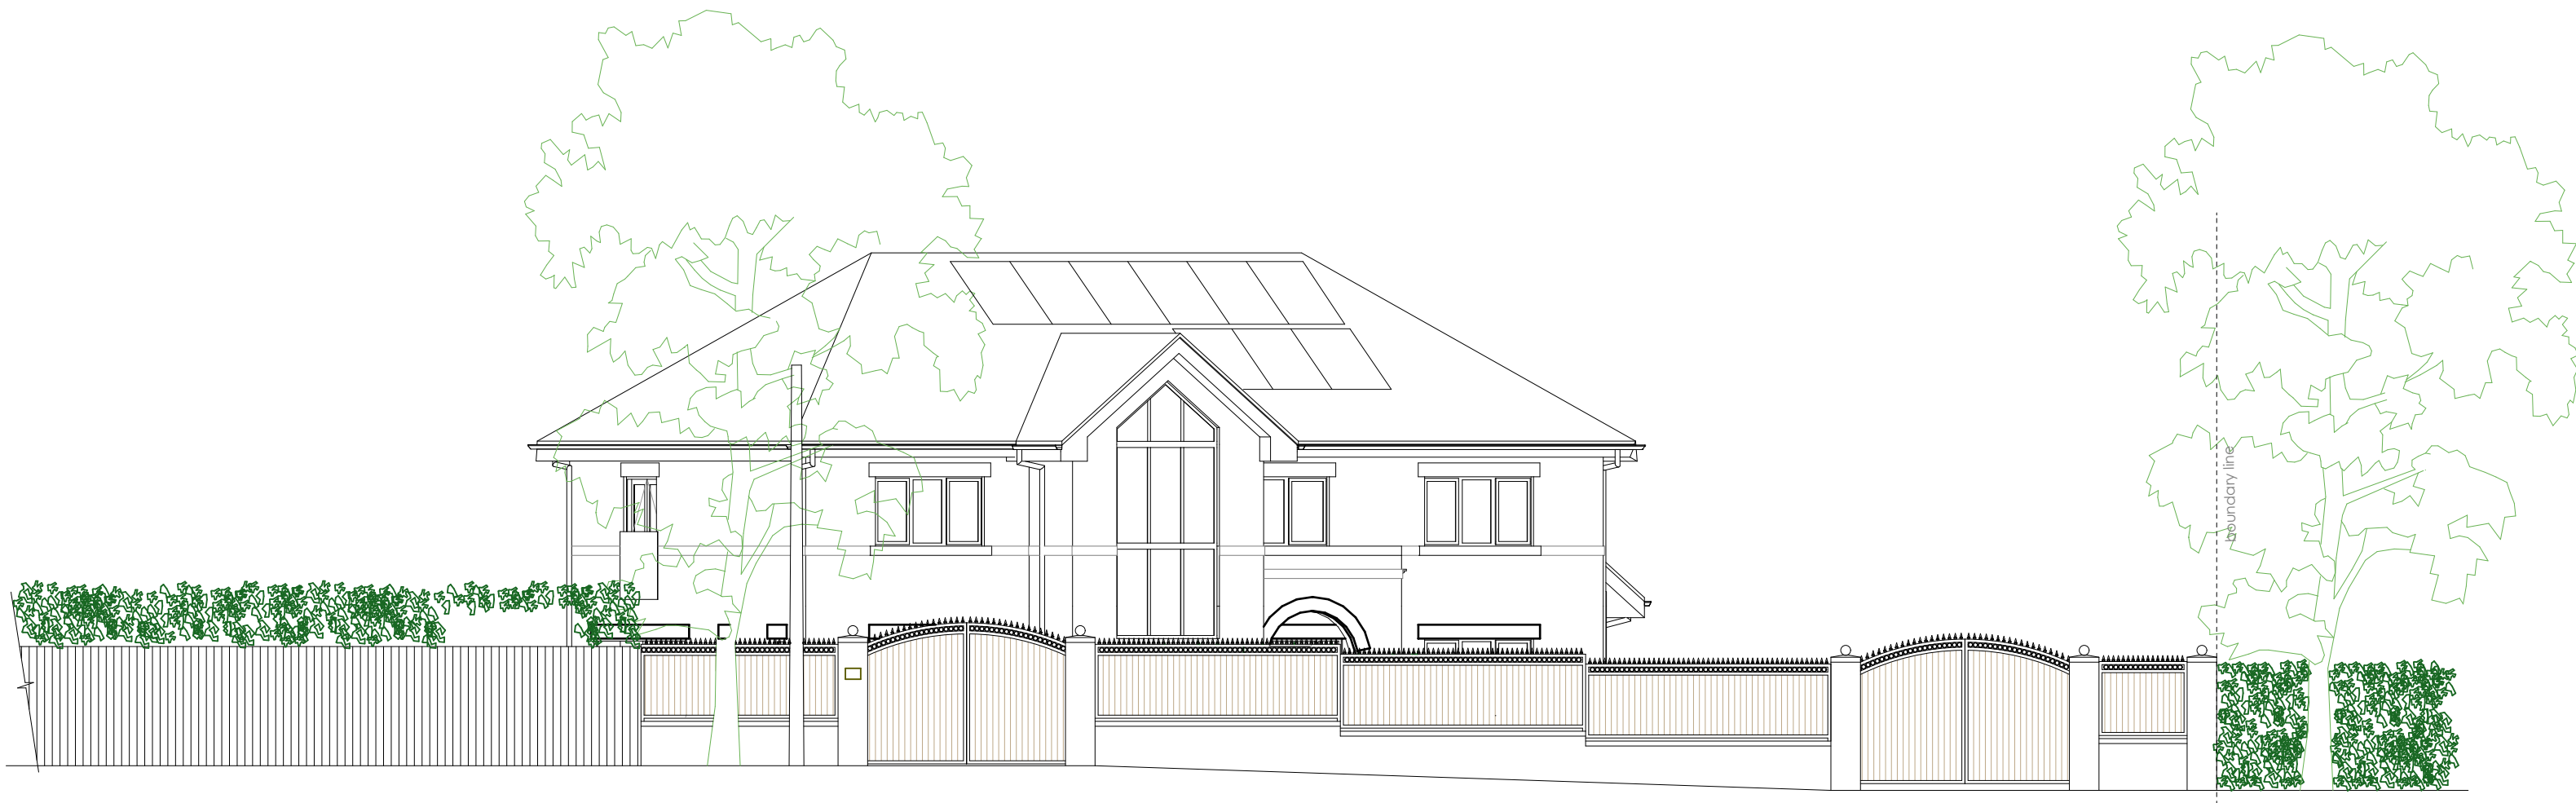

Planning Street View Elevation

1:100



Front Elevation

1:100



North Elevation

1:100





West Elevation

1:100




East Elevation

1:100

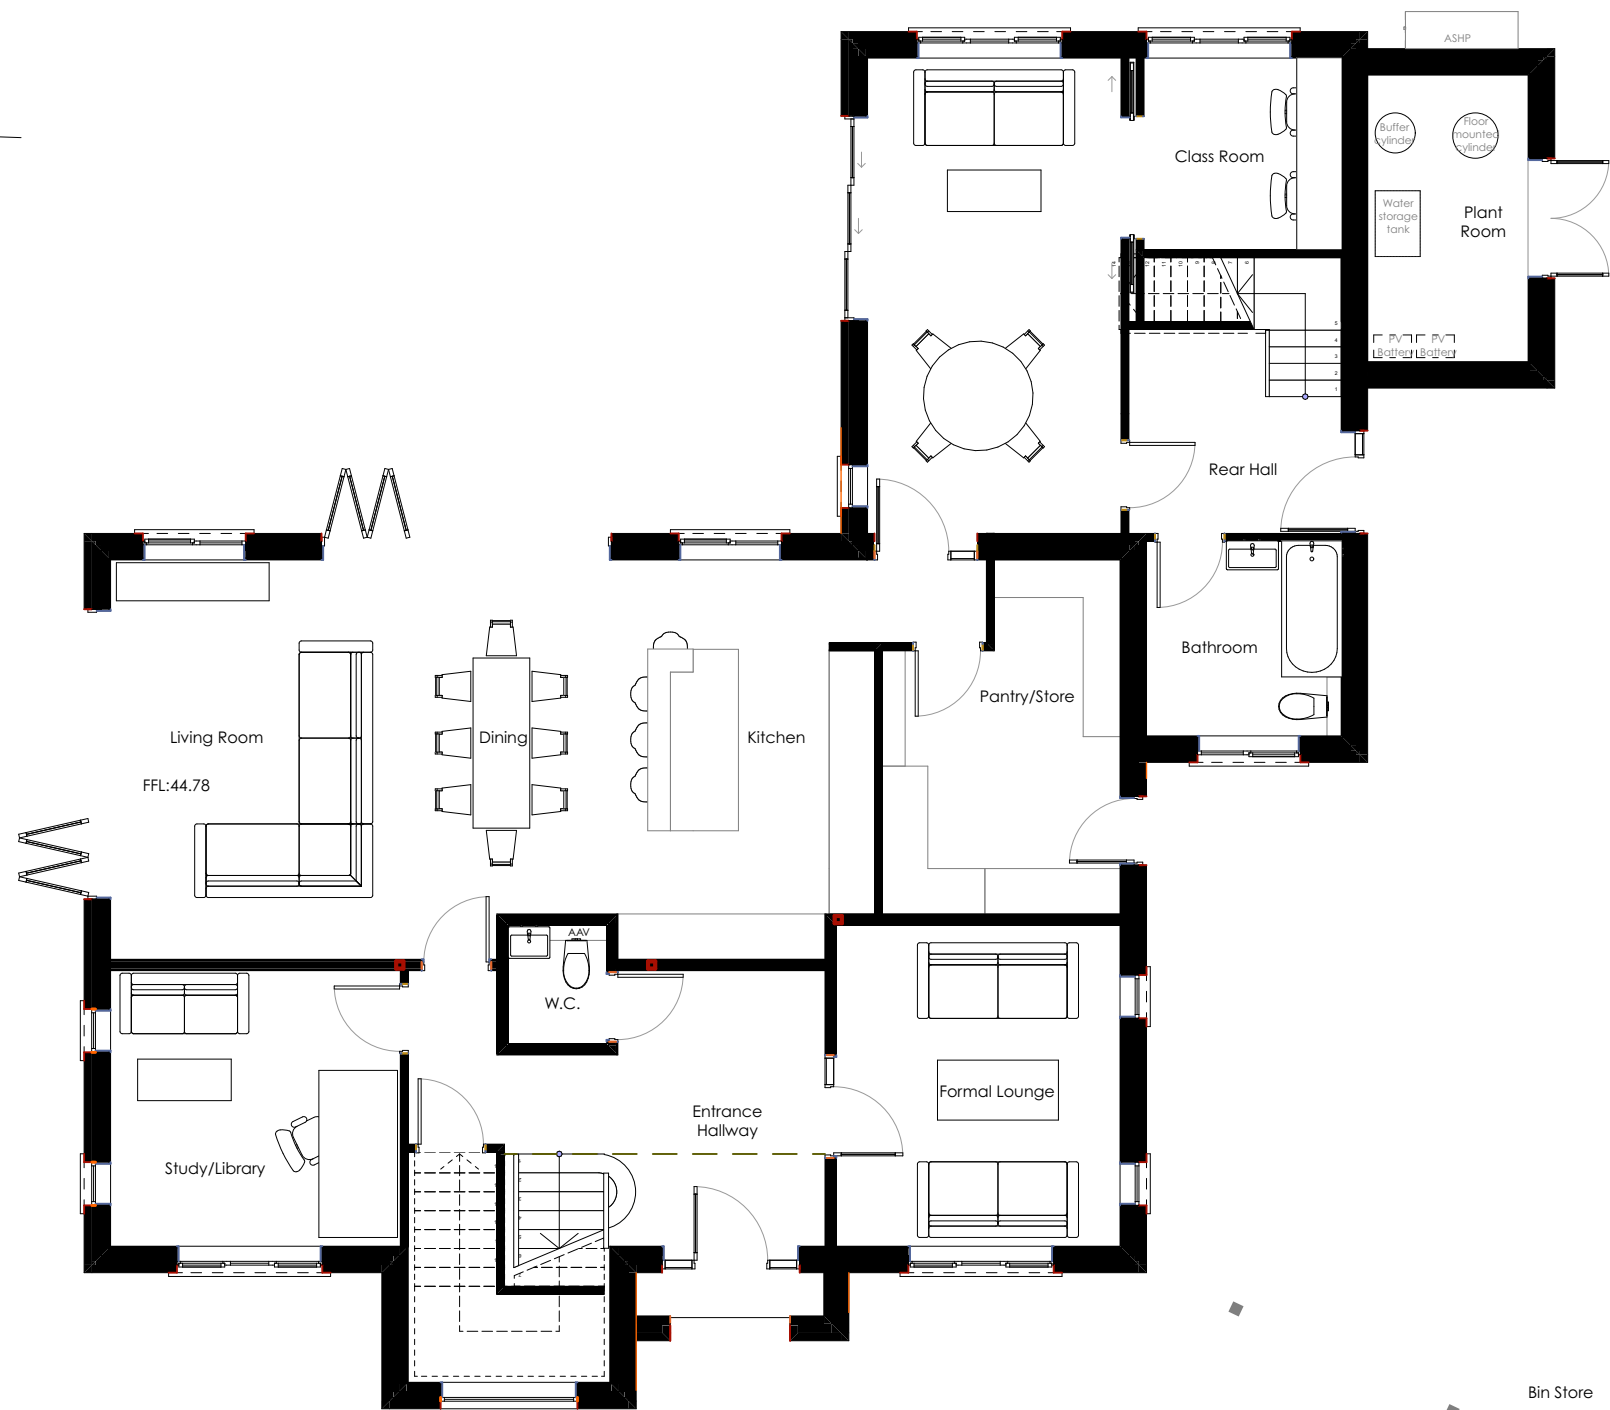 


Ground Floor

1:100

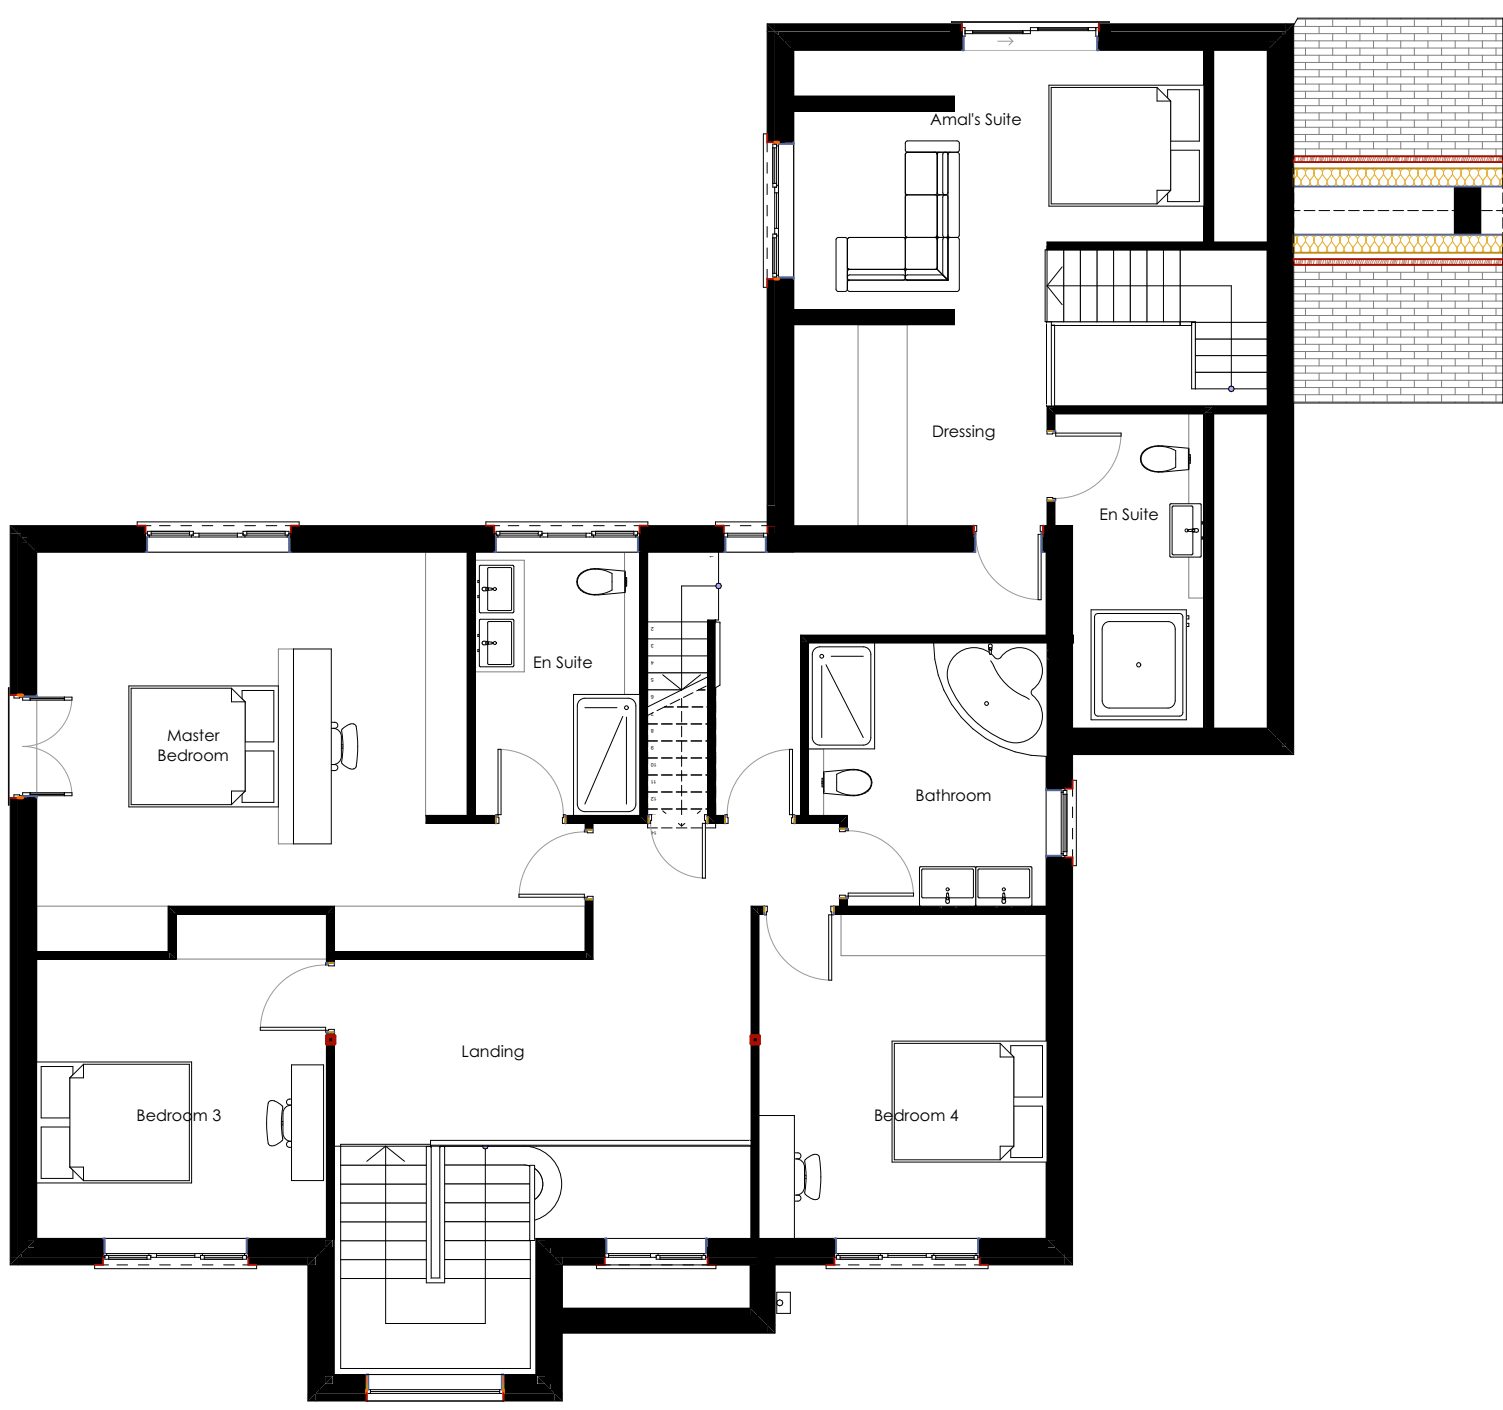

First Floor

1:100

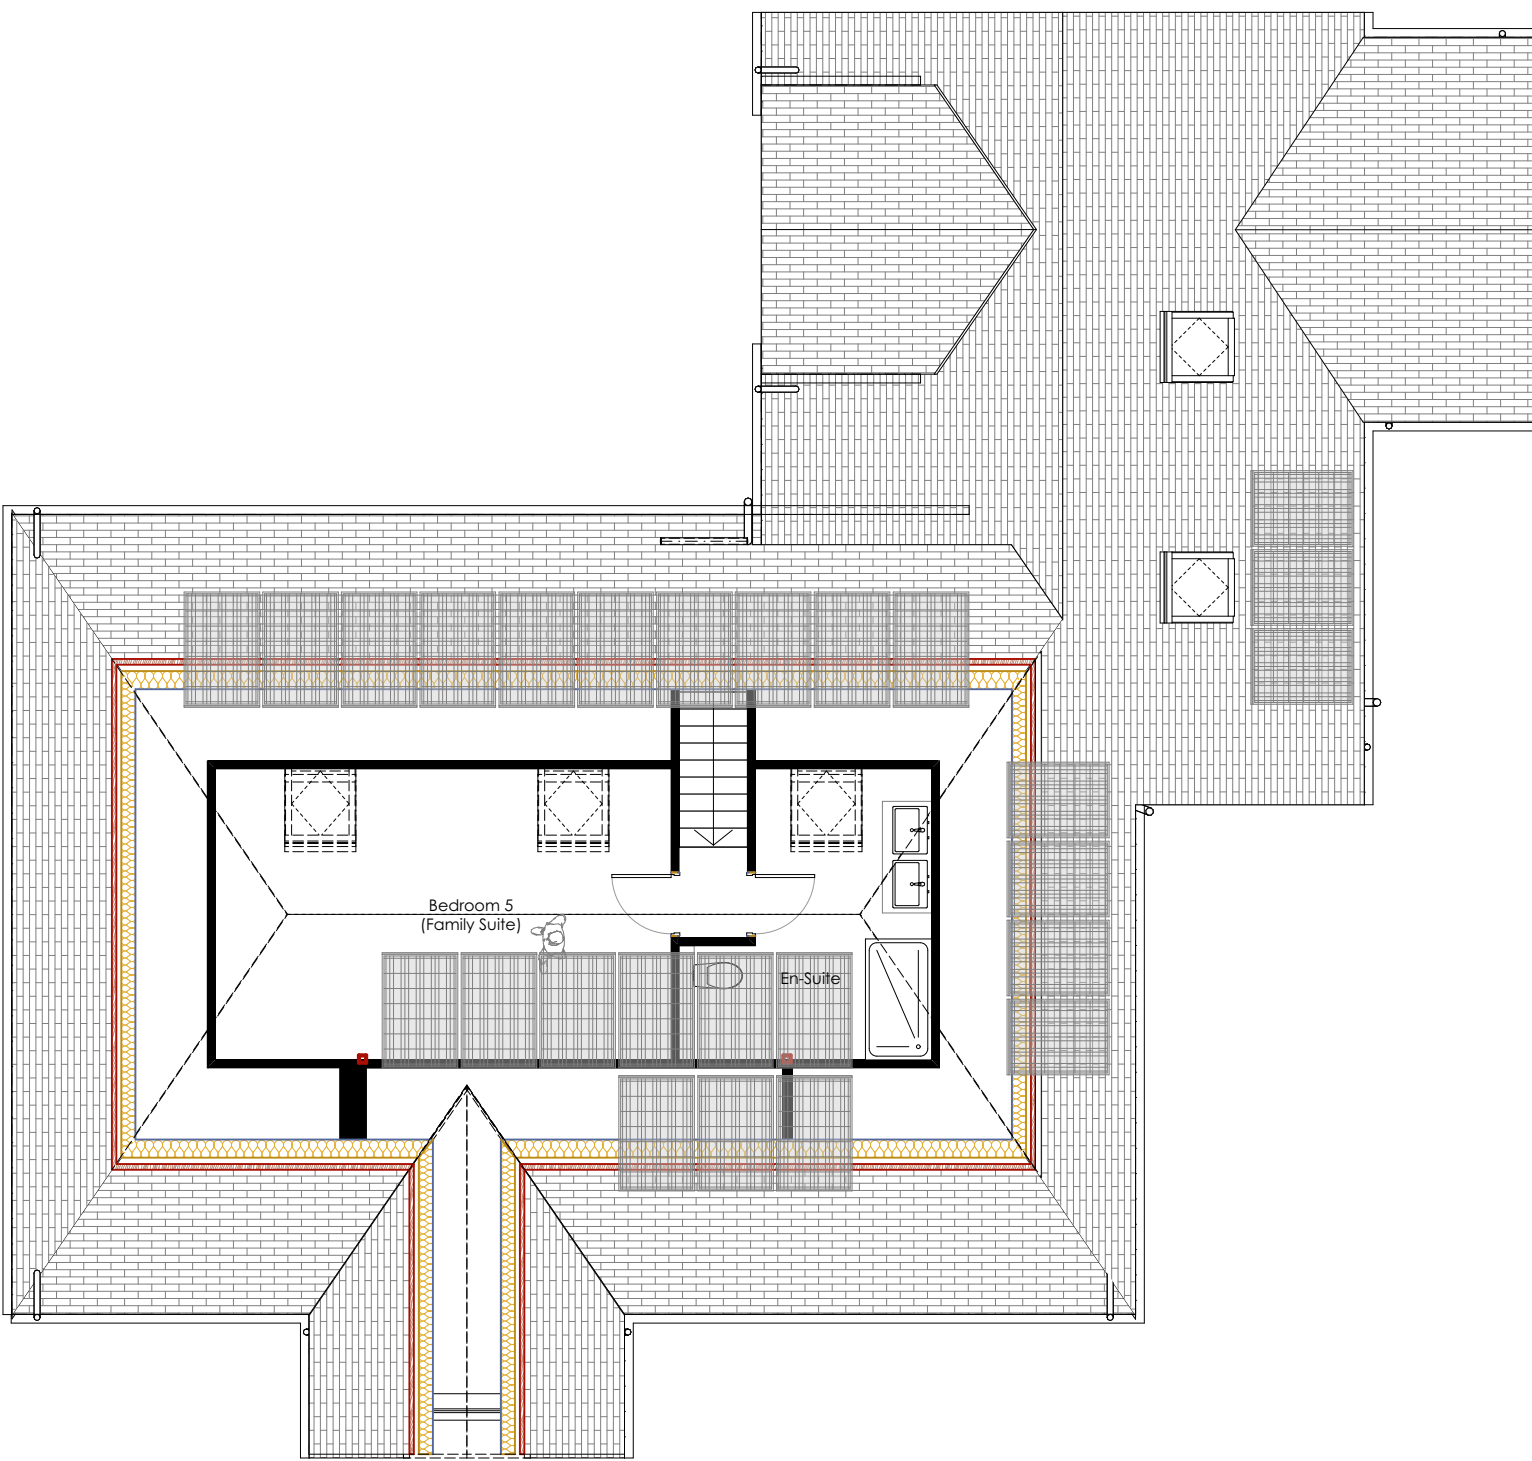

Roof

PV Panel arrangement			
E	amended	DW	21/01/2026
D	ASHP shown on elevation	DW	12/01/2026
C	Plant room added, PV panels	DW	03/10/2025
Ground level reduced by 223mm, eaves to front and rear elevation made same as sides, dormer windows removed, dormer roof to Amal's suite changed, stair to second floor amended, front			
B	stair gable reduced by 750mm	DW	06/02/2025
A	Previous architect amendments		11/03/2023

Rev	Description	Drw	Chk	Date
PLANNING				

Client:
DR ARAZ ATHAR.

Project:
REPLACEMENT DWELLING,
DENBIGH, PEX HILL,
CRONTON

Drawing:
PROPOSED PLANS AND ELEVATIONS.

Project No:		Drawing No:	
830		01703/SK/02 E	
Scale:	Date:	Drawn by:	Checked by:
1:100	JAN 25	DW	—