




EXISTING SITE PLAN | SCALE 1:200


STATUS

PLANNING

C	ISSUED FOR PLANNING	GL	AOT	12/2/24
B	RED LINE BOUNDARY ENLARGED ON LOCATION PLAN	GL	AOT	08/2/24
A	ISSUED FOR COMMENT	GL	AOT	14/1/24
REVISION		DRAWN	CHECKED	DATE
© Copyright: SHACKARCHITECTURE  All rights reserved. This drawing is not controlled by SHACK Architecture. Shack Architecture accept no liability for any dimension or level scaled from this drawing. Use figured dimensions where indicated. All dims are in millimetres unless stated otherwise. All dims must be checked on site prior to construction and any discrepancies reported to the architect.				

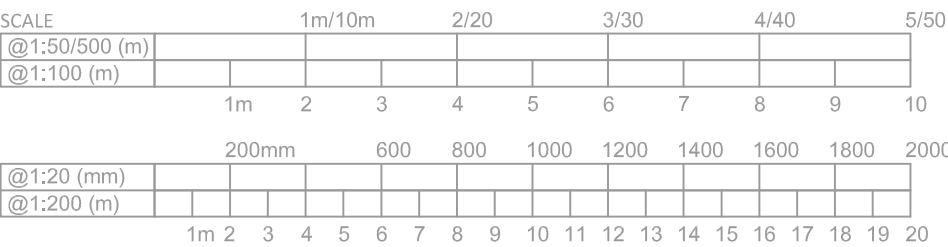

EXISTING SITE LOCATION PLAN | SCALE 1:1250

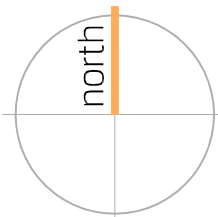

SHACKARCHITECTURE 101

A Unit 5, The Curve, 139 Telegraph Road, Heswall, Wirral, CH60 7SE
T +44(0)161 342 6516 E info@shackarchitecture.com W www.shackarchitecture.com

Client DAMS INTERNATIONAL LTD
Project OFFICE / SHOWROOM REDEVELOPMENT
Title EXISTING SITE AND SITE LOCATION PLAN

Scale VARIES@A1 Project No. SHACK658 Dwg. No. A100 Rev C