


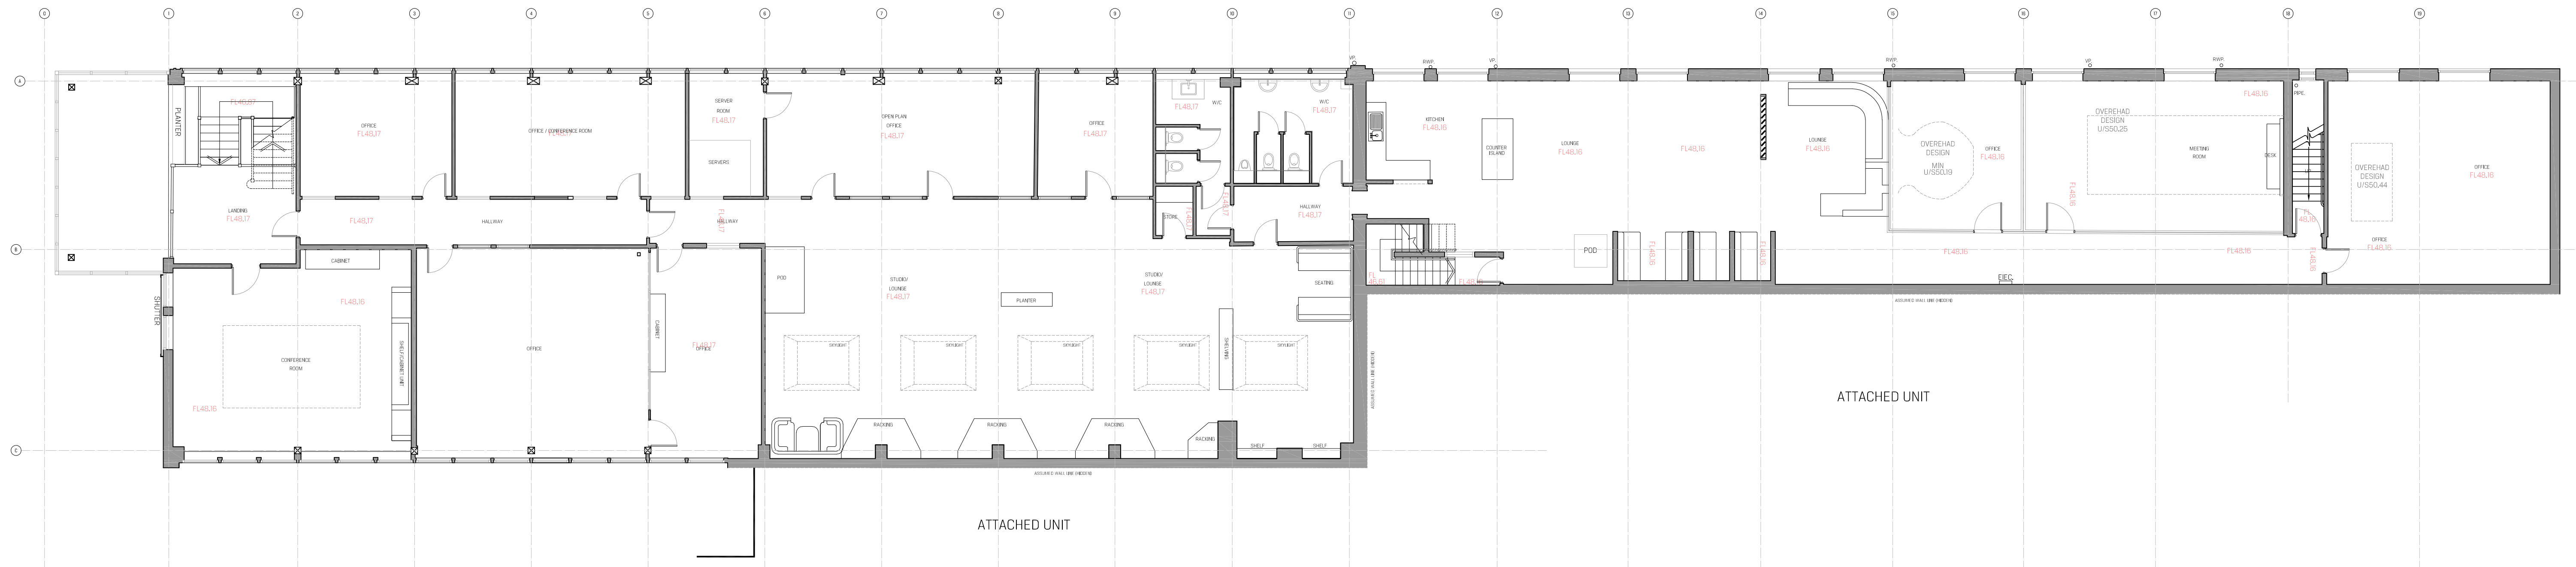

The floor plan illustrates the layout of the 4th floor, featuring a central corridor and several functional areas. Key rooms include an entrance lobby, lounge, office, kitchen, store room, and a large attached unit. The plan is overlaid with a grid system (A-S, 1-17) and includes various room labels and room numbers in red text. A north arrow is positioned in the bottom right corner.



SHACK

ARCHITECTURE

01

A Unit 5, The Curve, 139 Telegraph Road, Hewvale, Wirral, CH60 7SE
T +44(0)151 342 6516 E info@shackarchitecture.com W www.shackarchitecture.com

Client

DAMS INTERNATIONAL LTD

Project

OFFICE / SHOWROOM REDEVELOPMENT

Title

EXISTING FLOOR PLANS

Scale

VARIABLE

Project No.

SHACK658

Dwg. No.

A102

Rev

B